


1 PROPOSED_SOUTH WEST
1 : 50




2 PROPOSED_SOUTH EAST
1 : 50



3 PROPOSED_NORTH WEST
1 : 50

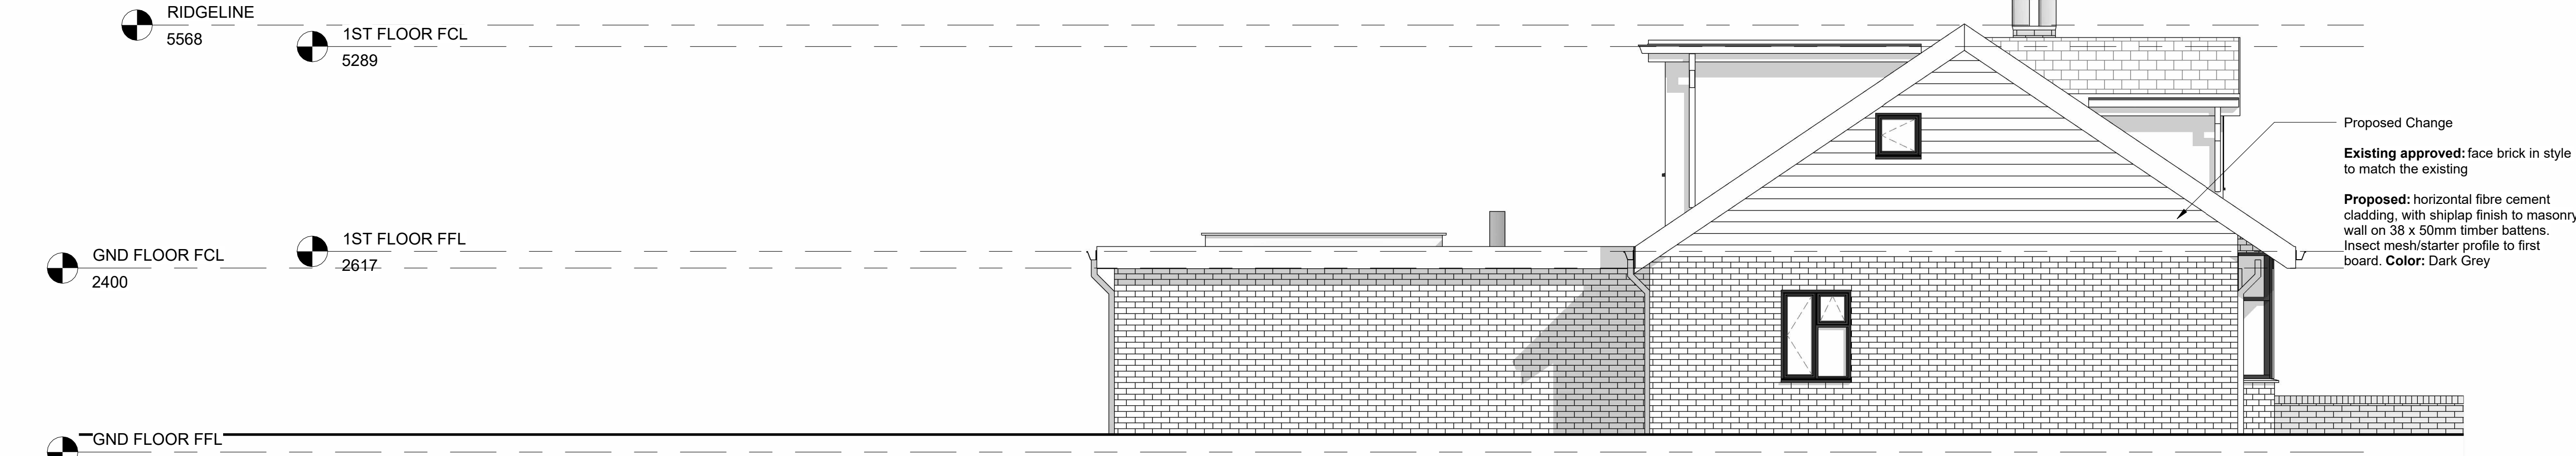

4 PROPOSED_NORTH EAST
1 : 50

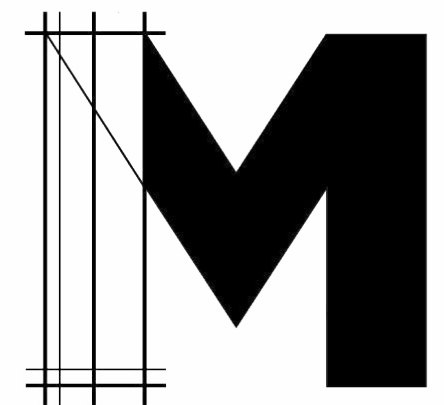

MOOSECONSULTING

NON-MATERIAL
AMENDMENT

CLIENT
HANNAH ASHEIGH

PROJECT
5 BEVERLEY GARDENS

REV	DESCRIPTION	DATE
A	NON-MATERIAL AMENDMENT	23.05.25

- Notes**
- Structural calculations, guidance or notes of any is for guidance only, not for construction. You must engage a structural engineer.
 - All documentation provided does not limit your liability in respect to the engagement and full compliance of Planning and/or Building Control.
 - The nominated Building Control officer has the right to superceed any and all of the information contained within this document. You are required by Law to comply with the explicit directions given by your Building Control officer.

PROJECT ID	DATE of ISSUE
2381707	05/23/25

SCALE (@ A1)	REV
1 : 50	A

TITLE
PROPOSED_ELEVATIONS

DWG No.

A204
©2024