


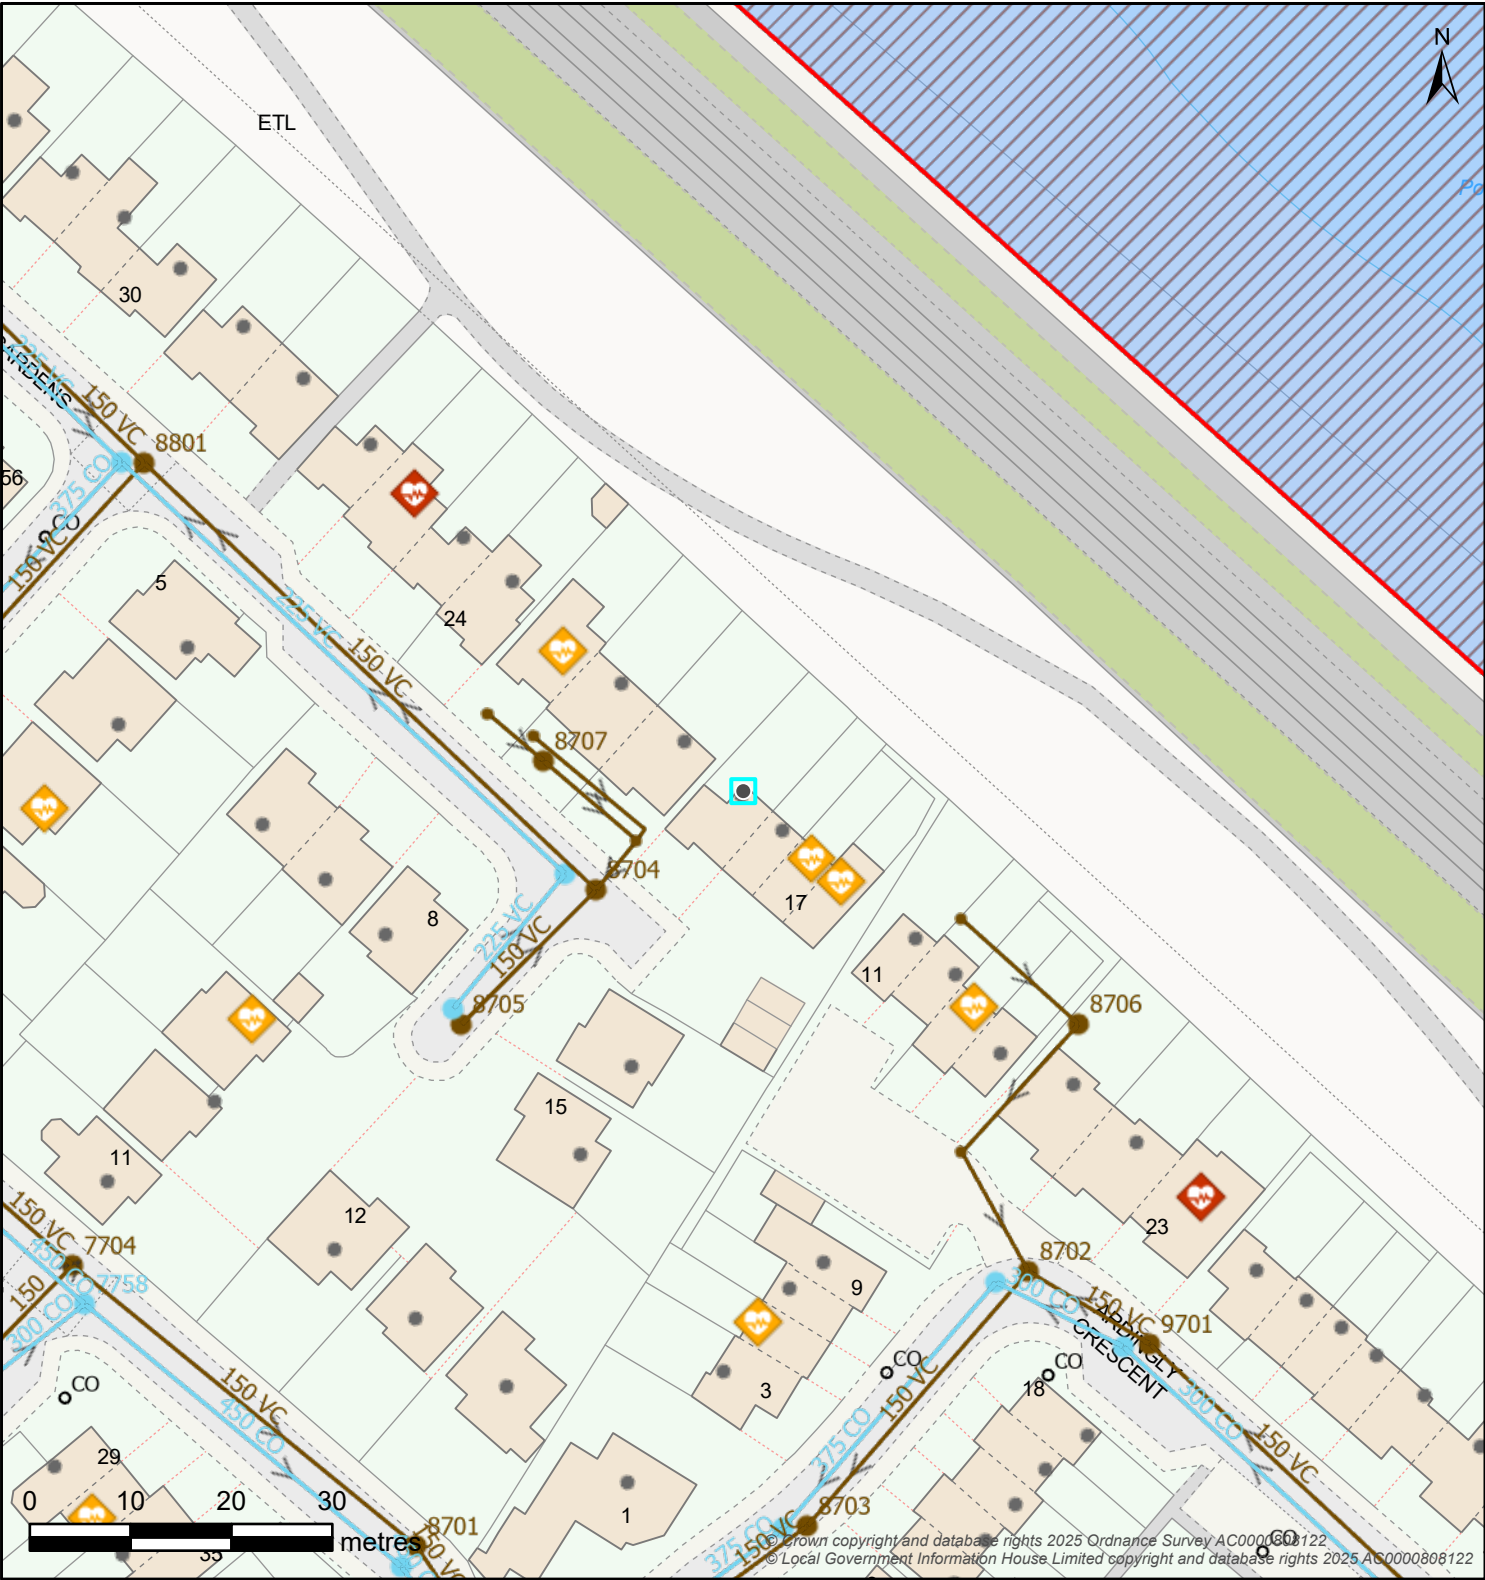

Boundary Box	Break Pressure Tank	Capped End	Hydrant				
Boundary Box	Break Pressure Tank	Capped End	Emptying Plug	Fire Hydrant	Washout Hydrant		
Pressure Monitoring	Service Reservoir	Meter	Valve - Controllable				
Logger	Covered	Tower	Open Valve	Closed Valve	Stop Tap		
Site		Valve - Flow					
Abstraction Point	Supply Works	Air Valve	Non-Return Valve	Washout Empty Valve			
Booster Station	Transfer Station	<th>Valve - Pressure</th>		Valve - Pressure	<th>Pipe Bridge</th>		Pipe Bridge
Surface Reservoir	Underground Source	Pressure Reducing Valve	Pressure Sustaining Valve	Pipe Bridge			
Water Pipe		Water Area					
Communication	Trunk	Decommissioned	Water Supply Zone	District Meter Area			
Distribution	Raw	Discolouration					
Non-Potable	Private						

Map Title: SW Print

Printed By: Lia.Loversidge

Date Printed: 27/05/2025

Map Scale: 750

The information provided is believed to be correct but is provided on an 'as is' basis and without any warranty or condition express or implied, statutory or otherwise as to its quality or fitness for purpose. Actual positions of assets should always be determined on site.