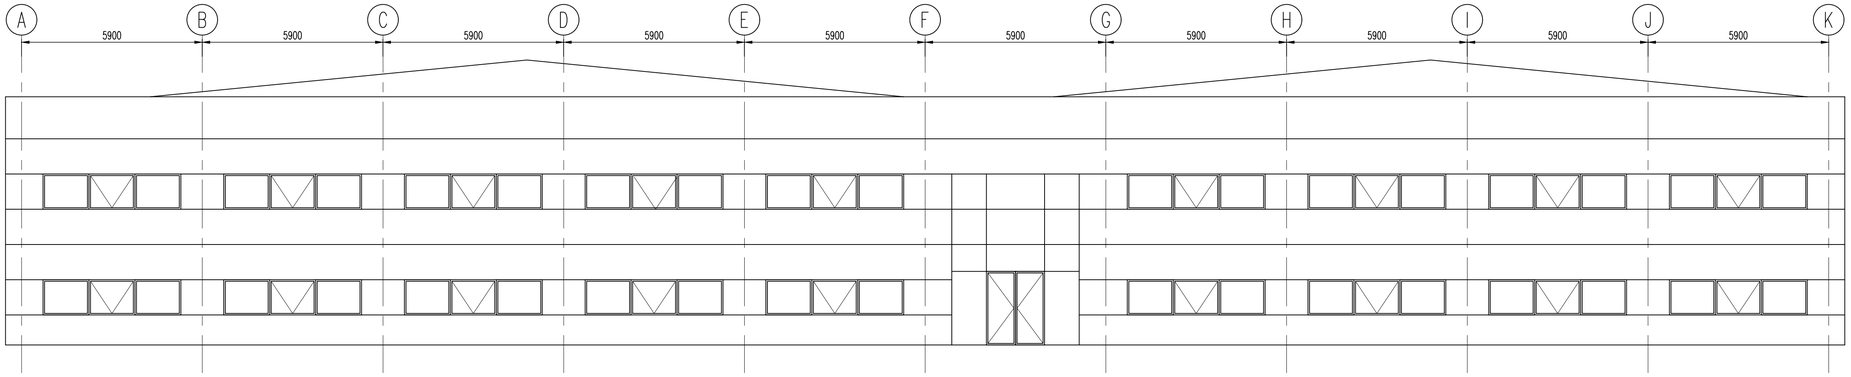

EXISTING WEST ELEVATION

SCALE 1:100

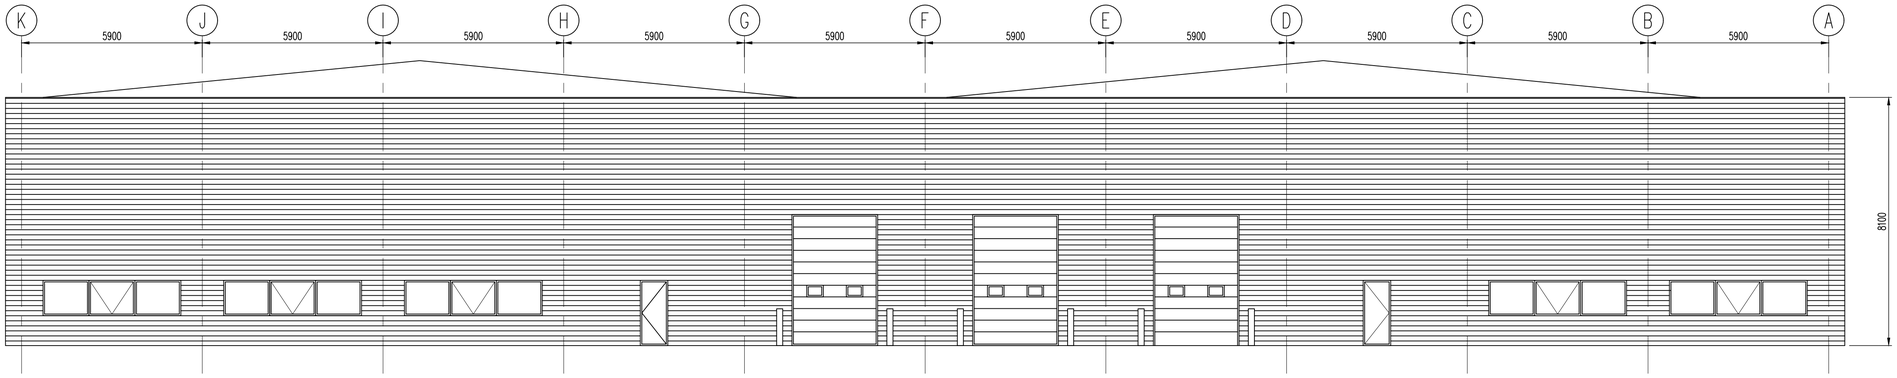

EXISTING EAST ELEVATION

SCALE 1:100

NOTES

This document has been prepared for the titled project or named part thereof and should not be relied upon or used for any other project without an independent check being carried out as to its suitability and prior to written authority of Rathborne & Roche being obtained. Rathborne & Roche accepts no responsibility or liability for the consequence of this document being used for a purpose other than the purposes for which it was commissioned. Any person using or relying on the document for such other purposes agrees, and will by such use or reliance be taken to confirm his agreement to indemnify Rathborne & Roche for all loss or damage resulting there from. Rathborne & Roche accepts no responsibility or liability for this document to any party other than the person by whom it was commissioned.

Ver	Date	Revision	Drn	Chk	App
00	19.03.24	Issued for Comment	RO	PHR	PHR

Client

RATHBORNE & ROCHE
CONSULTING CIVIL & STRUCTURAL ENGINEERS
5 East Park, Crawley, West Sussex RH10 6AN
Telephone 01737 773321
e-mail rathbornes@rathbornes.co.uk

Project Name

Hampshire & Isle of Wight Air Ambulance

Title

Existing Elevations
Sheet 1 OF 2

Checked By	Checked Date	Drawn By	Drawn Date
PHR	19.03.24	RO	19.03.24
Approved By	**Approval Date**	**Scale**	**Status**
PHR	19.03.24	As Noted @ A1	IFC

Drawing No. RR24-008-00-SE-247-000001

Version 00

A1 Plot Scale 1=

CAD Filename: .DWG