



50x250 slatted roof @500 cts over 125x125


Bike store Front Elevation 1:100

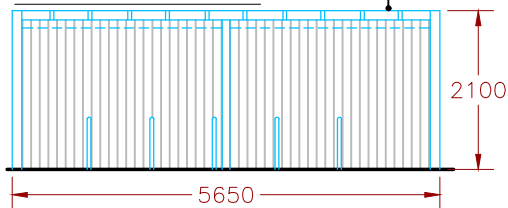




Bike Store Rear Elevation 1:100

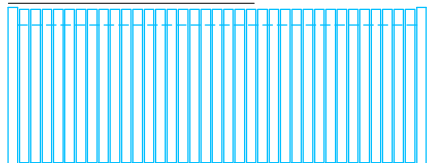

Bike Store Side Elevation 1:100

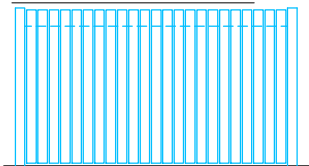

Hit.Miss stained  
black timber  
plank cladding  
(125-20-125)

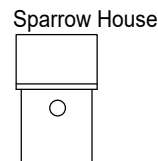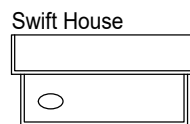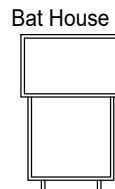


Proposed wildlife houses elevations 1:20

Bird / Insect / Bat Units under cones to each principal elevation


Red Robin photinia evergreen 18cm puts @40cm spacing

Cherry Laurel @60cm spacing


Holly Ilex Aquafolium @60cm spacing

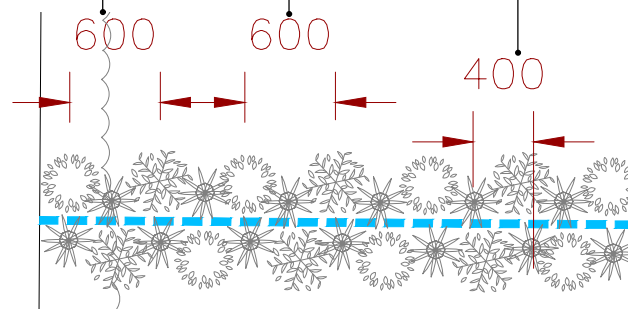


Existing Front Wall Elevation 1:200

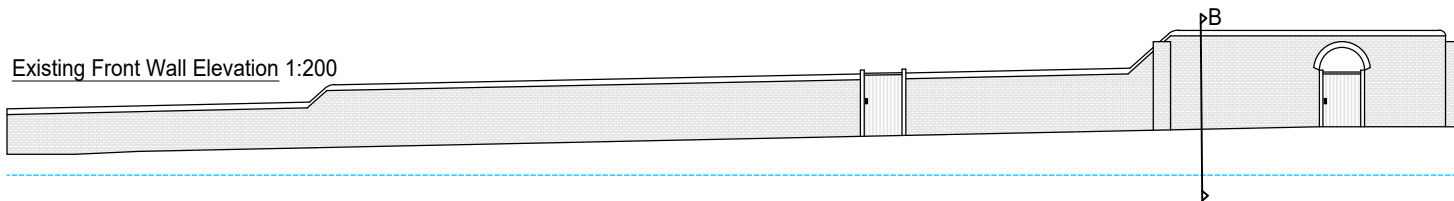

Elevation A 1:100

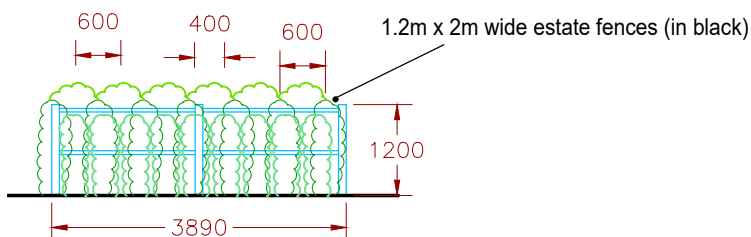


Hedging around perimeter

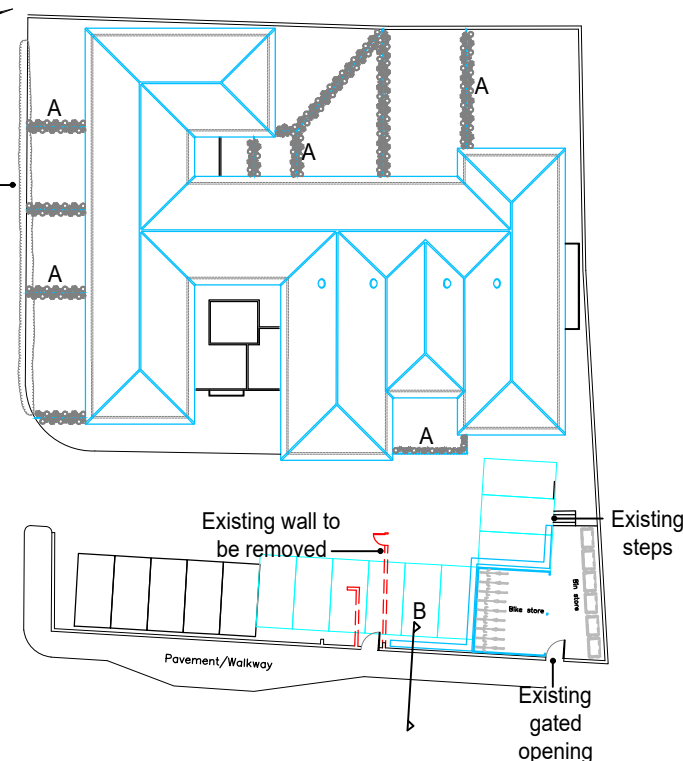

Landscaping Plan 1:500

Section B 1:100

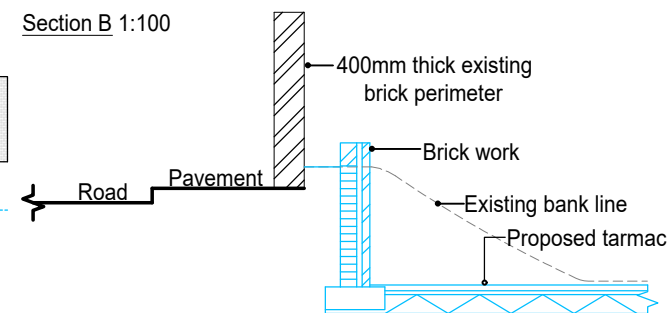

**KNIGHT**  
Consulting

ARCHITECTURE - SURVEYING - PLANNING

admin@knight-consulting.co.uk

First Floor Unit 7  
The Quarterdeck  
Port Solent  
PO6 4TP  
T: 01489 660194

www.knight-consulting.co.uk

Client  
**AMPFIELD COMMERCIAL LTD**

Drawing  
**PROPOSED SITE DETAILS**

Project  
**MELLER HOUSE  
OAKBANK ROAD  
EASTLEIGH  
SO50 6HF**

Scale  
**AS STATED@A4**

Date  
**MAR 2025**

| Project no. | Sequential | Bldg/Floor | Detail | Rev |
|-------------|------------|------------|--------|-----|
| KC          | 09         | A          | PP     | A   |