
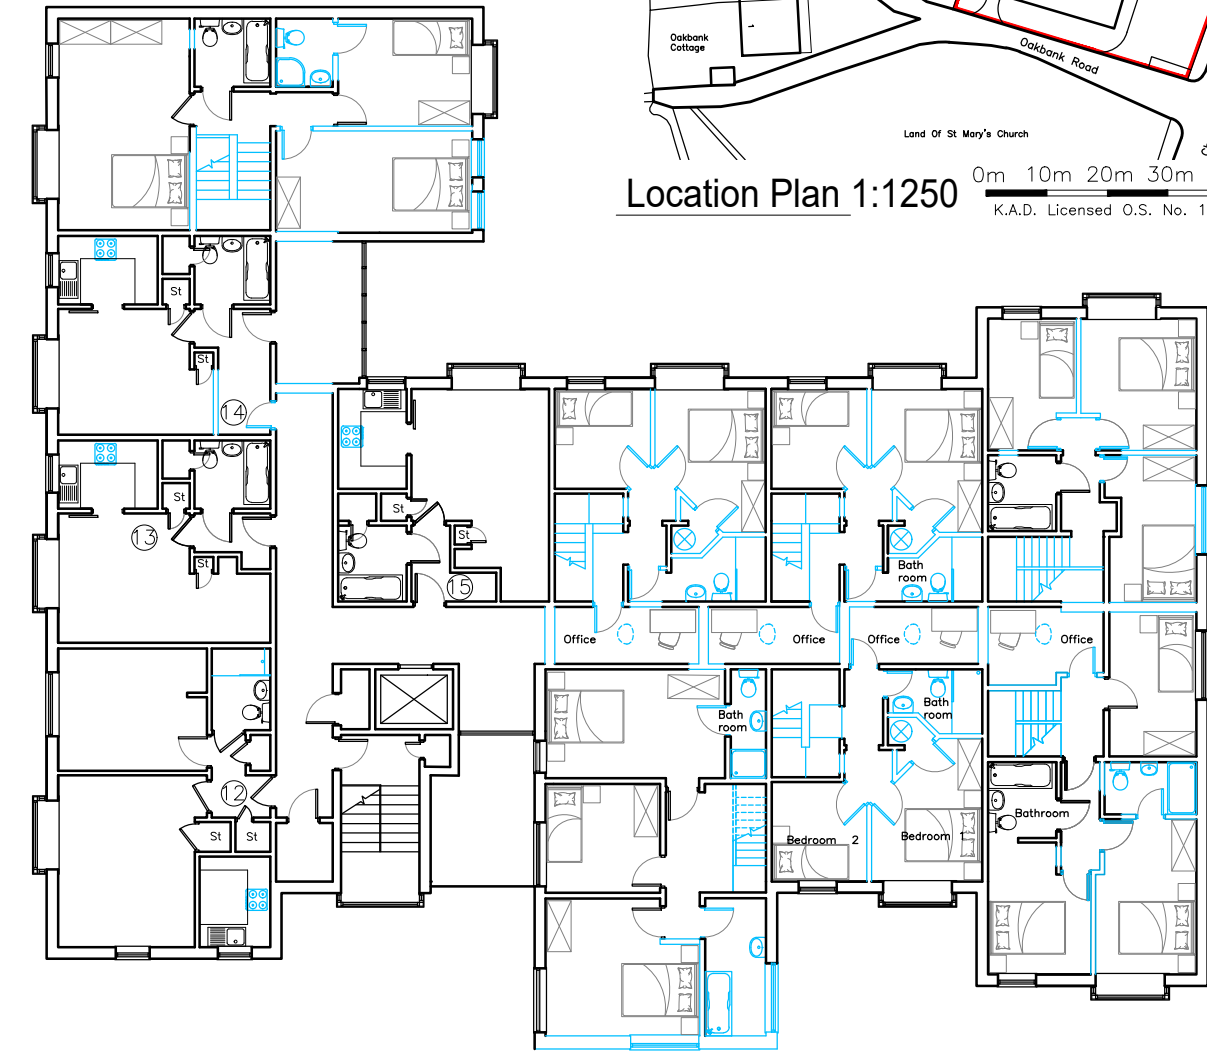
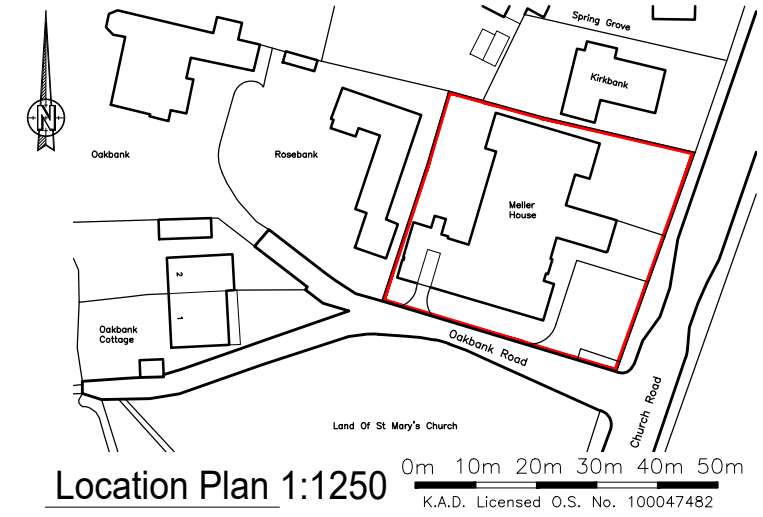
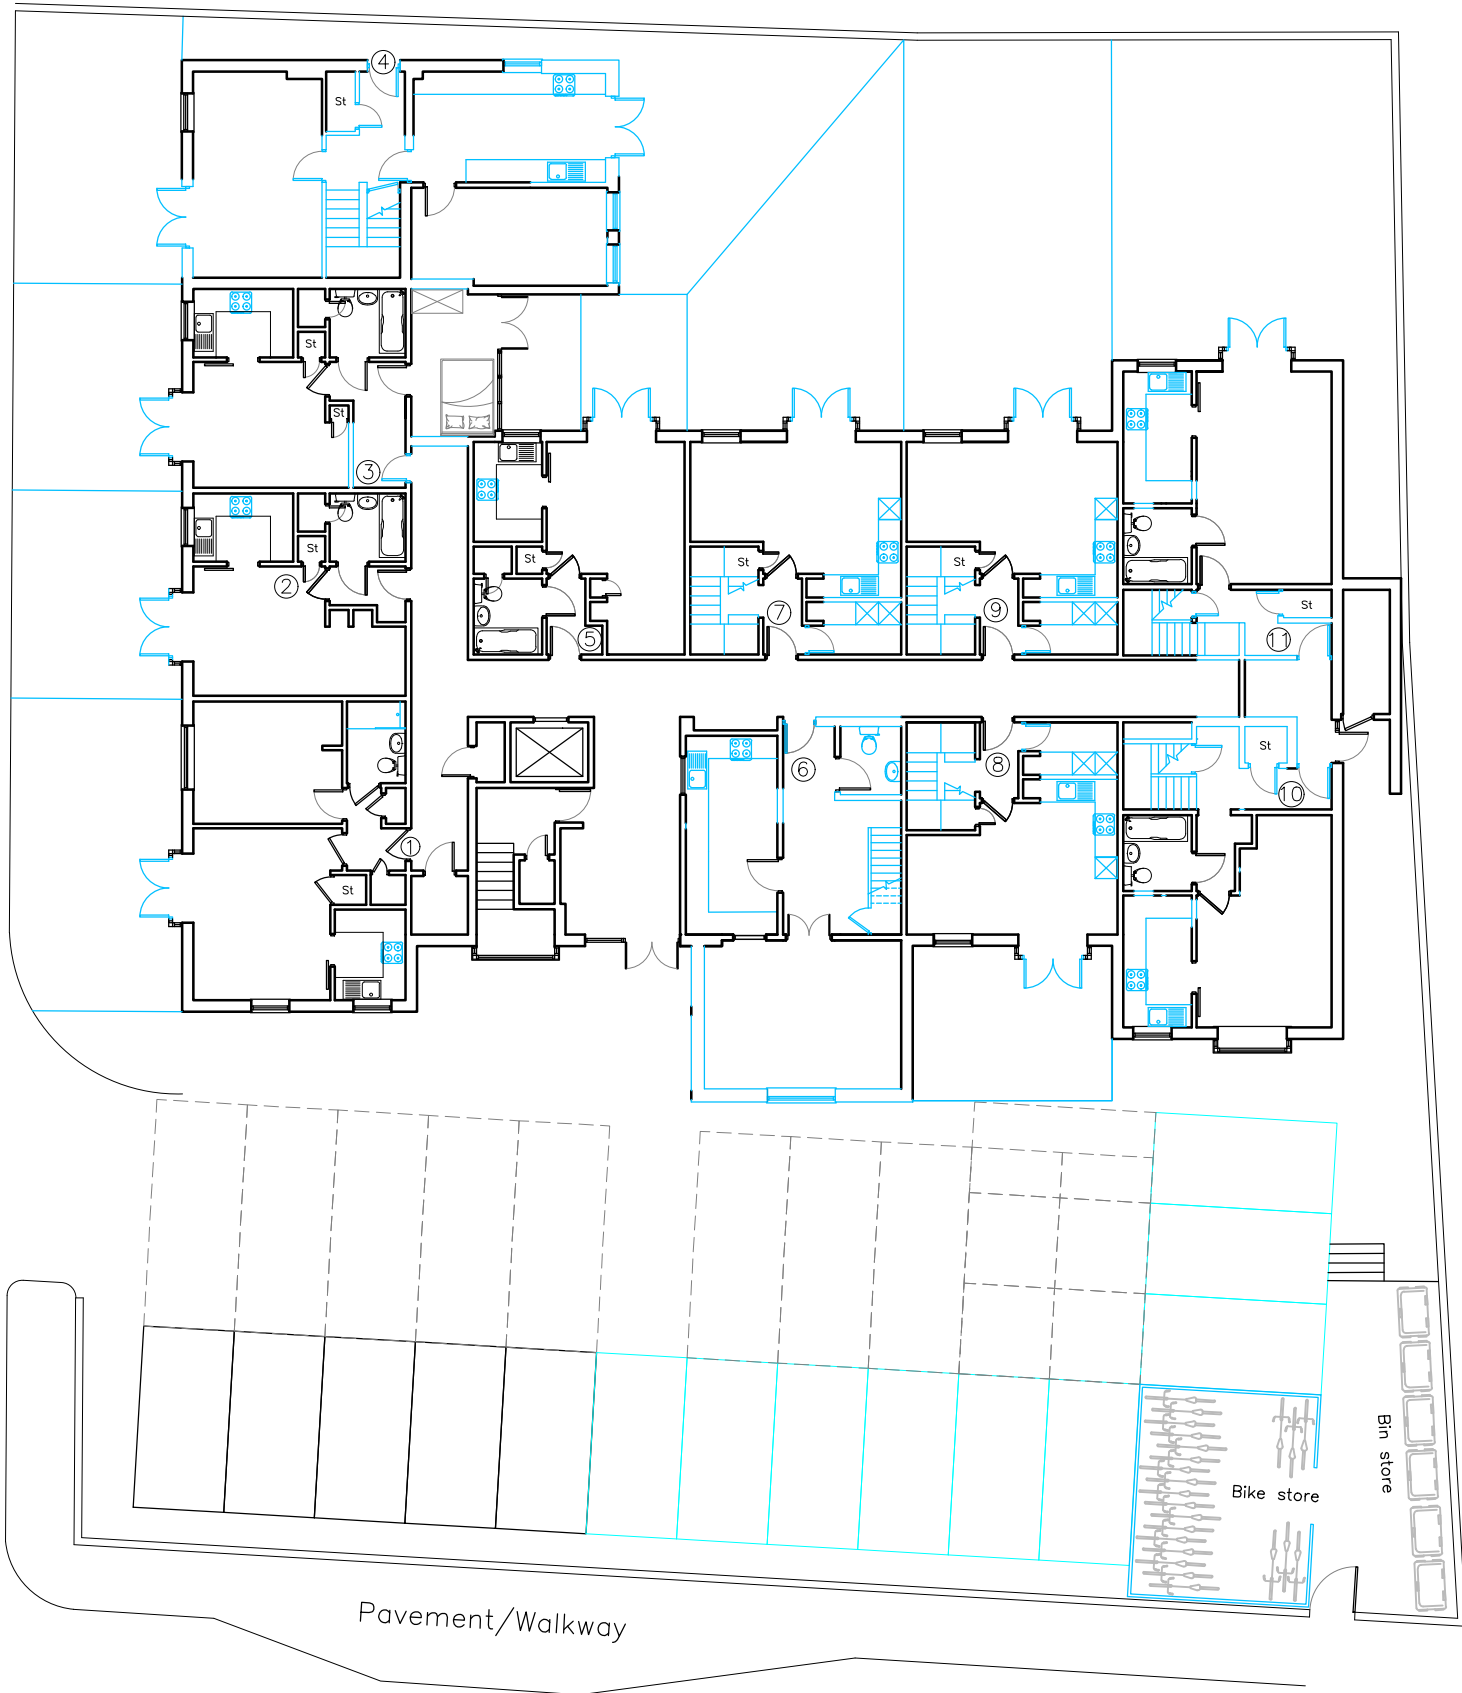


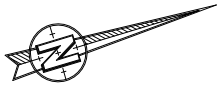

KNIGHT
Consulting
ARCHITECTURE - SURVEYING - PLANNING
admin@knight-consulting.co.uk www.knight-consulting.co.uk

First Floor Unit 7
The Quarterdeck
Port Solent
PO6 4TP
T: 01489 660194

Client
AMPFIELD COMMERCIAL LTD

Drawing
PROPOSED FLOOR PLANS

Project		MELLER HOUSE OAKBANK ROAD EASTLEIGH SO50 6HF				
Scale		1:200@A3		Date		NOV 2024
Project no.	Sequential	Bldg/Floor	Detail	Rev		
KC	02	A	PP	A		