

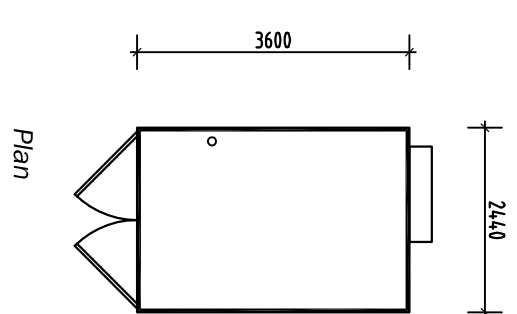


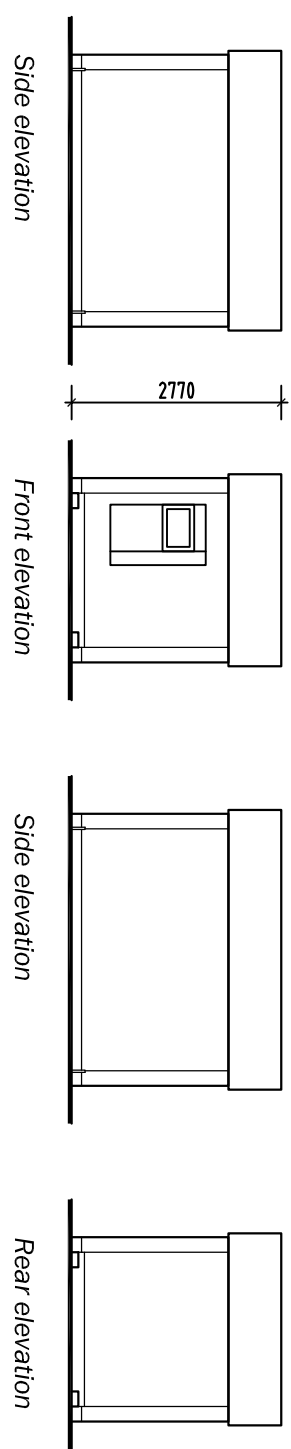

Typical water station

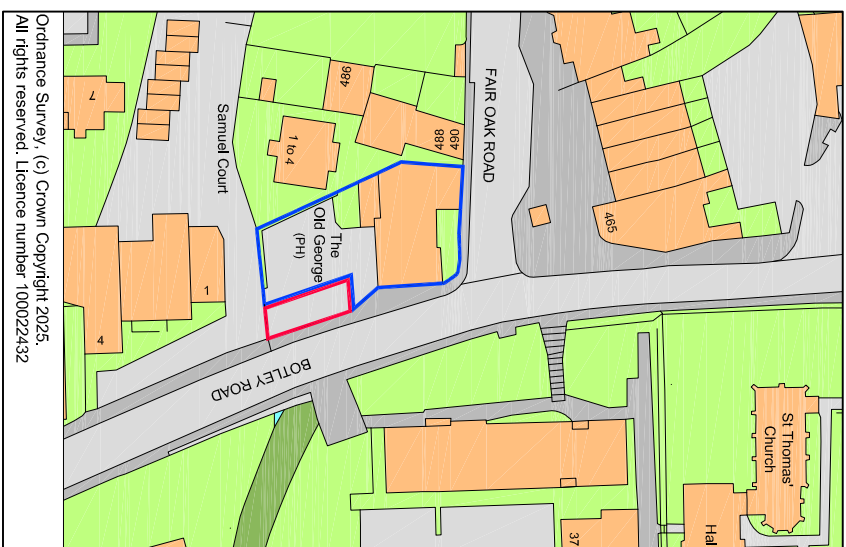

Location plan - scale 1:1250 @ A1

Rev.	Date	Description
Client		

Spotless Water Ltd

Site	Draining Title
The Old George 4 Bolley Road Fair Oak, SO50 7AN	Proposed water station
Date	Scale
May 2025	1:100 @ A1
Drawn	Checked
MB	
Drawing No.	
4057-P01	

mbdesignservicesltd
architectural consultants

36 Peel Avenue, Frimley, GU16 8YT
Tel: 01252 836 956
Registered in England No: 4603010