


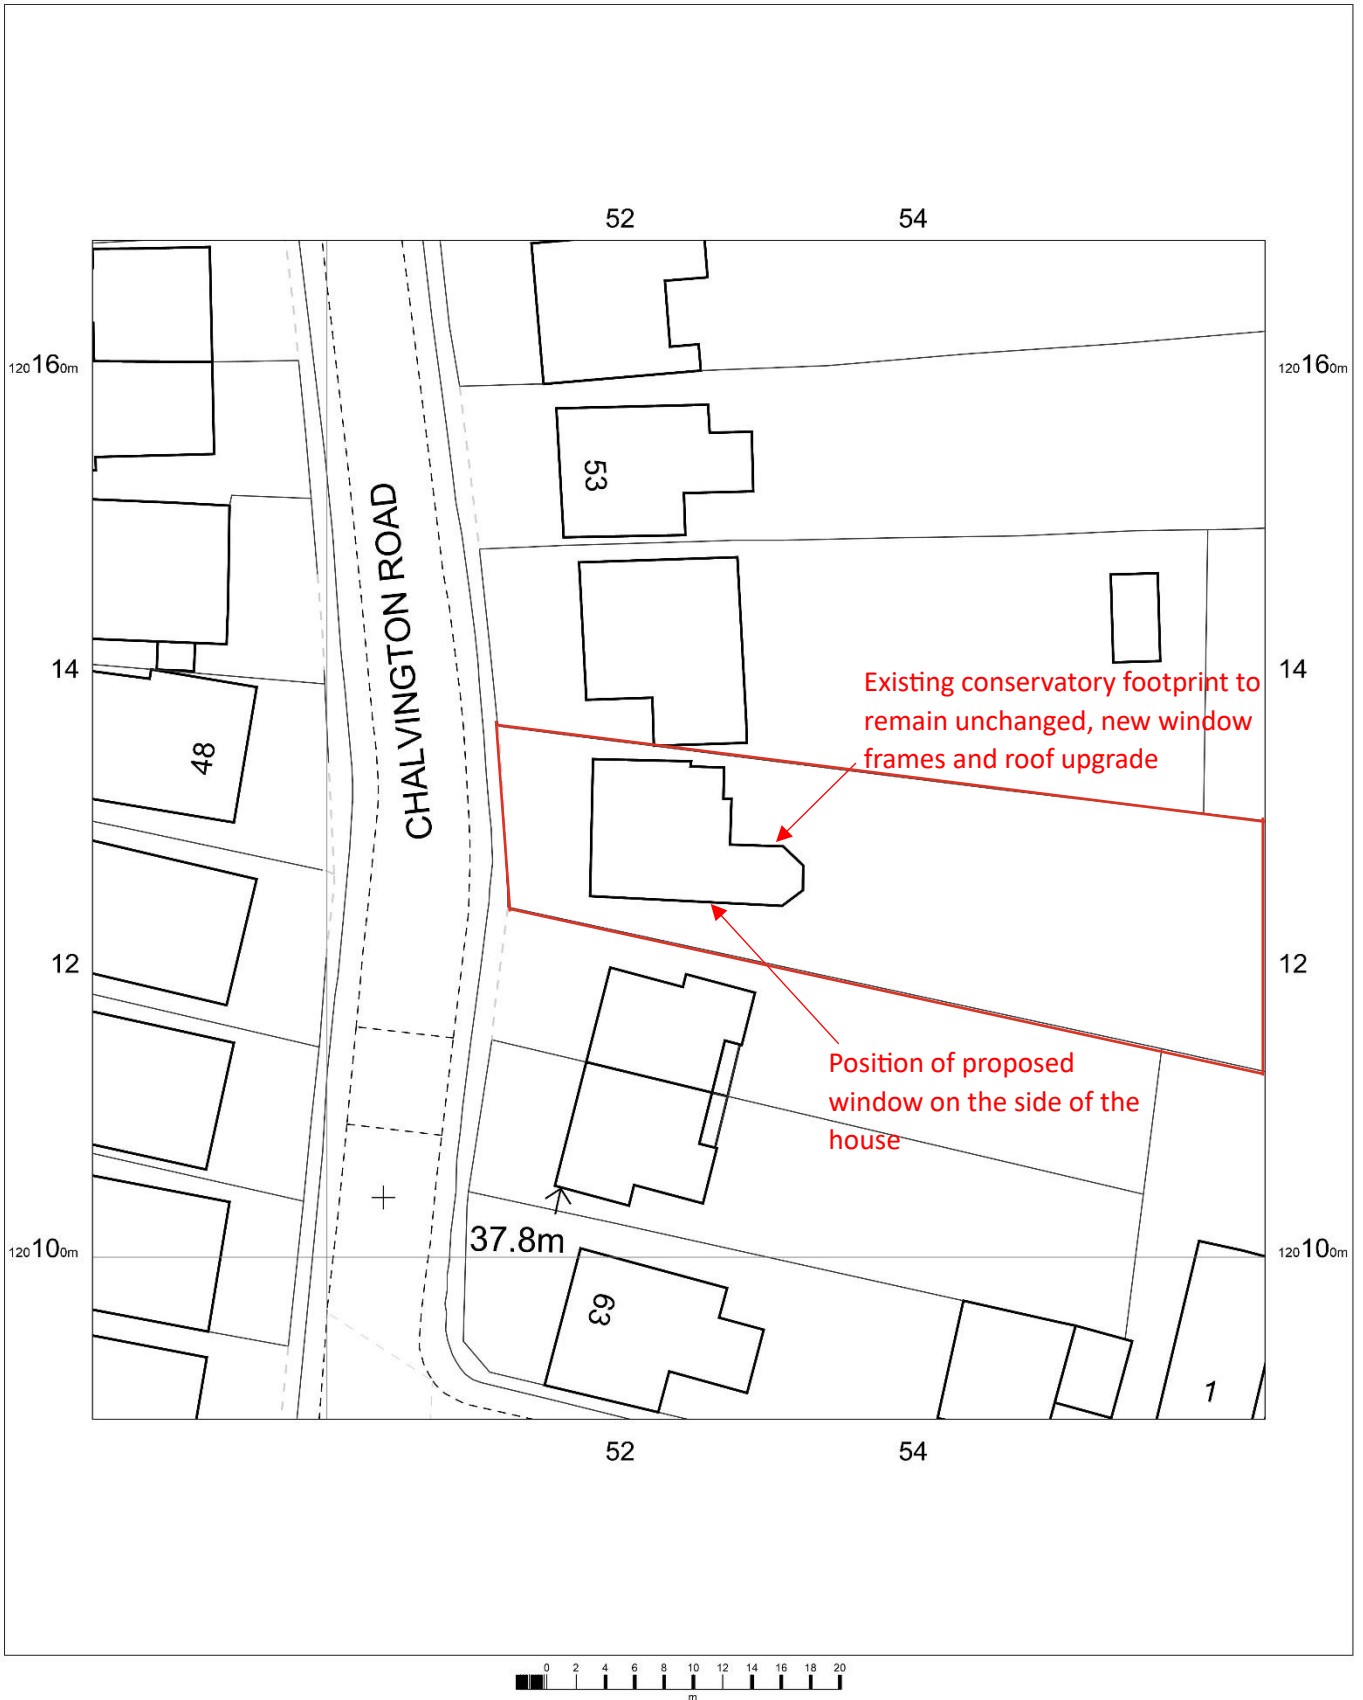


57 Chalvington Road,
Eastleigh,
Chandler's Ford,
Hampshire
SO53 3DY

OS MasterMap 1250/2500/10000 scale
Friday, April 25, 2025, ID: MPMBW-01219320
www.blackwellmapping.co.uk

1:500 scale print at A4, Centre: 443524 E, 120129 N

©Crown Copyright Ordnance Survey. Licence no.
100041041

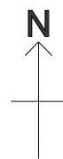

BLACKWELL'S
MAPPING SERVICES
PERSONAL & PROFESSIONAL MAPPING
www.blackwellmapping.co.uk

TEL: 0800 151 2612
maps@blackwell.co.uk

