


85 Spitfire Way

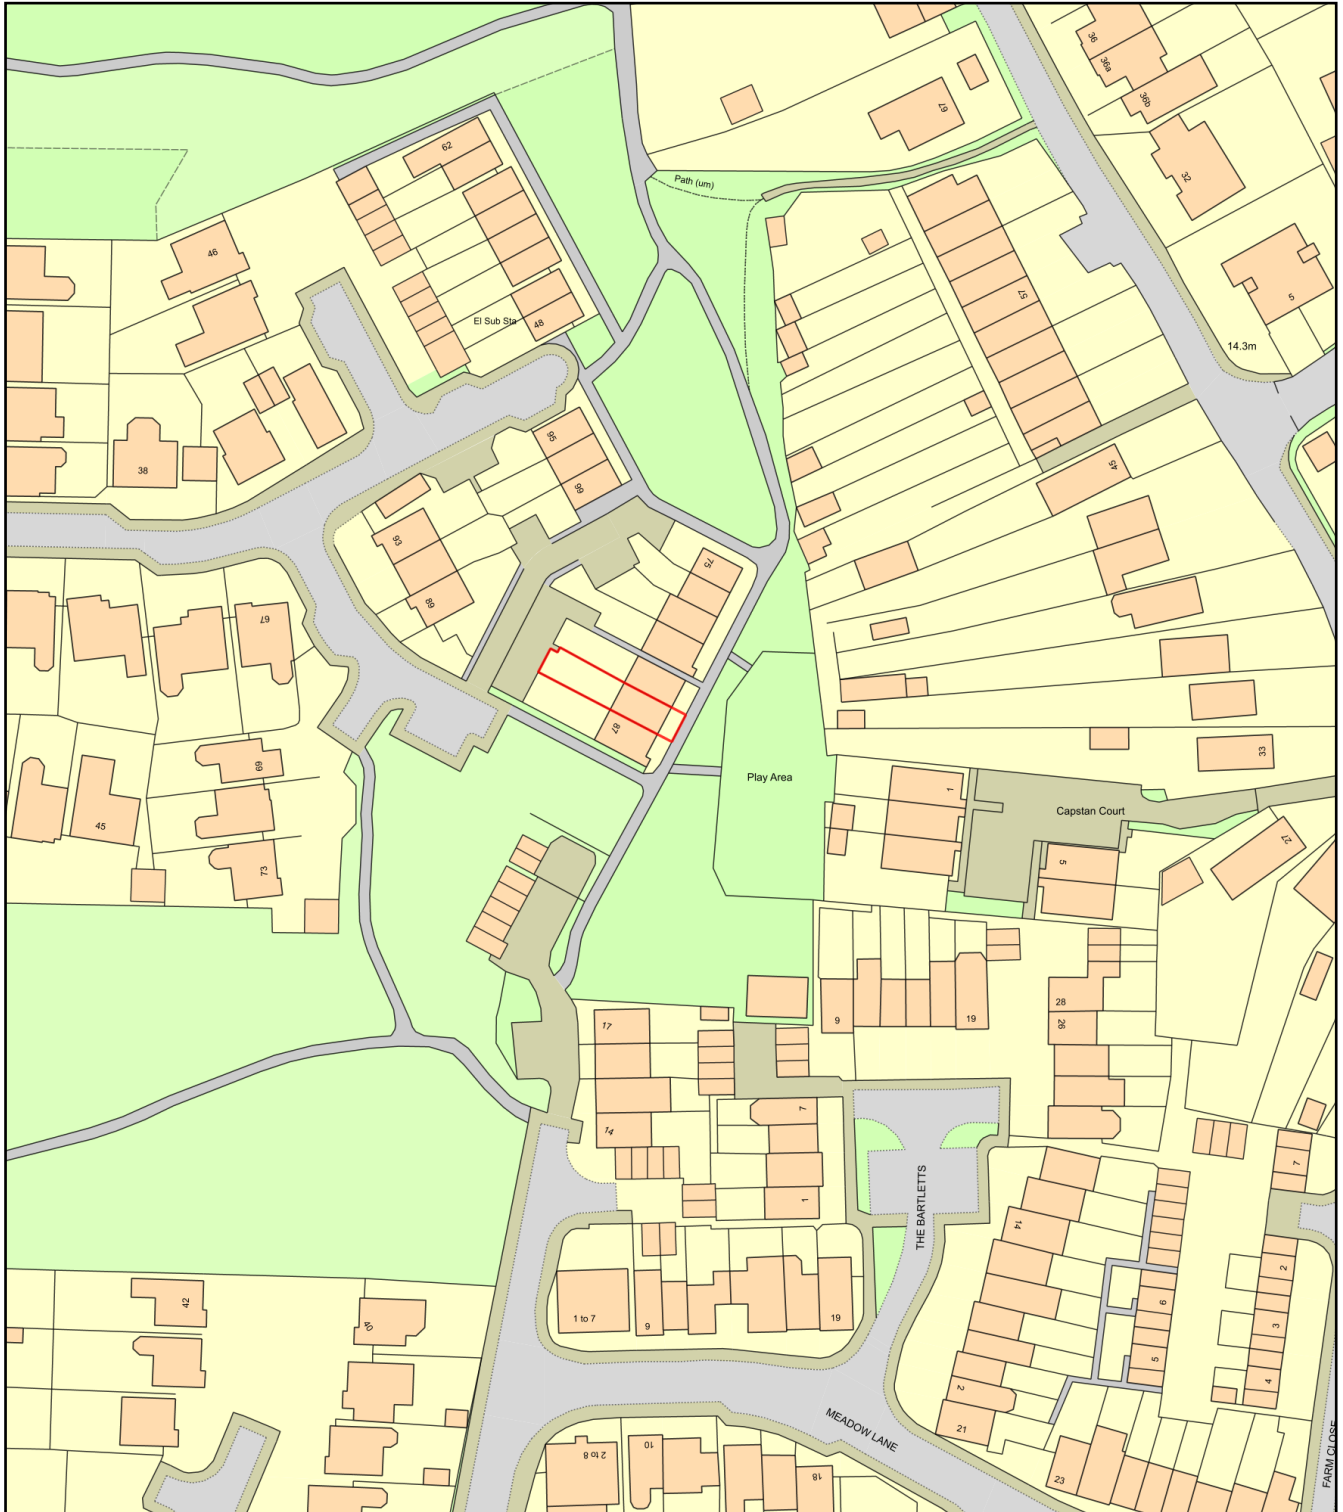

0 50
Metres



Plan Produced for: Applecore PDM

Date Produced: 22 May 2025

Plan Reference Number: TQRQM25142093122851

Scale: 1:1250 @ A4

