


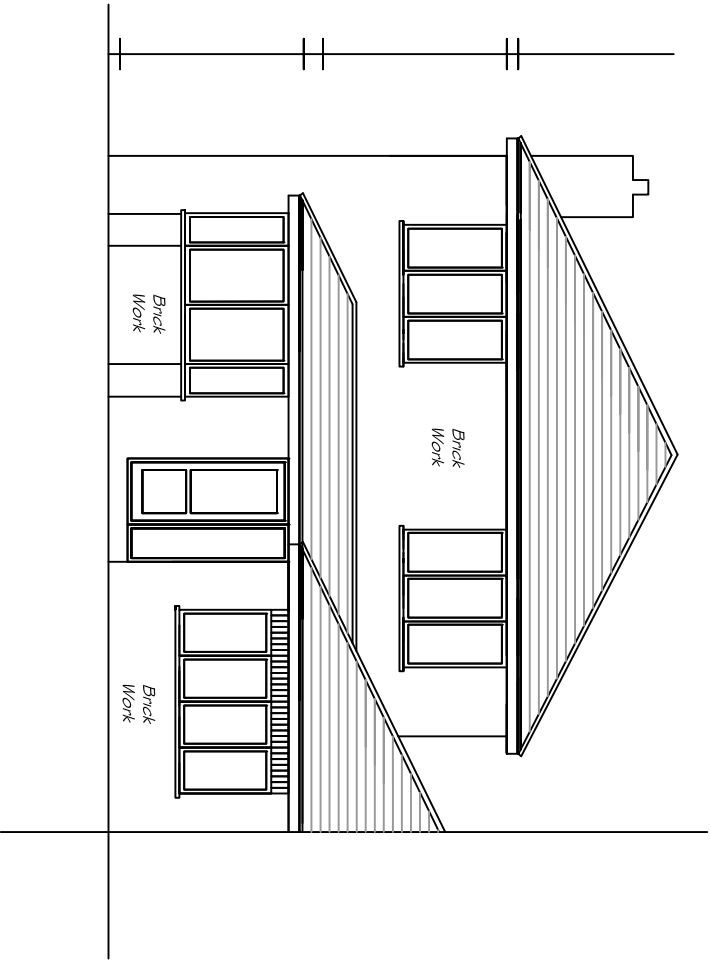


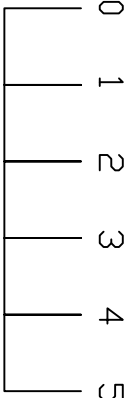


PROPOSED
FRONT
ELEVATION B.

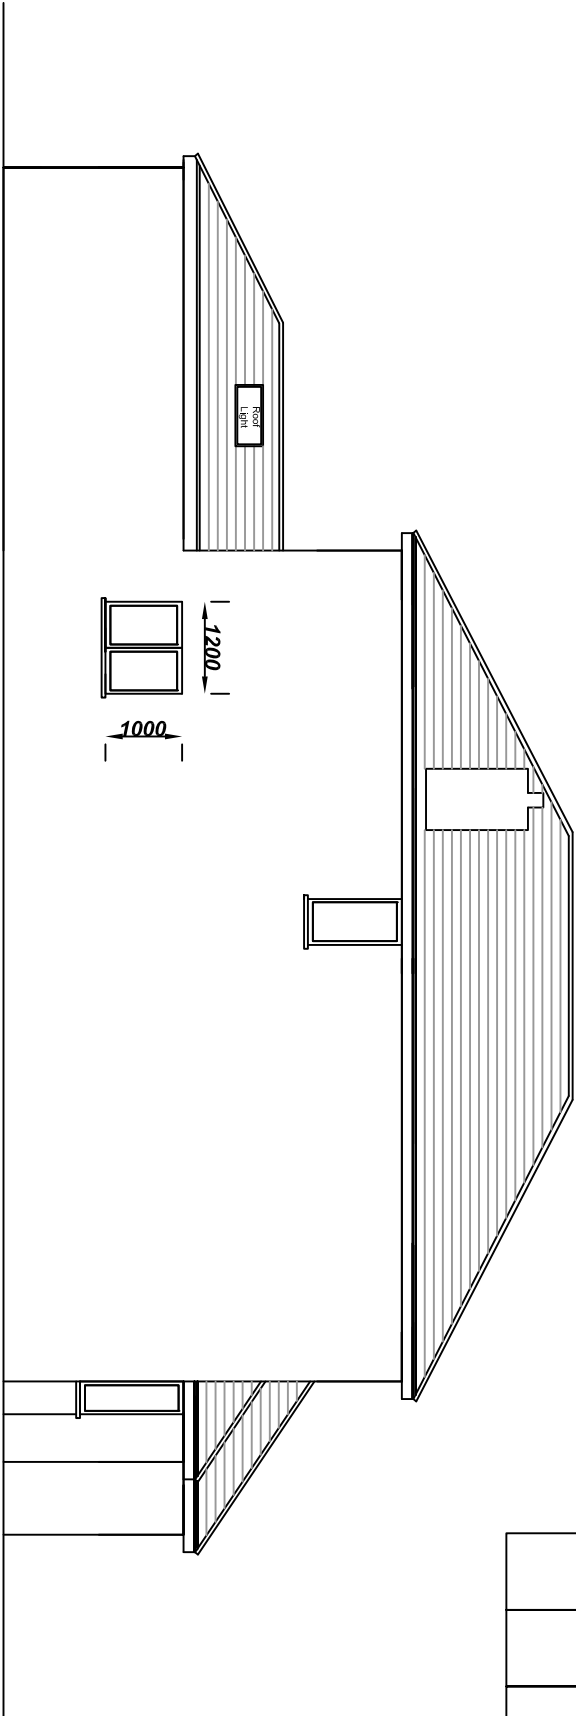

PROPOSED SIDE ELEVATION B.

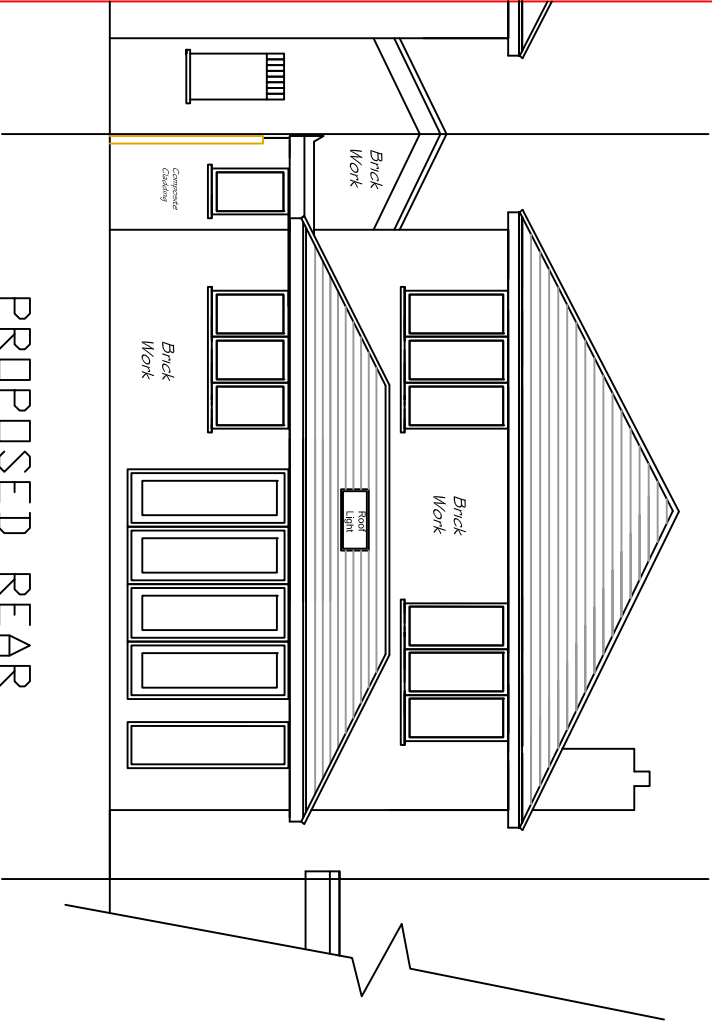

PROPOSED REAR
ELEVATION B.

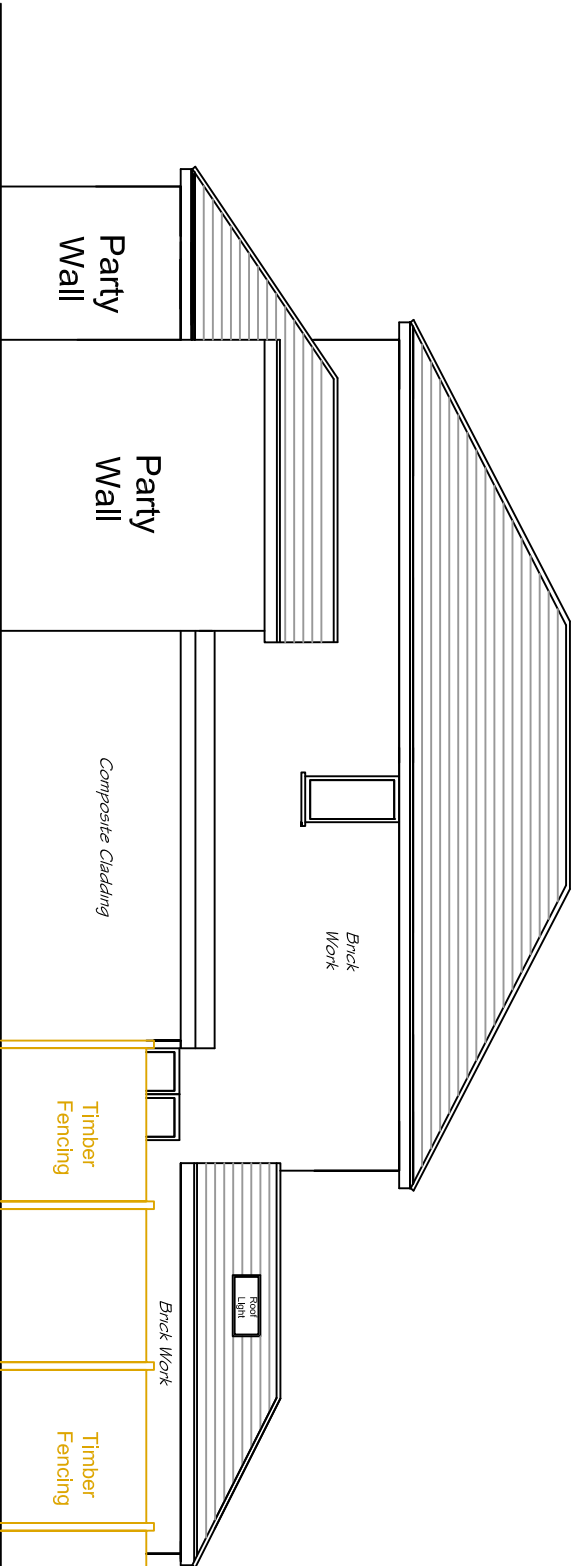

PROPOSED SIDE ELEVATION B.

11. All drawings & detail sections are made available to be provided to the contractor for their use in the preparation of the construction documents. The contractor is responsible for ensuring that the drawings and detail sections are used in accordance with the applicable standards and manufacturer's recommendations.

These drawings are to be used in conjunction with the approved building regulations and the project's requirements for the project's completion.

Project Name/Address 1 BRIAR DENE,
KANES HILL,
SOUTHAMPTON,
SO19 6AJ

Client's name RUBIN

Drawing Title PROPOSED ELEVATIONS B

Drawing Scale	Drawing No	Date
1:100	008F	1/11/2023