


Timber Edging 150x25
board and
50x50x400mm
wooden pegs

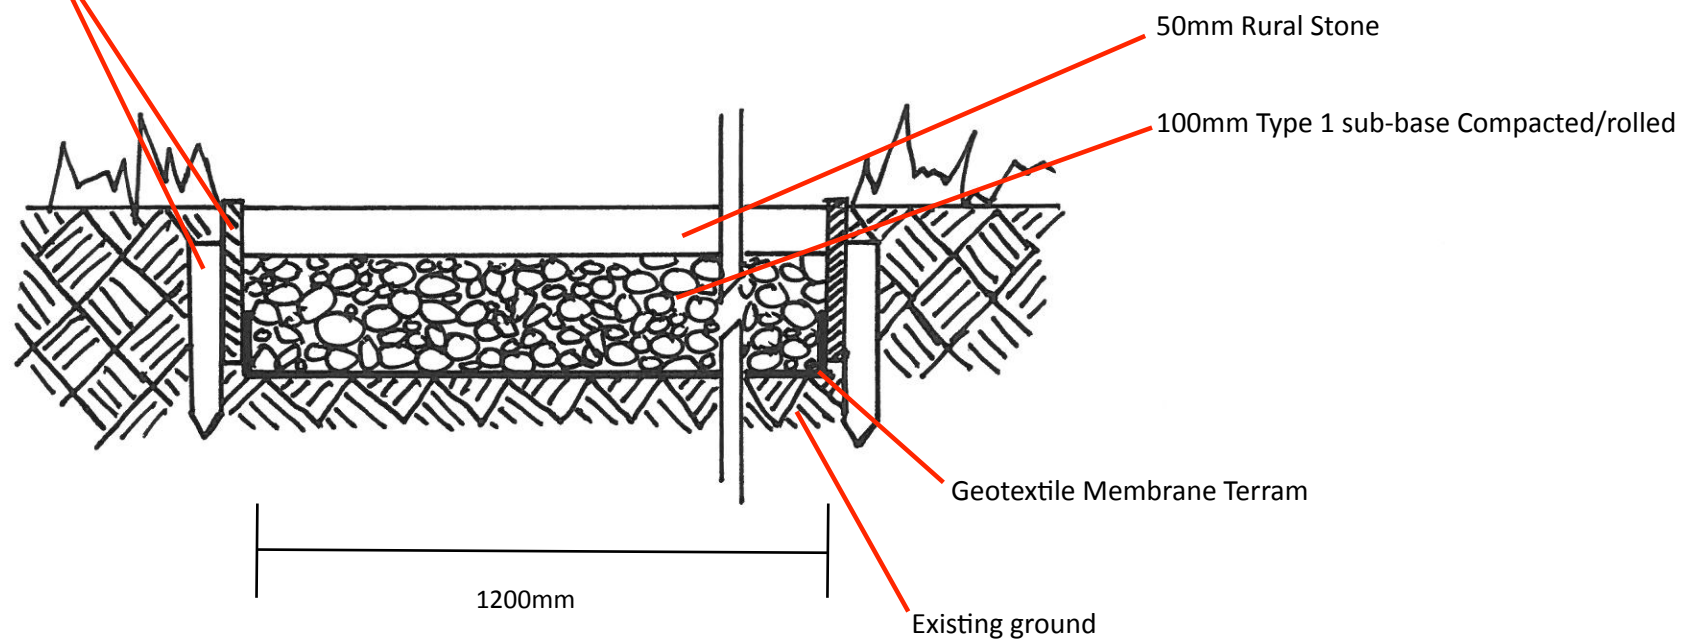

Description:
Hoggin path detail for proposed new
connecting pathway.

Project:
Cockpit Farm Barn, Knowle Lane, Horton
Heath

Developer:
Alderbury Homes Ltd

Date:
28/05/2024

REV:
001-A

Status:
Condition Discharge