

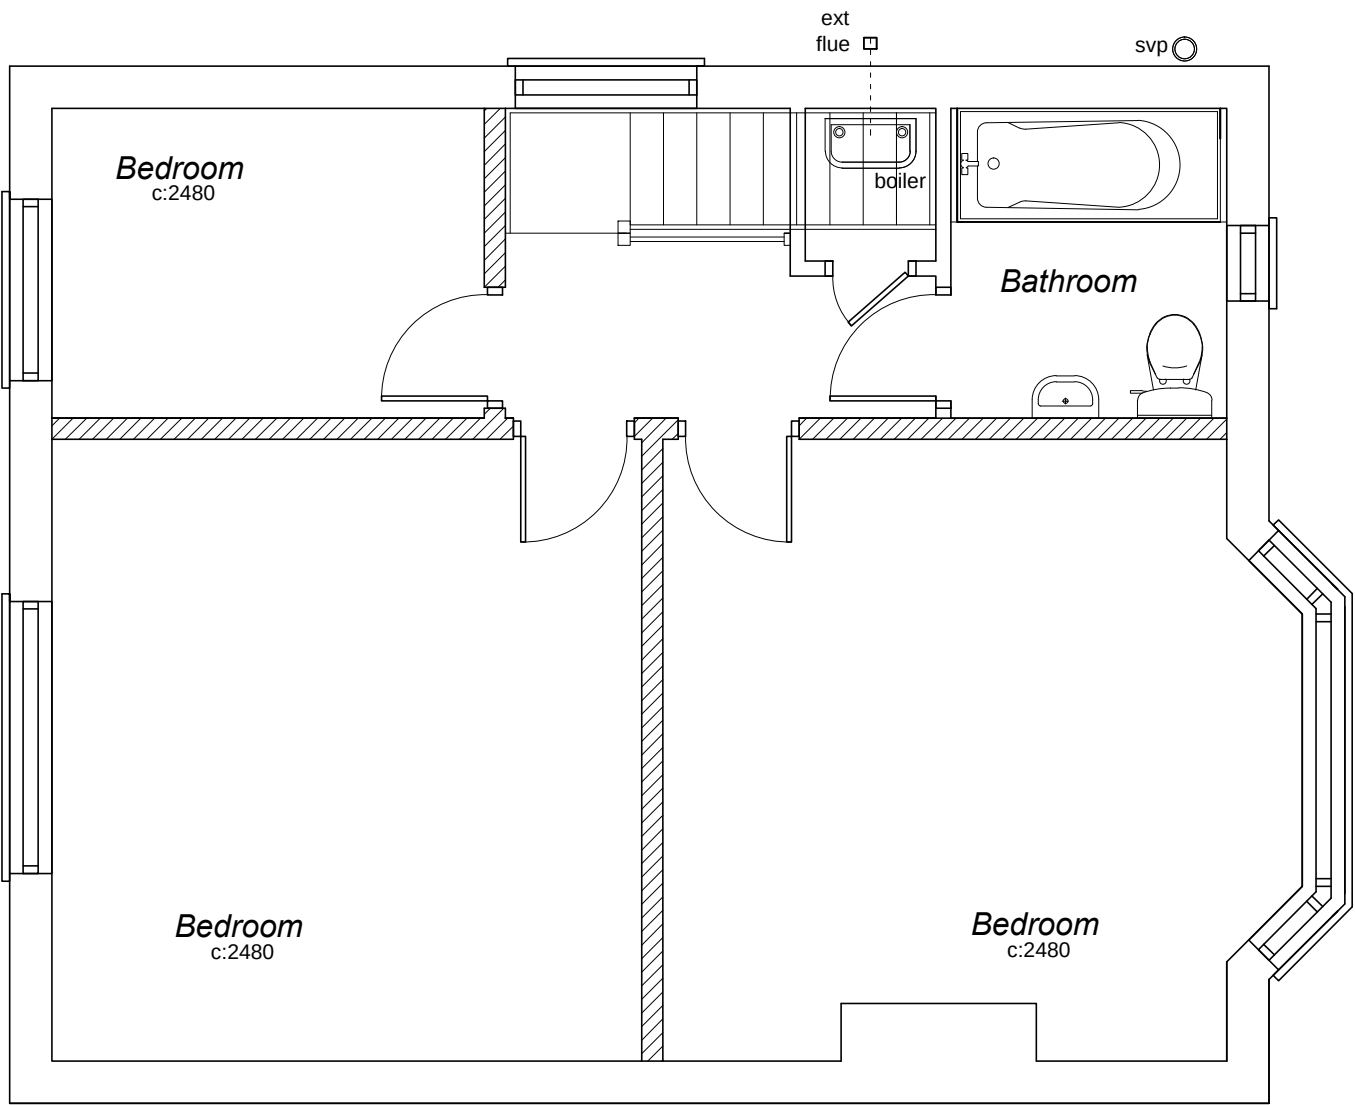
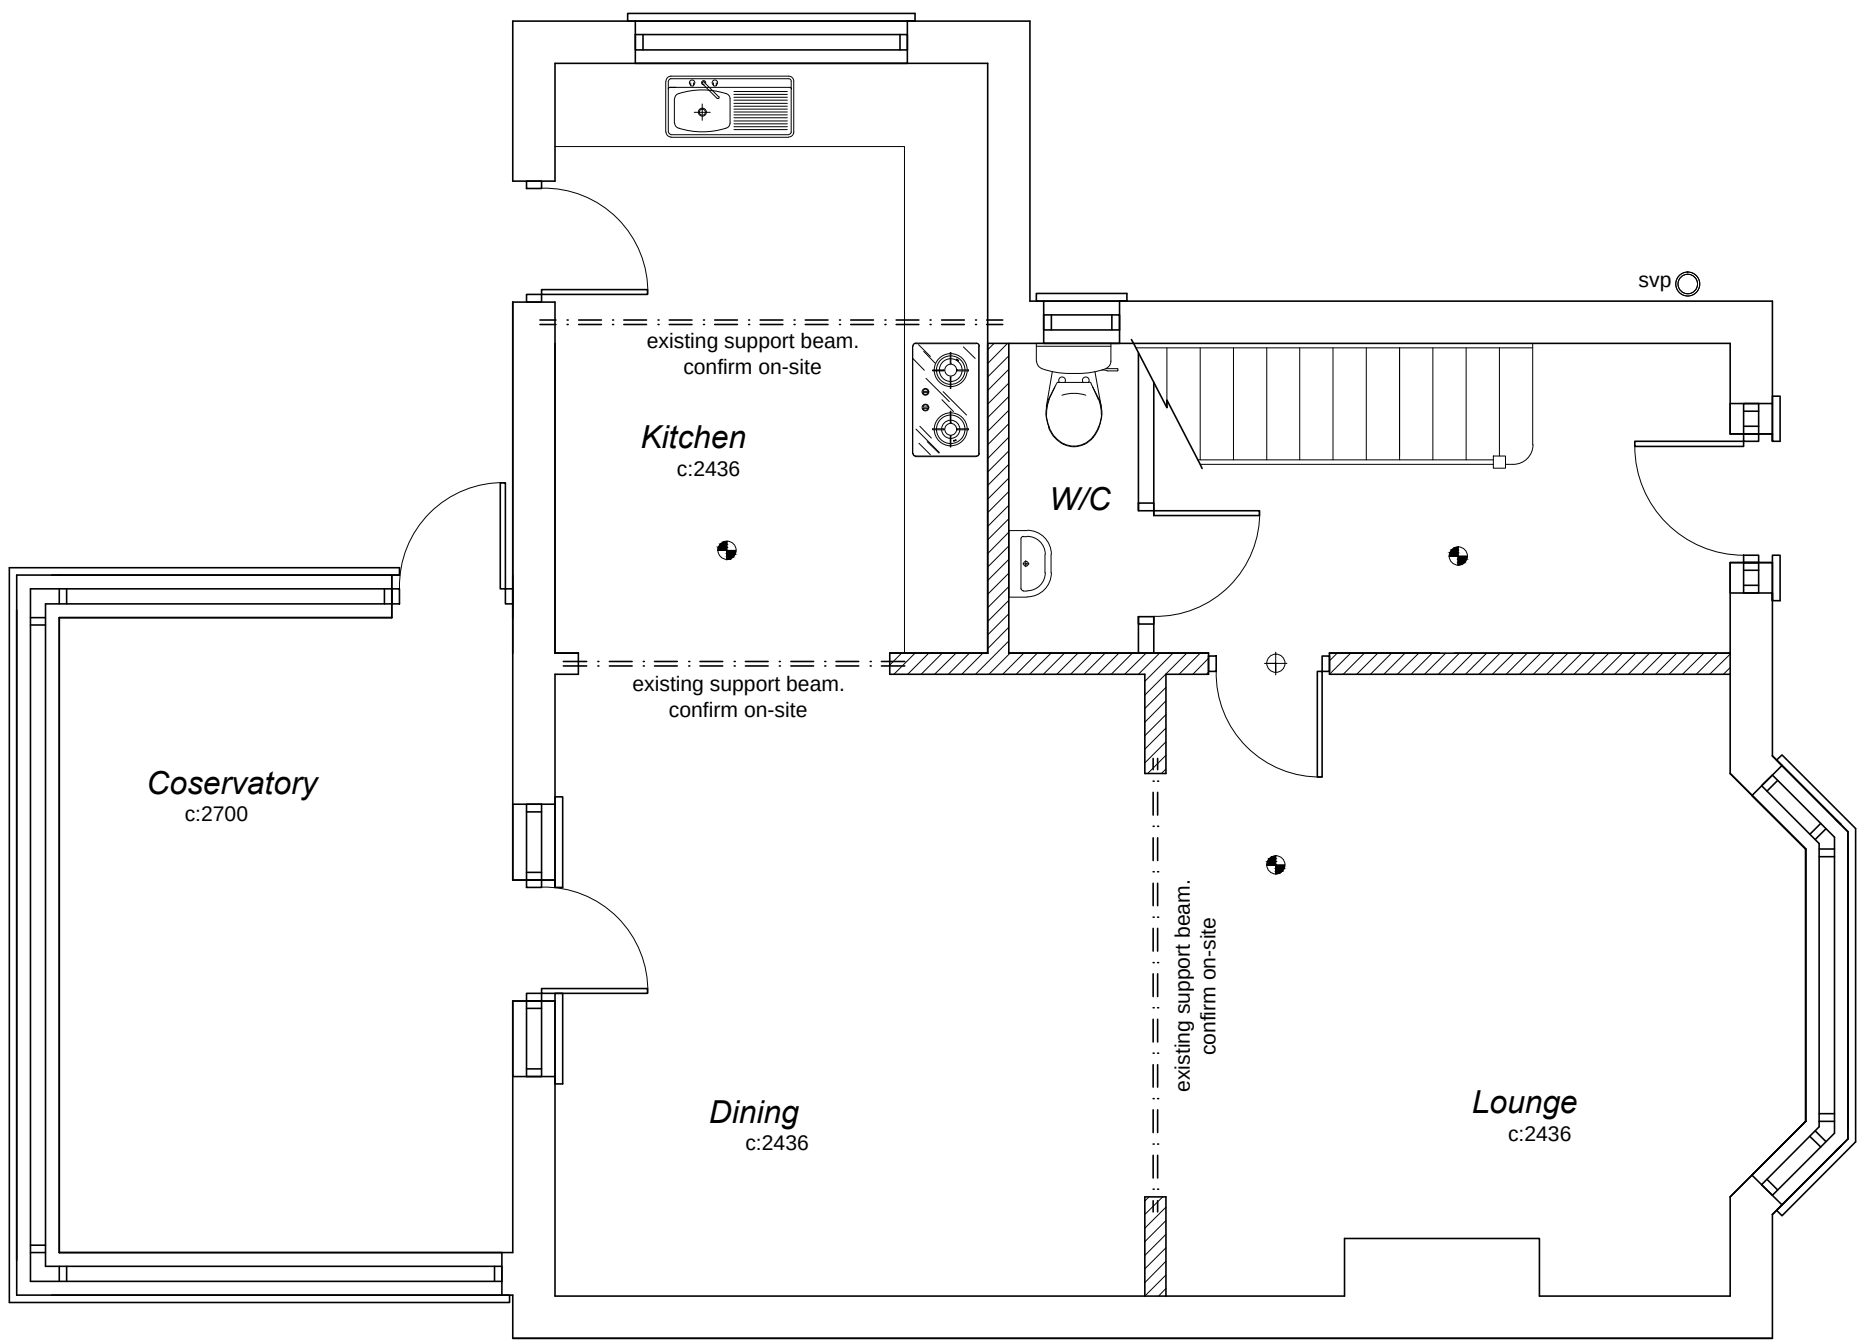


This drawing is copyrighted and shall not be reproduced nor used for any other purpose without the written permission of Loftplan Designs Ltd. This drawing must be read in conjunction with all other related drawings and engineers notation. ALL DIMENSIONS TO BE CHECKED ON SITE PRIOR TO COMMENCEMENT OF WORKS.

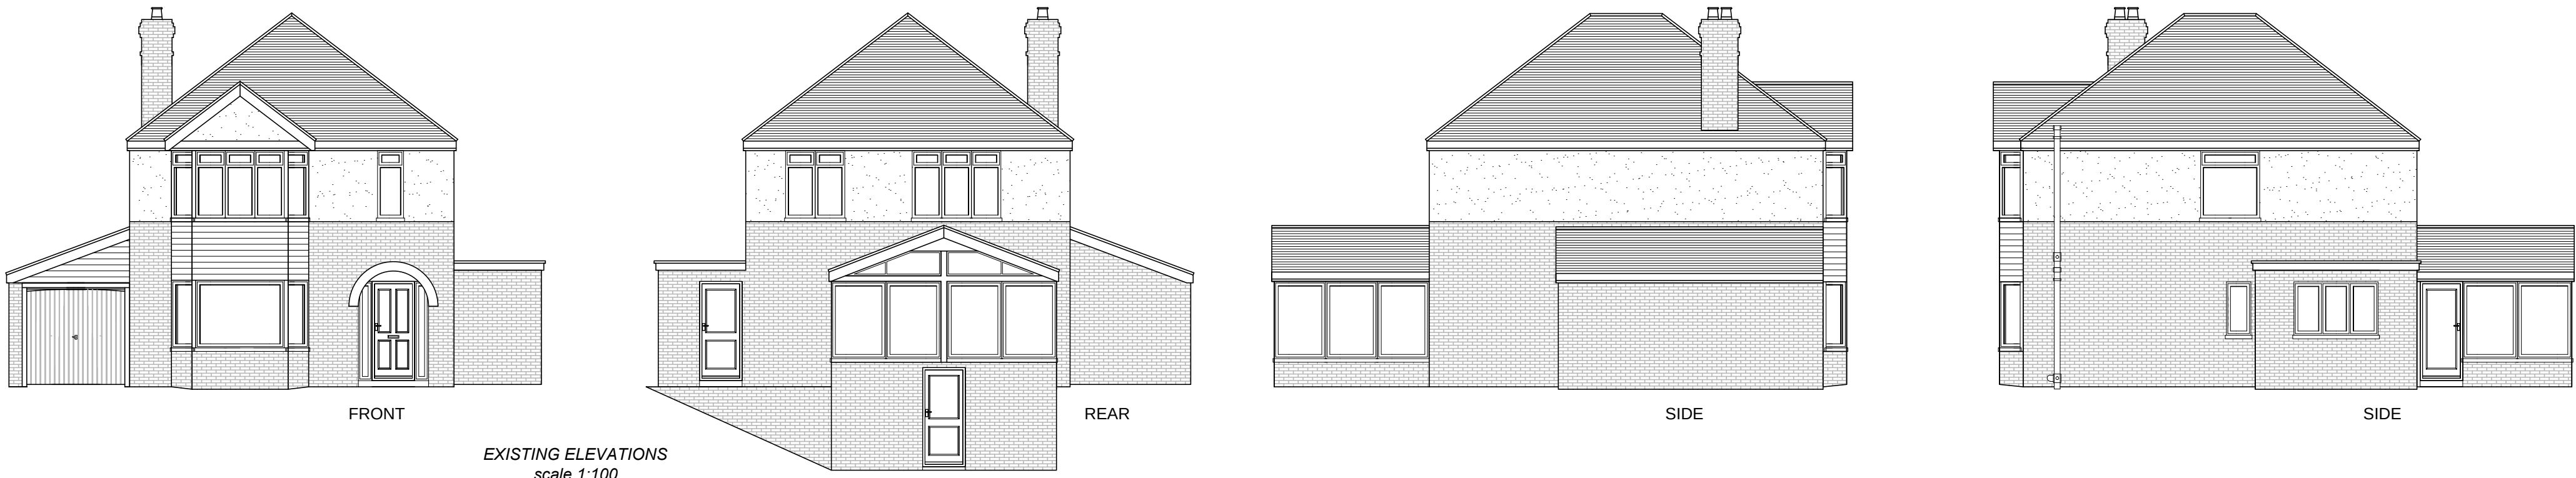

title: HIP TO GABLE LOFT CONVERSION INC FLAT ROOF DORMER		
client: MR P RUCKI		
address: 15 CHALVINGTON ROAD CHANDLERS FORD SO53 3DY		
date: 22/05/2025	dwg. no: LP4210	
scale: 1:50 / 1:100		
local authority: TOTAL BUILDING CONTROL		

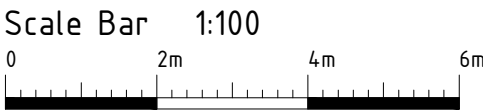

© COPYRIGHT
all rights reserved

LOFTPLAN DESIGNS LIMITED
Unit 4c, Ash Park Business Centre, Ash Lane, Little London, Tadley RG26 5FL
Tel: (01256) 881041 Fax: (01256) 881448
Email: customerservices@loftplan.co.uk Website: www.loftplan.co.uk