


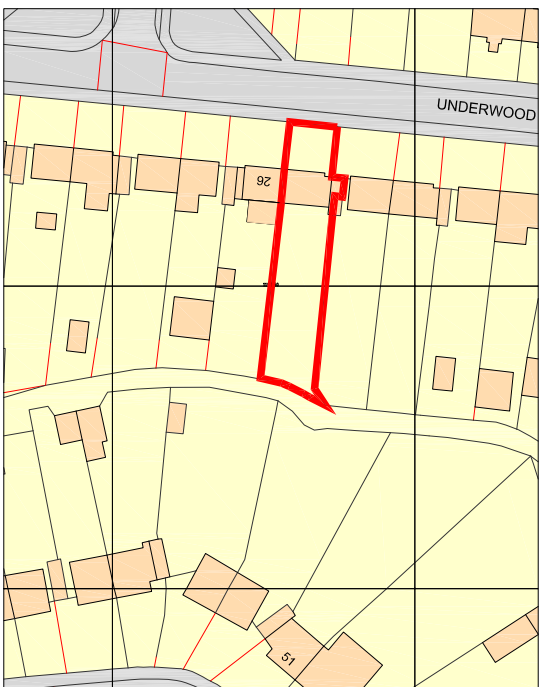


Site Location Plan
Scale 1:1250




View on AAA
see Block plan



View on BBB
see Block plan

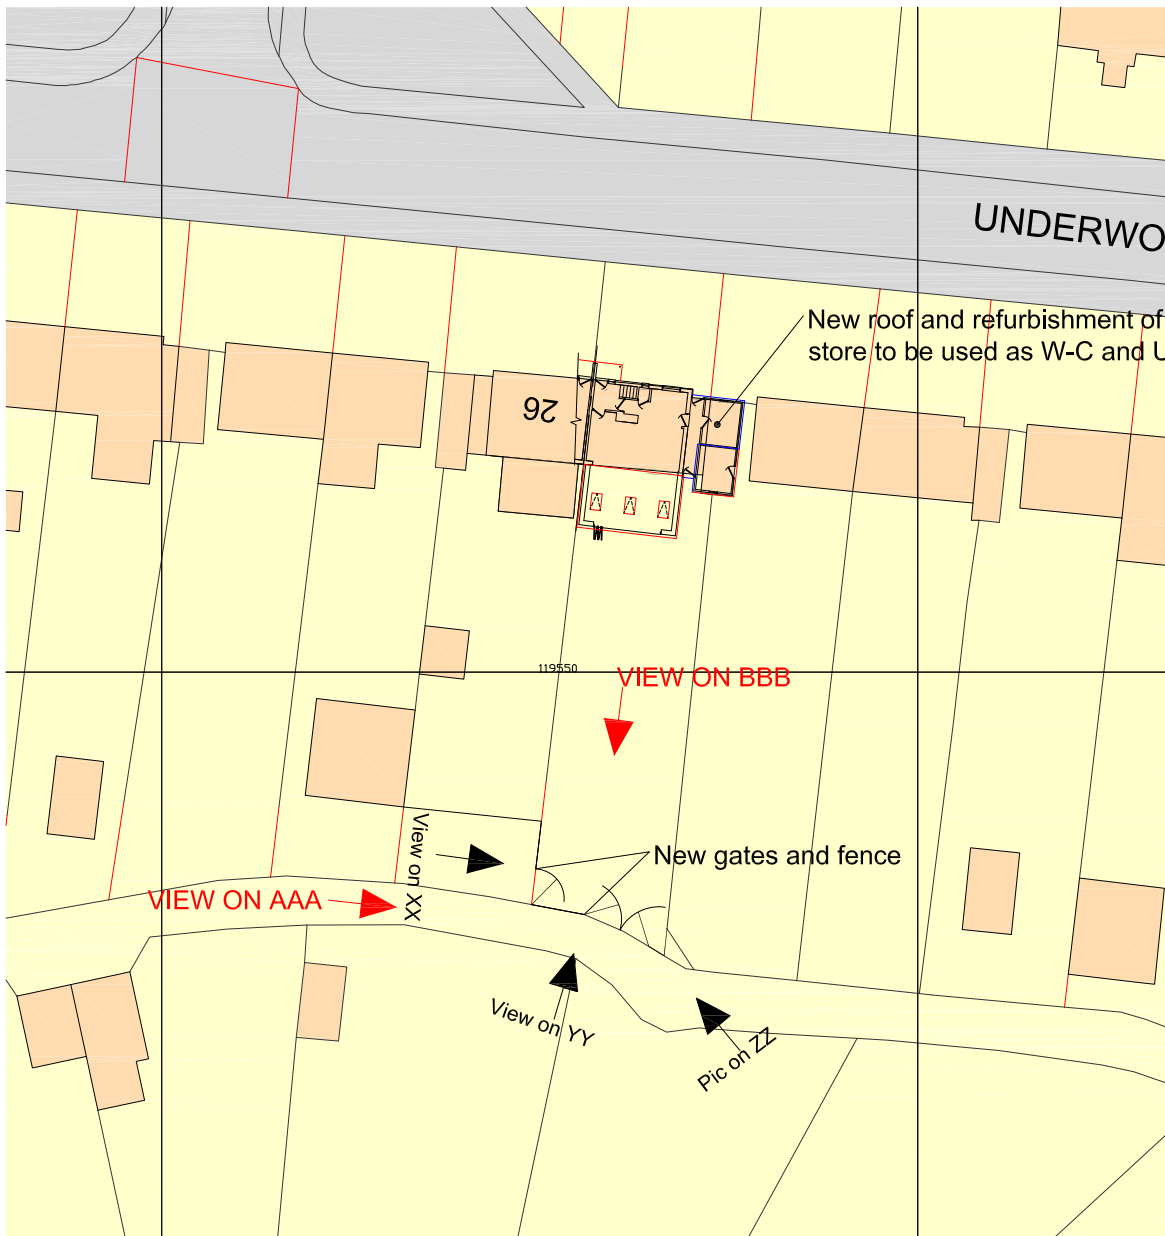

Block Plan
Scale 1:500

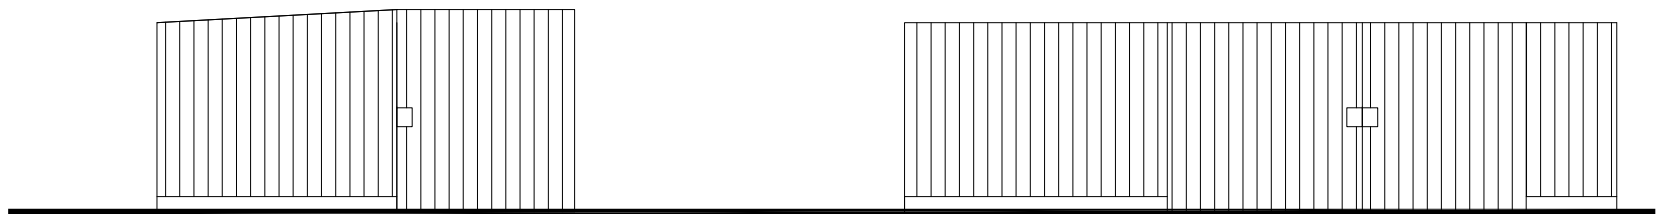

View on XX
Scale 1:100




Plan on Gates and Fence
Scale 1:100



View on YY
Scale 1:100

View on ZZ
Scale 1:100

Notes
All dimensions and details to be checked on site by builder prior to commencement of works.
This plan must not be acted upon until it has been approved by the Local Authority.
Client to conform to party wall act of 1996 if required.

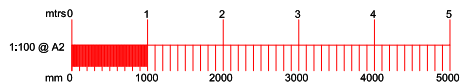

B		
A	03/06/2025	EBC Revisions
	Date	Revisions

Drawing Title.
Maps & Boundary Treatment - Retrospective

SITE ADDRESS 28 Underwood Road Bishopstoke Eastleigh SO50 6FW	CLIENT ADDRESS
---	----------------

Scale.	as noted	PAPER SIZE A2
Date.	March 2025	Drawn by. R.N.S.

Sanders Design Services Ltd
95 Cedar Road
Hythe
Southampton
SO45 3PX
www.sandersdesignservices.co.uk
info@sandersdesignservices.co.uk
023 8020 7195

Drawing No	sp sht 3	Revision	A
------------	----------	----------	---