


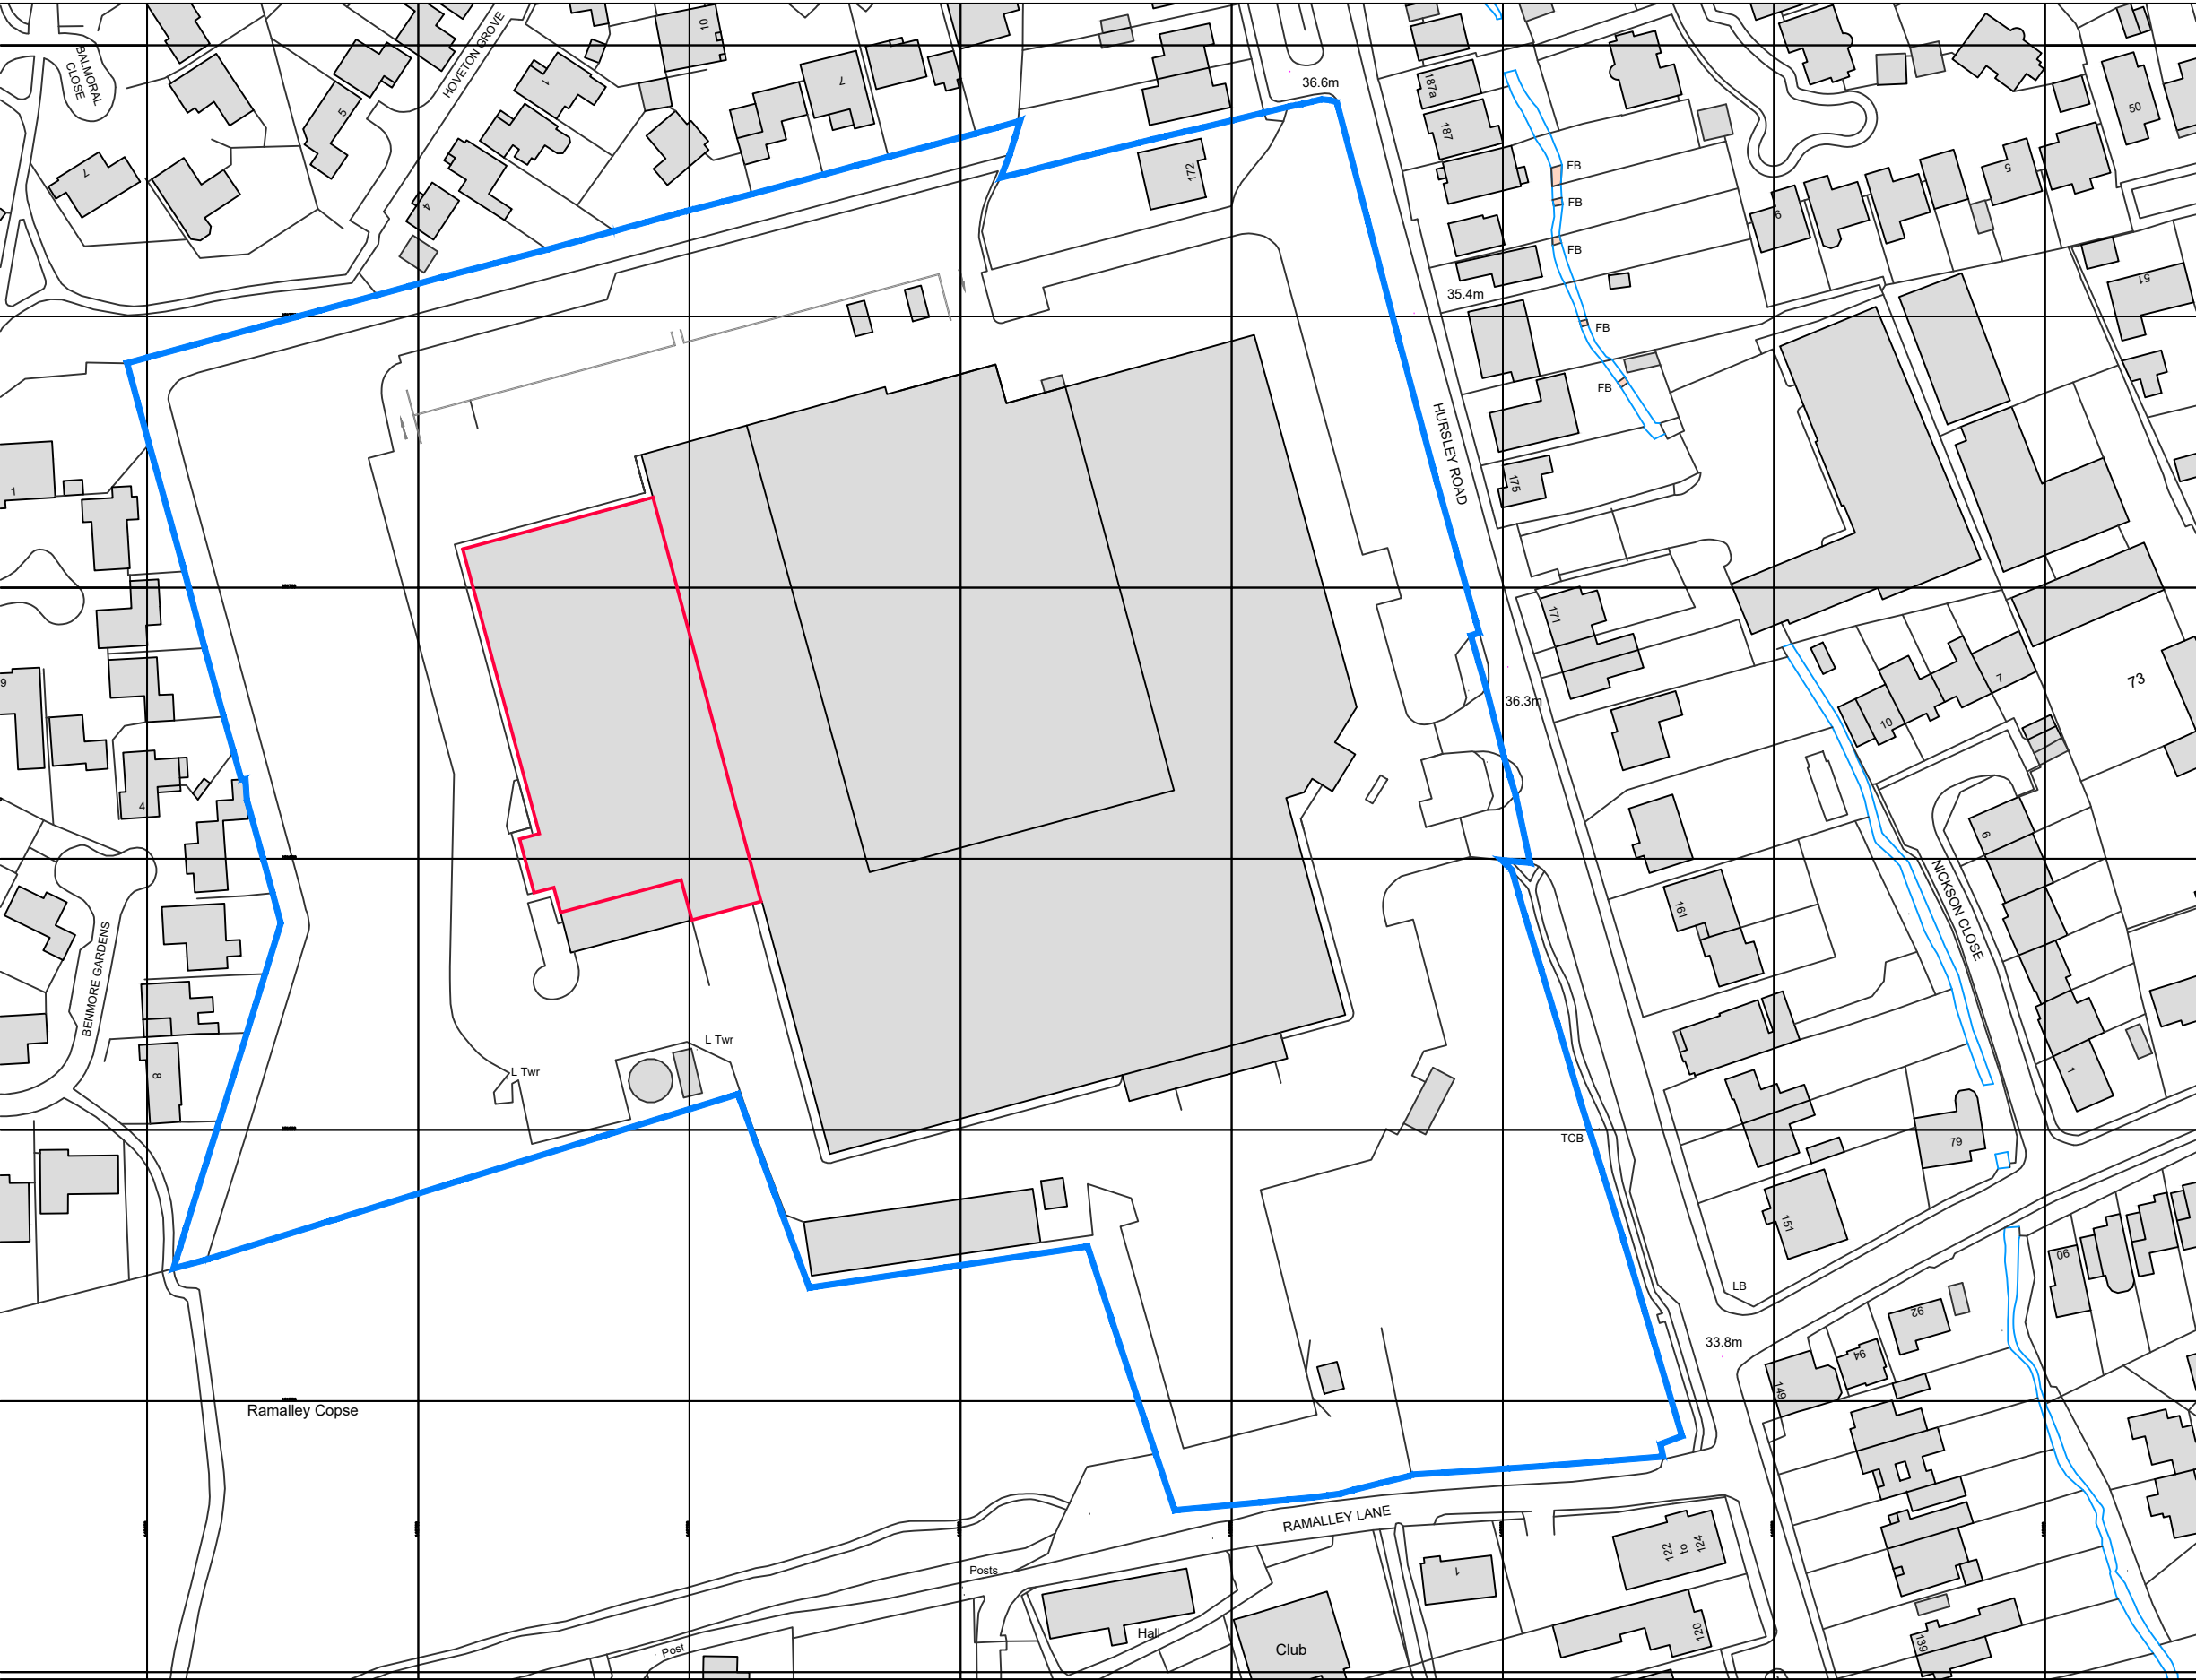

Notes

This drawing is © Boyle & Summers and may not be reproduced, copied or altered in any way without written authority. Other than for the purposes of planning, do not scale these drawings. Use written dimensions only. All dimensions in millimeters unless otherwise stated. All dimensions to be checked on site and any discrepancies, conflicts or errors reported prior to commencement of work. This drawing is to be read in conjunction with all other related material.

Ordnance Survey Data

The Ordnance Survey data used in this drawing is © Crown Copyright. All rights reserved. Licence no. 100022432.

Site and plot boundaries are shown indicatively only and subject to confirmation.



P1	First Issue	04-06-25	TB	TB
Rev	Comments	Date	Dr	Ch

Location Plan

Change of use application

DTHR - BSL - ZZ - ZZ - DR - A - 1001 - P1

Padel Tennis & Gym Proposals

Hursley Road, Chandlers Ford

Draper Tools Ltd

22071

1:1250 @ A3

PLANNING

Suite E, Ferry House
Canute Road
Southampton
Hampshire
SO14 3FJ

023 8063 1432

boyleandsummers.co.uk

