


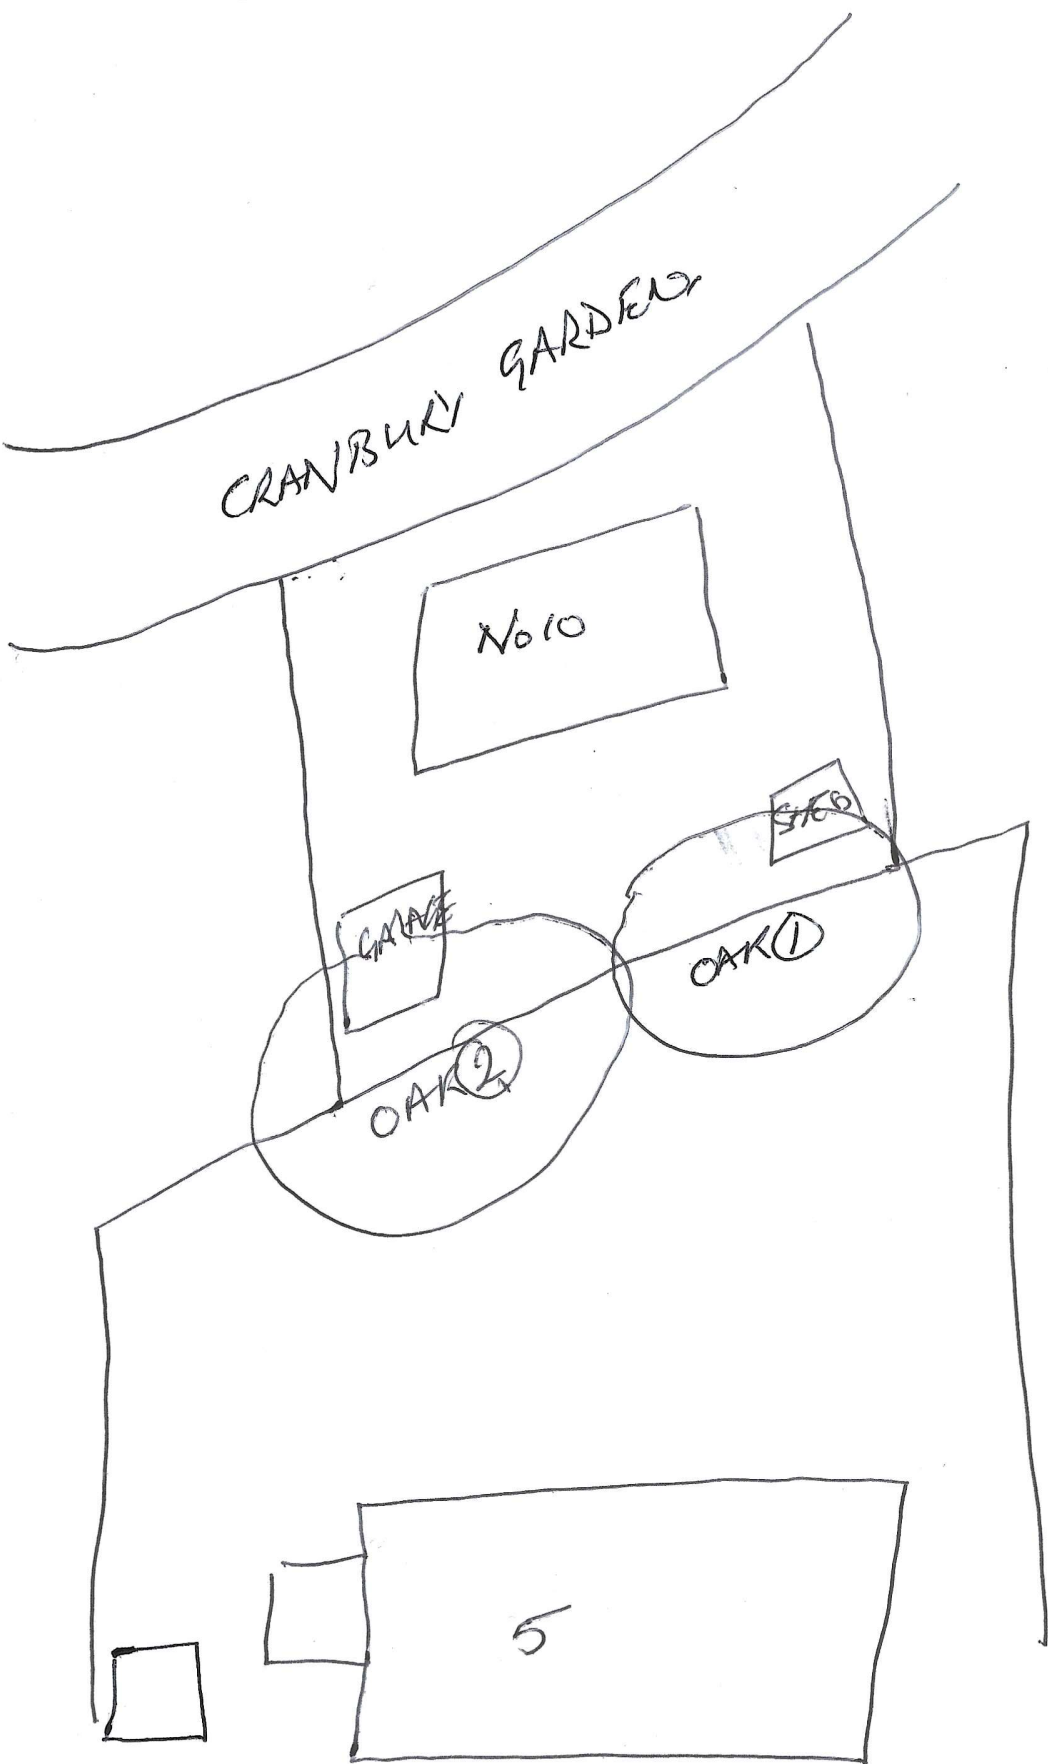

CRANBURY GARDEN

No 10

GATE

OAK 2

OAK 1

5

DARLIE GATE.
5031 81ED