




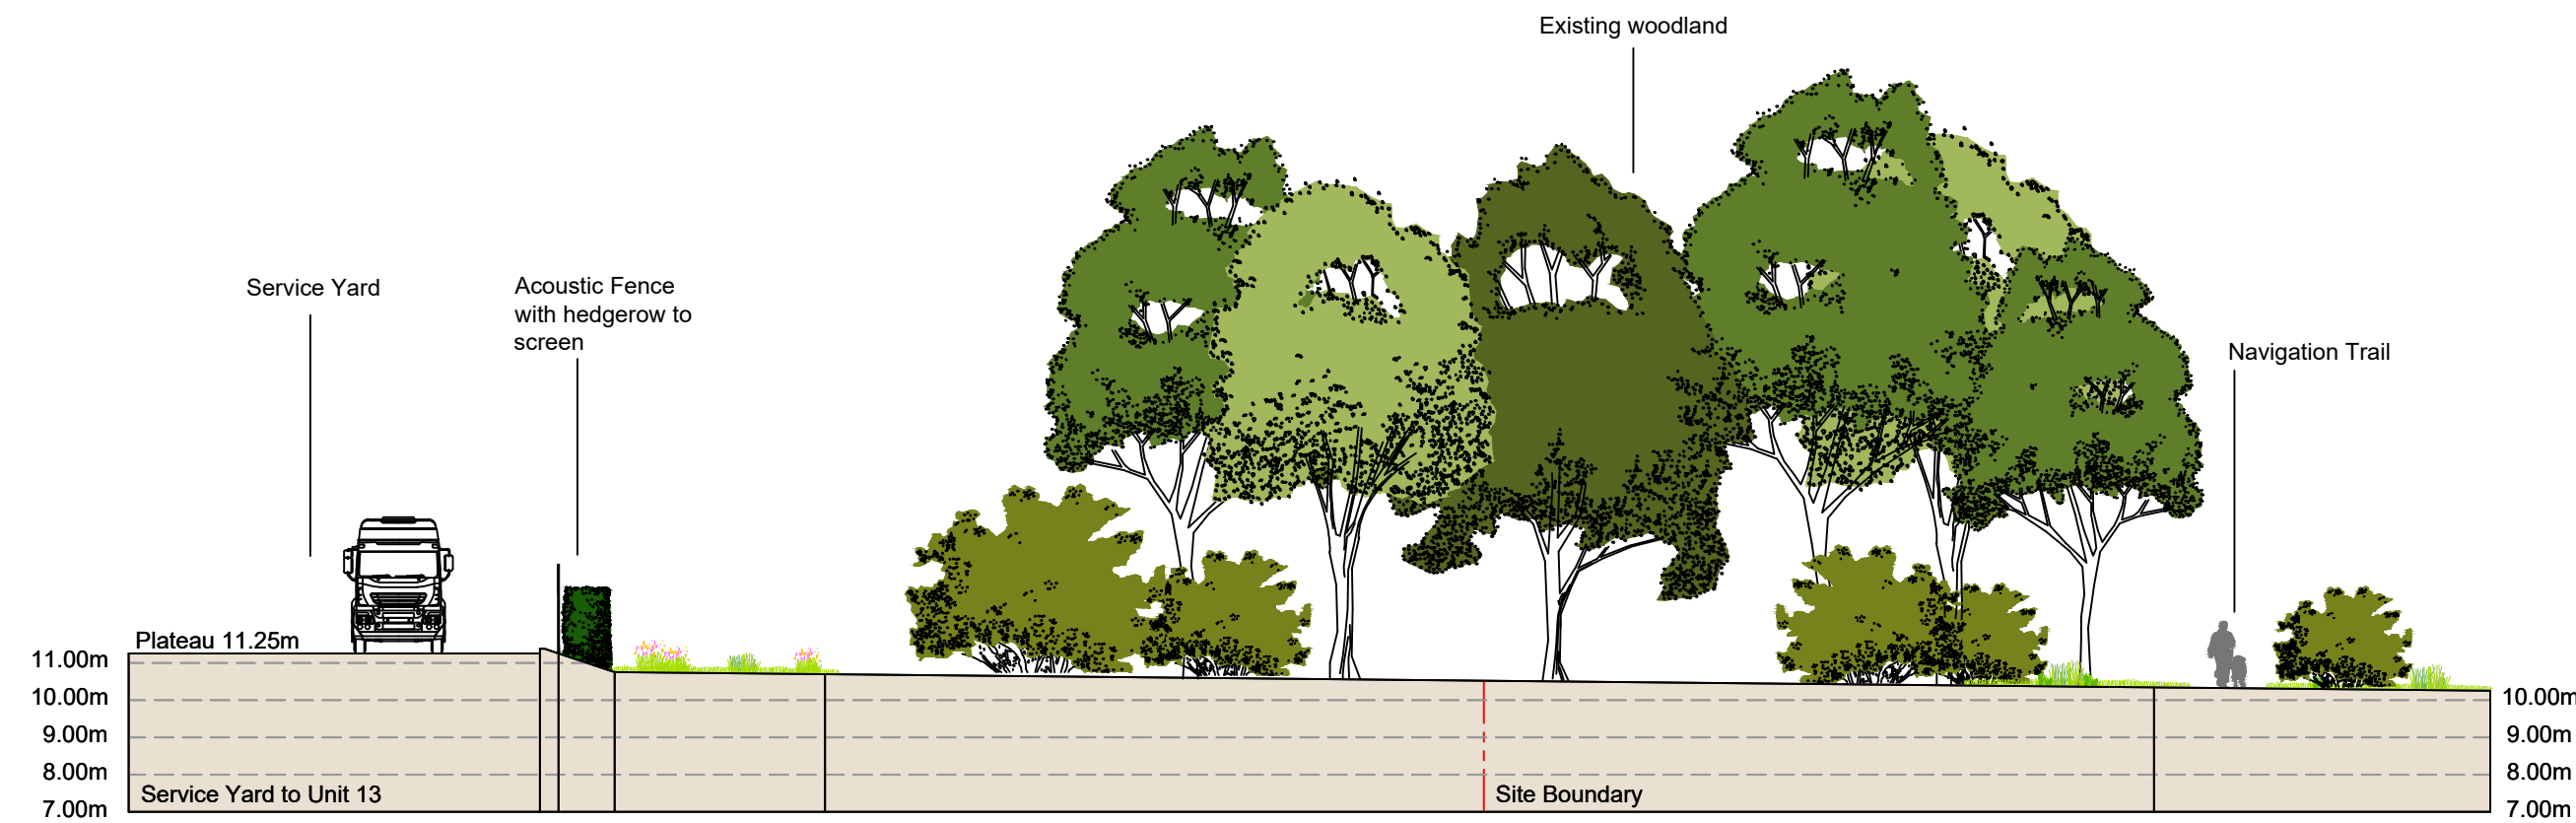


SECTION A

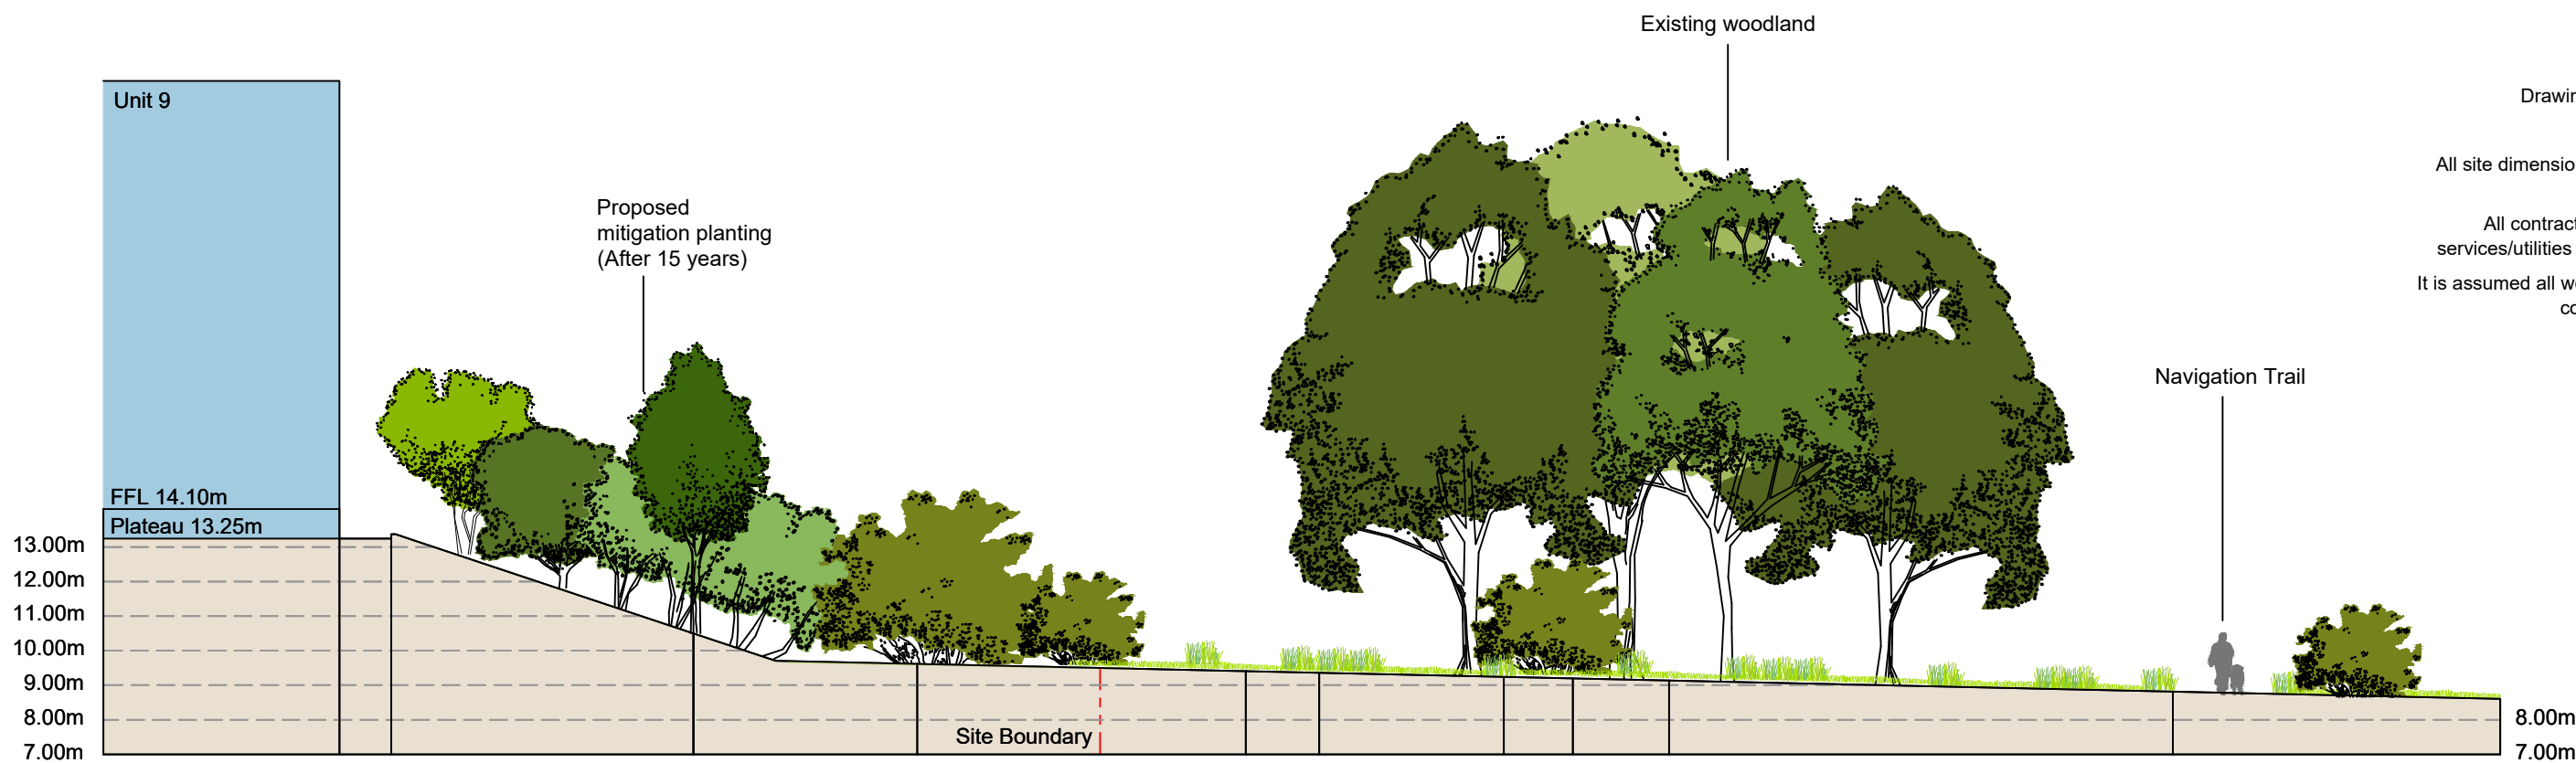


SECTION B

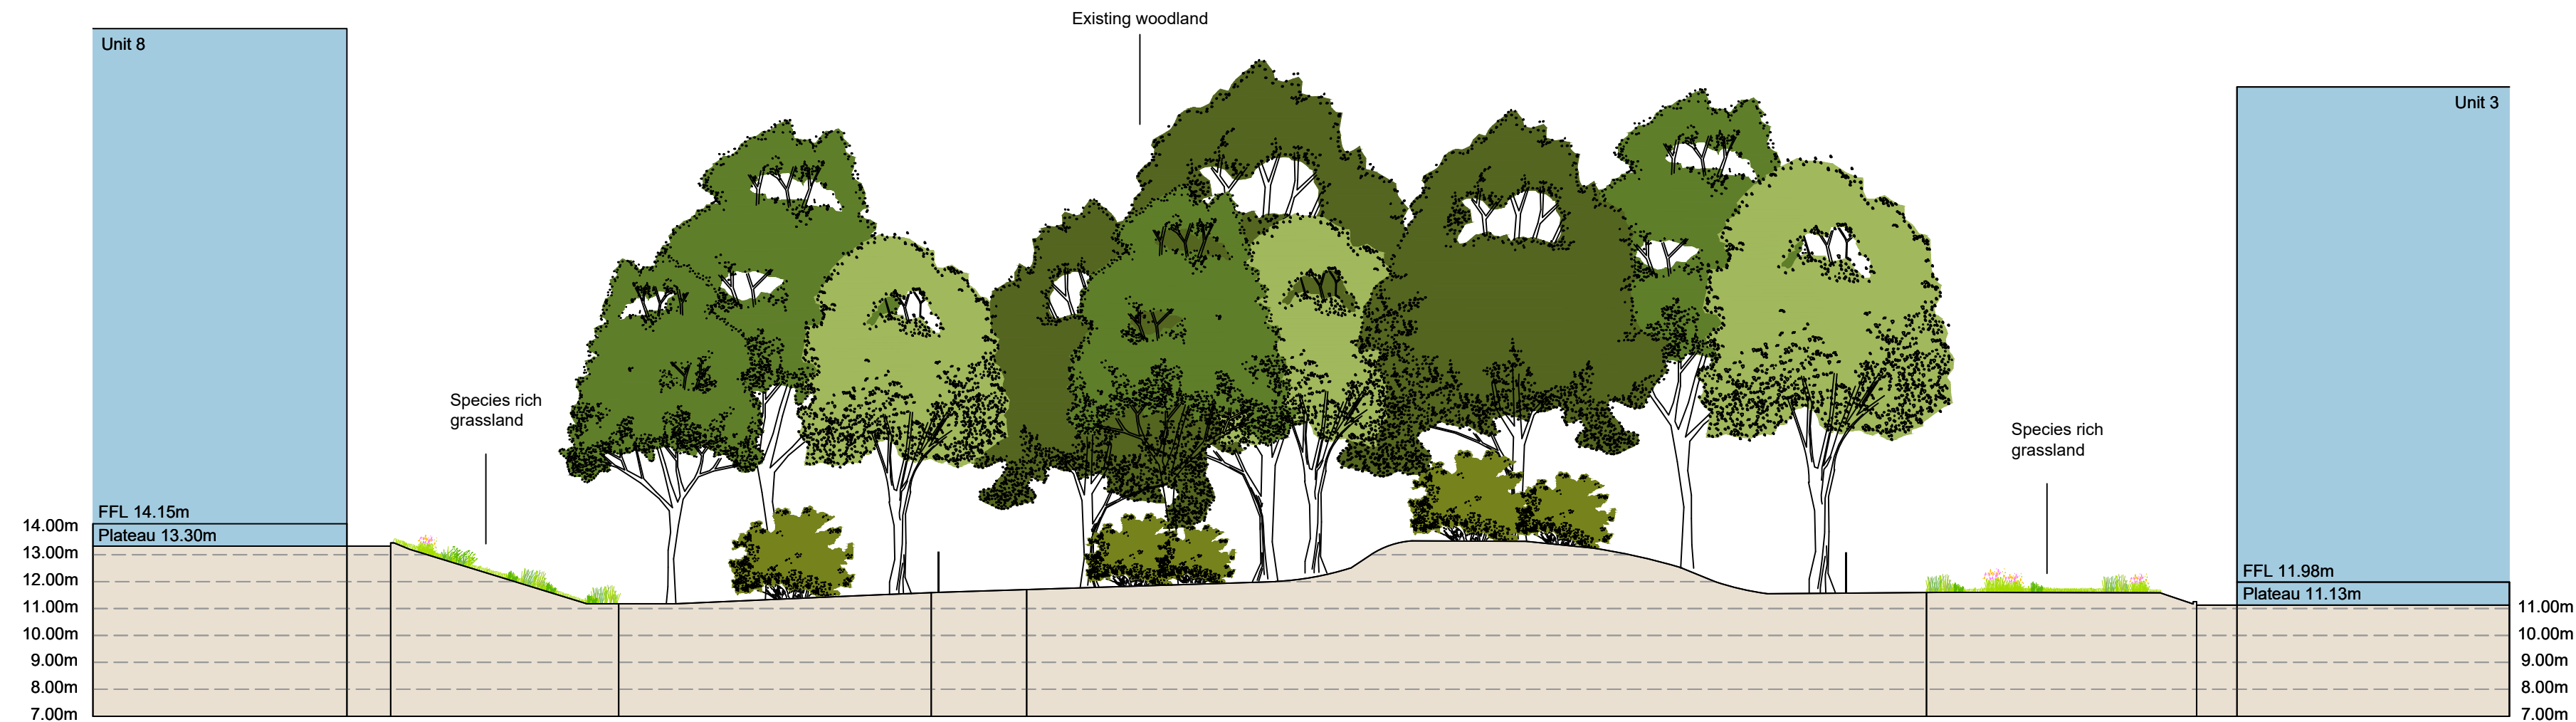


SECTION C

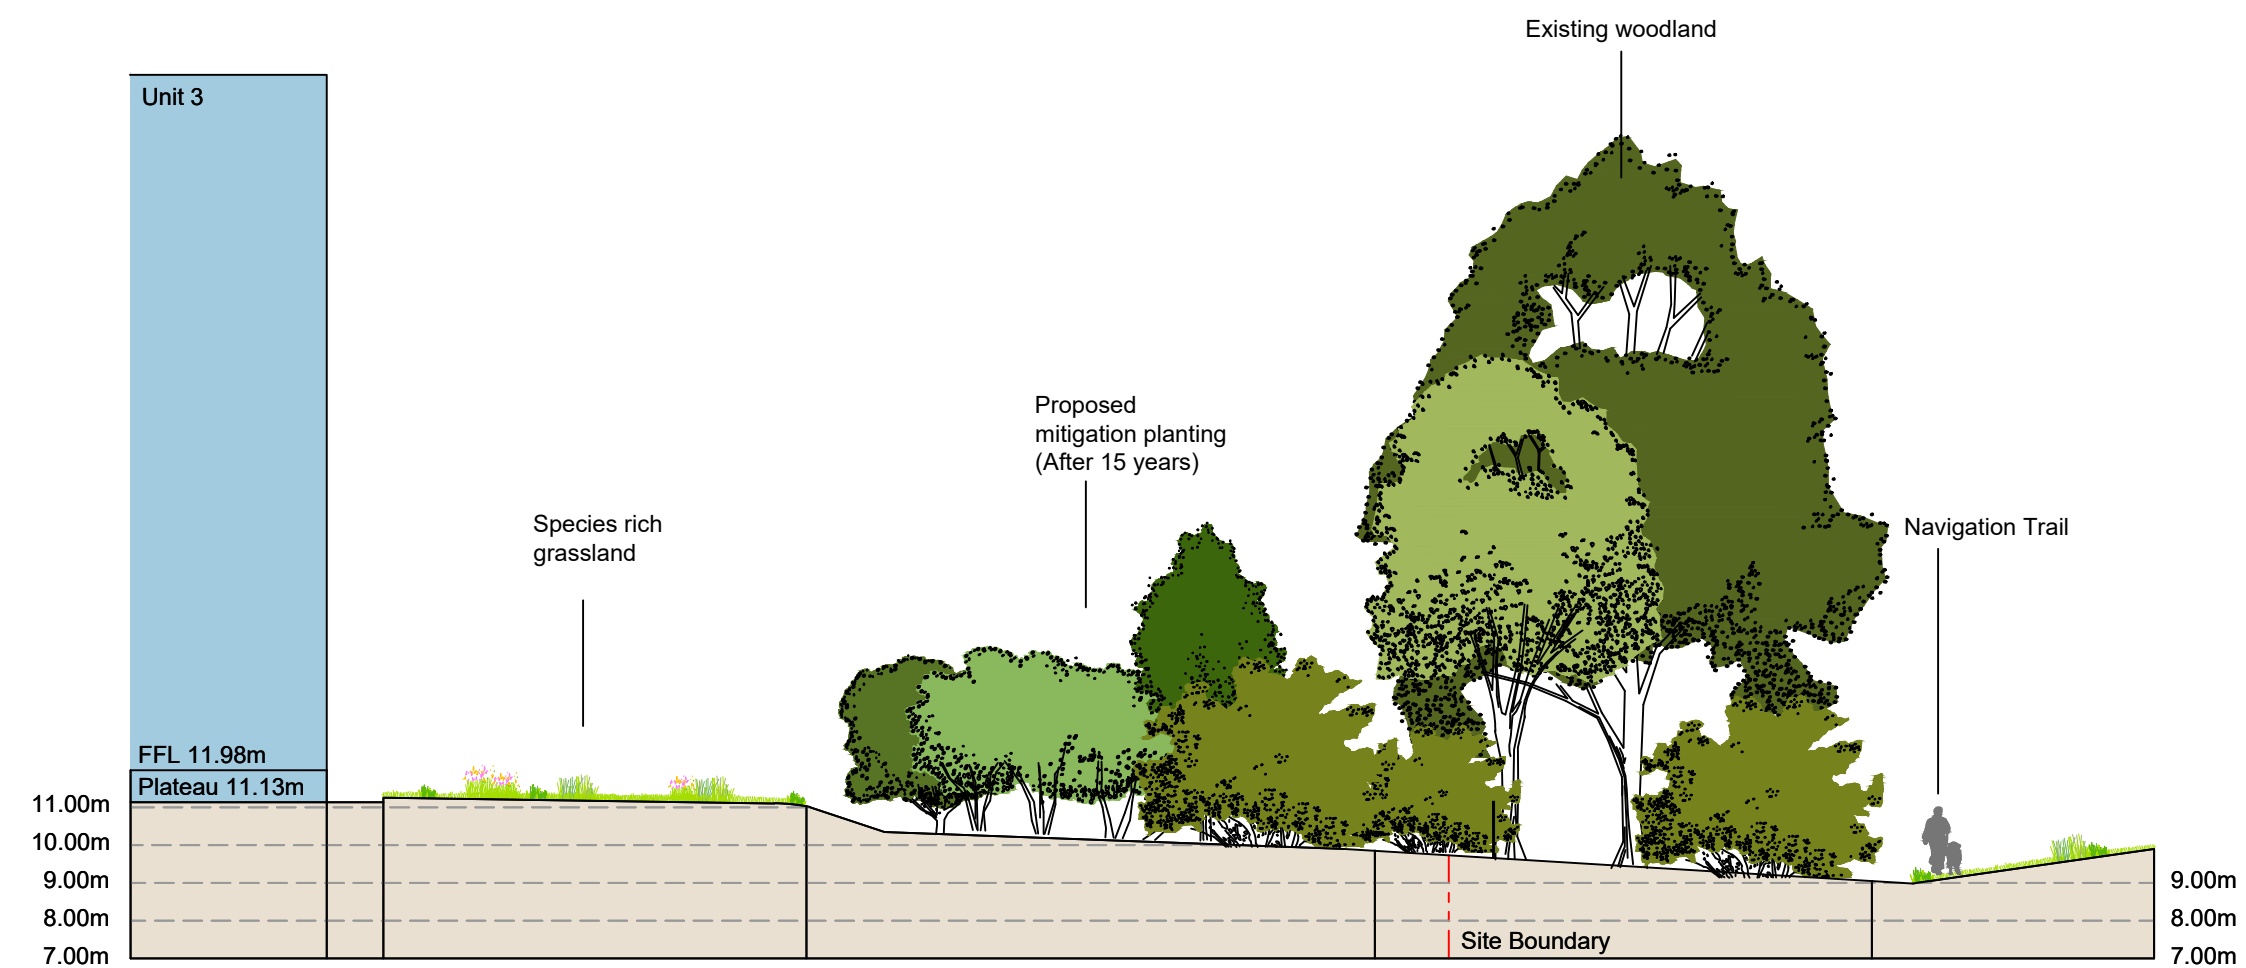

SECTION D

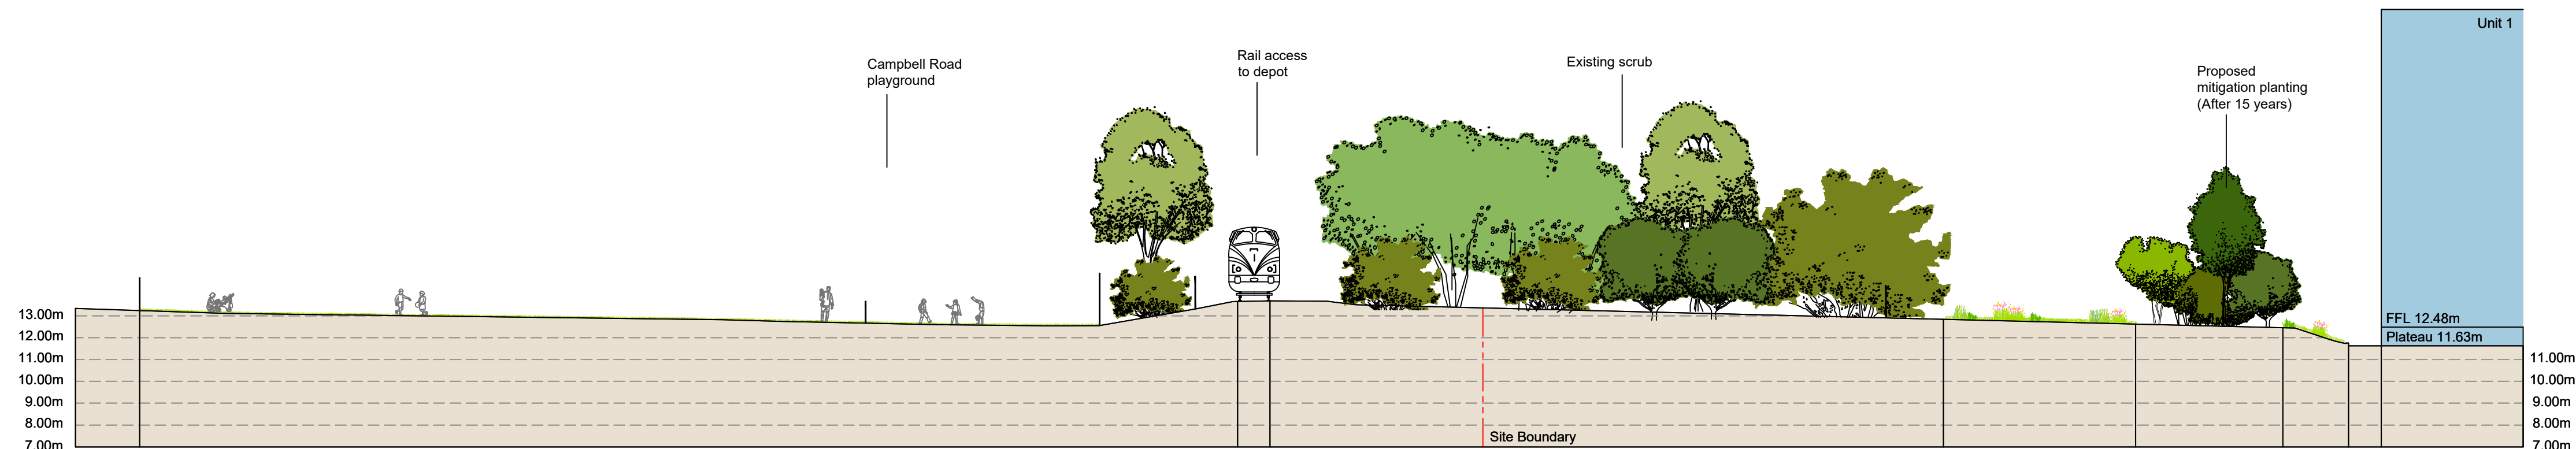

SECTION E

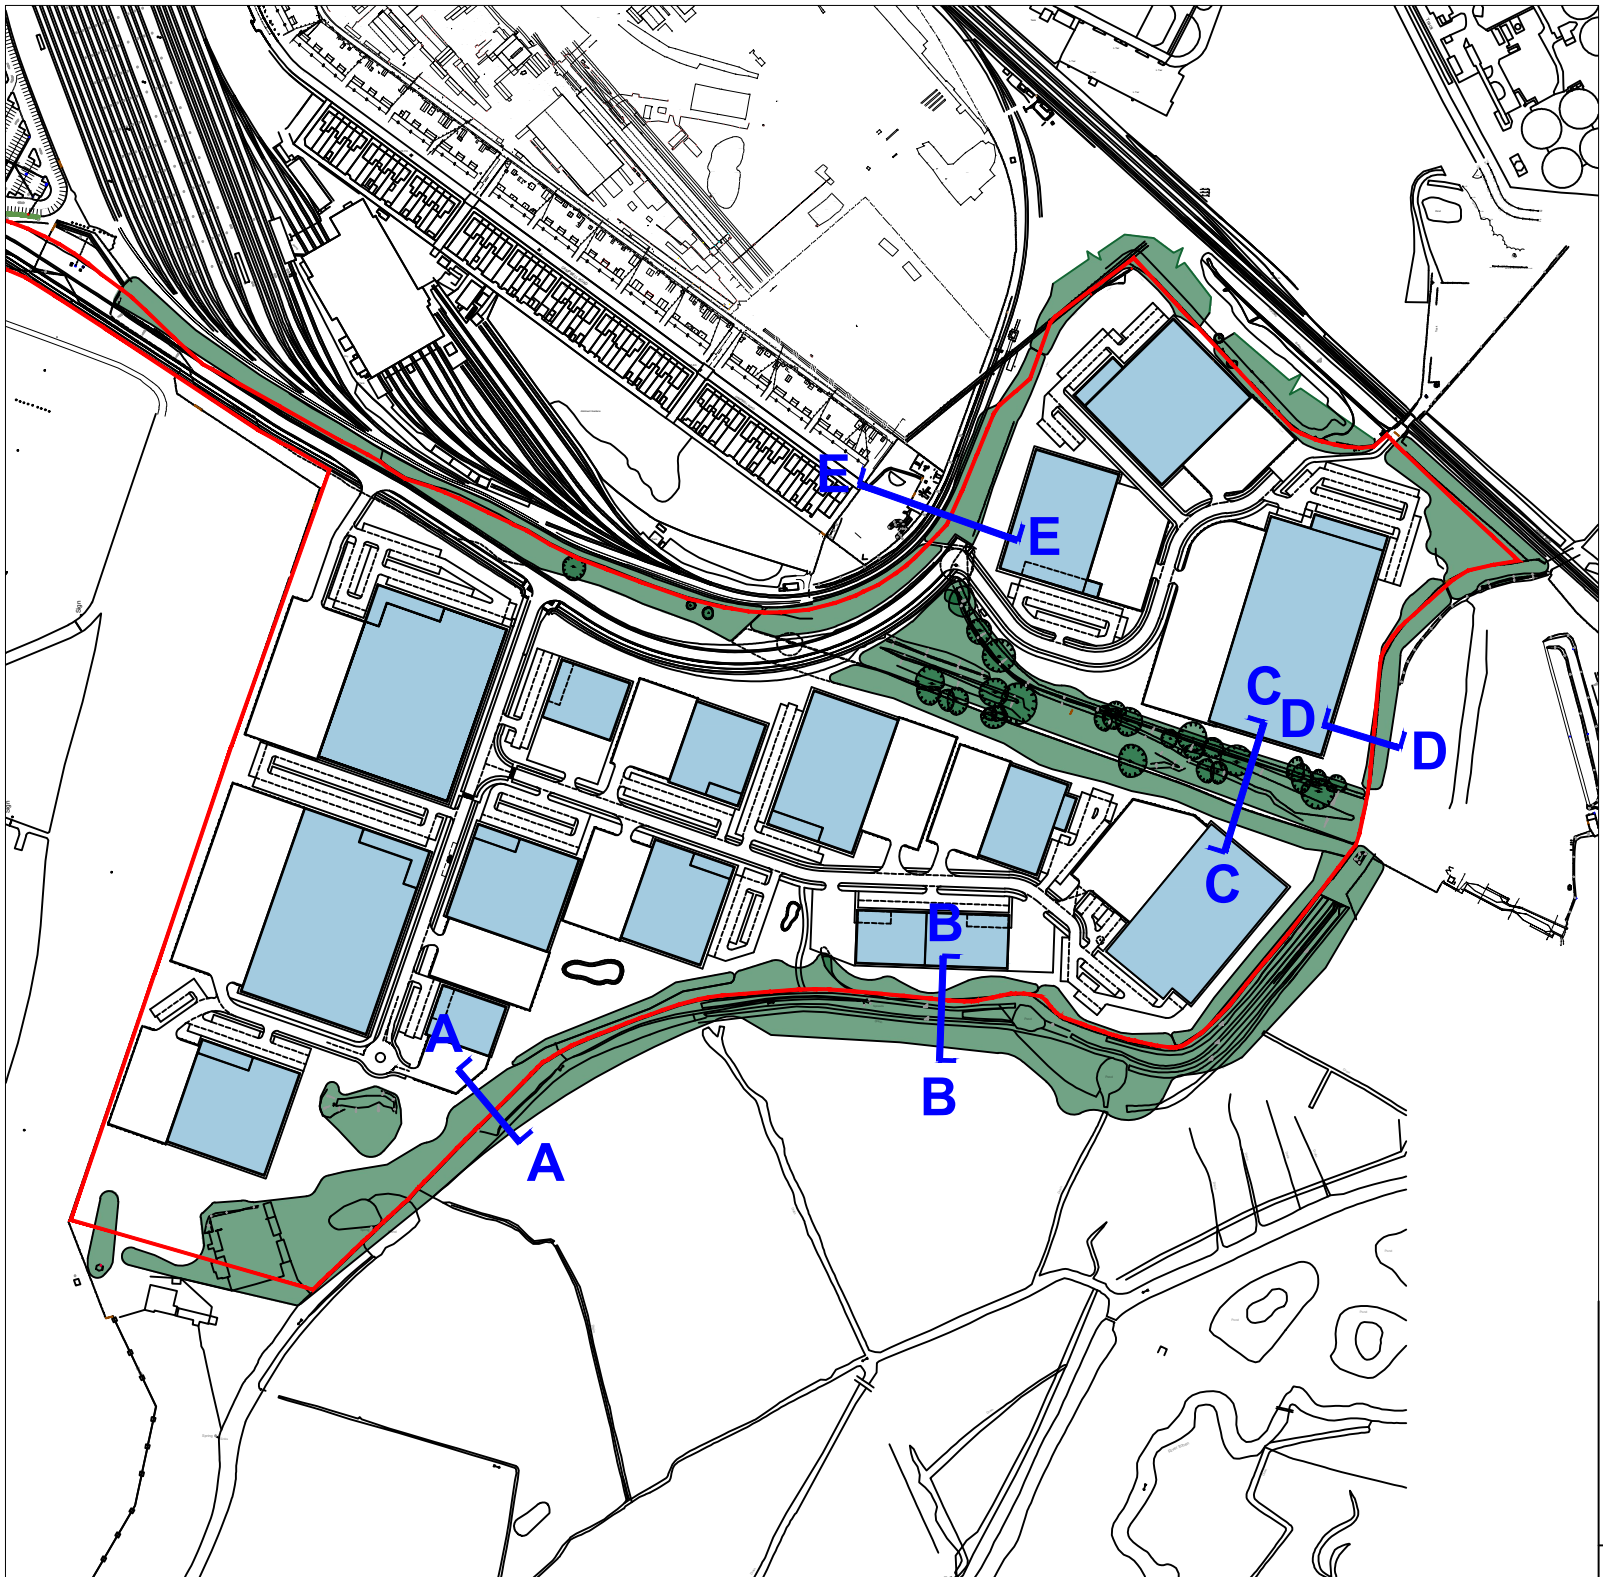

GENERAL NOTES
Do not scale from this drawing.
Only work to written dimensions.
Drawing is for planning purposes only not for construction.

All site dimensions shall be verified by the Contractor on site prior to commencing any works.

All contractors should ascertain the location of all underground services/utilities before undertaking any work and conflicts resolved.
It is assumed all work will be carried out by an experienced competent contractor working to an approved method statement.

Rev.	Date	Amendment	Drawn	Chkd.	Appd.



STEPHENSON HALLIDAY
Planning, Landscape & Environment
an **RSK** company

Abbey Park,
Humber Road,
Coventry,
CV3 4AQ

Tel: +44 (0)330 002 1780
Email: info@stephenson-halliday.com
Web: www.stephenson-halliday.com

Client

**BLOCWORK (EASTLEIGH)
LLP & SIAL**

Project Title

**NAVIGATION QUATER
SOUTHAMPTON**

Drawing Title

**ILLUSTRATIVE MASTERPLAN
LANDSCAPE SECTIONS**

Drawn JM	Date 09/05/25	Checked CS	Date 14/05/25	Approved CS	Date 14/05/25
Scale 1:200	Orig Size A1	Status PLANNING			
Drawing No. 1001					Rev. 00

