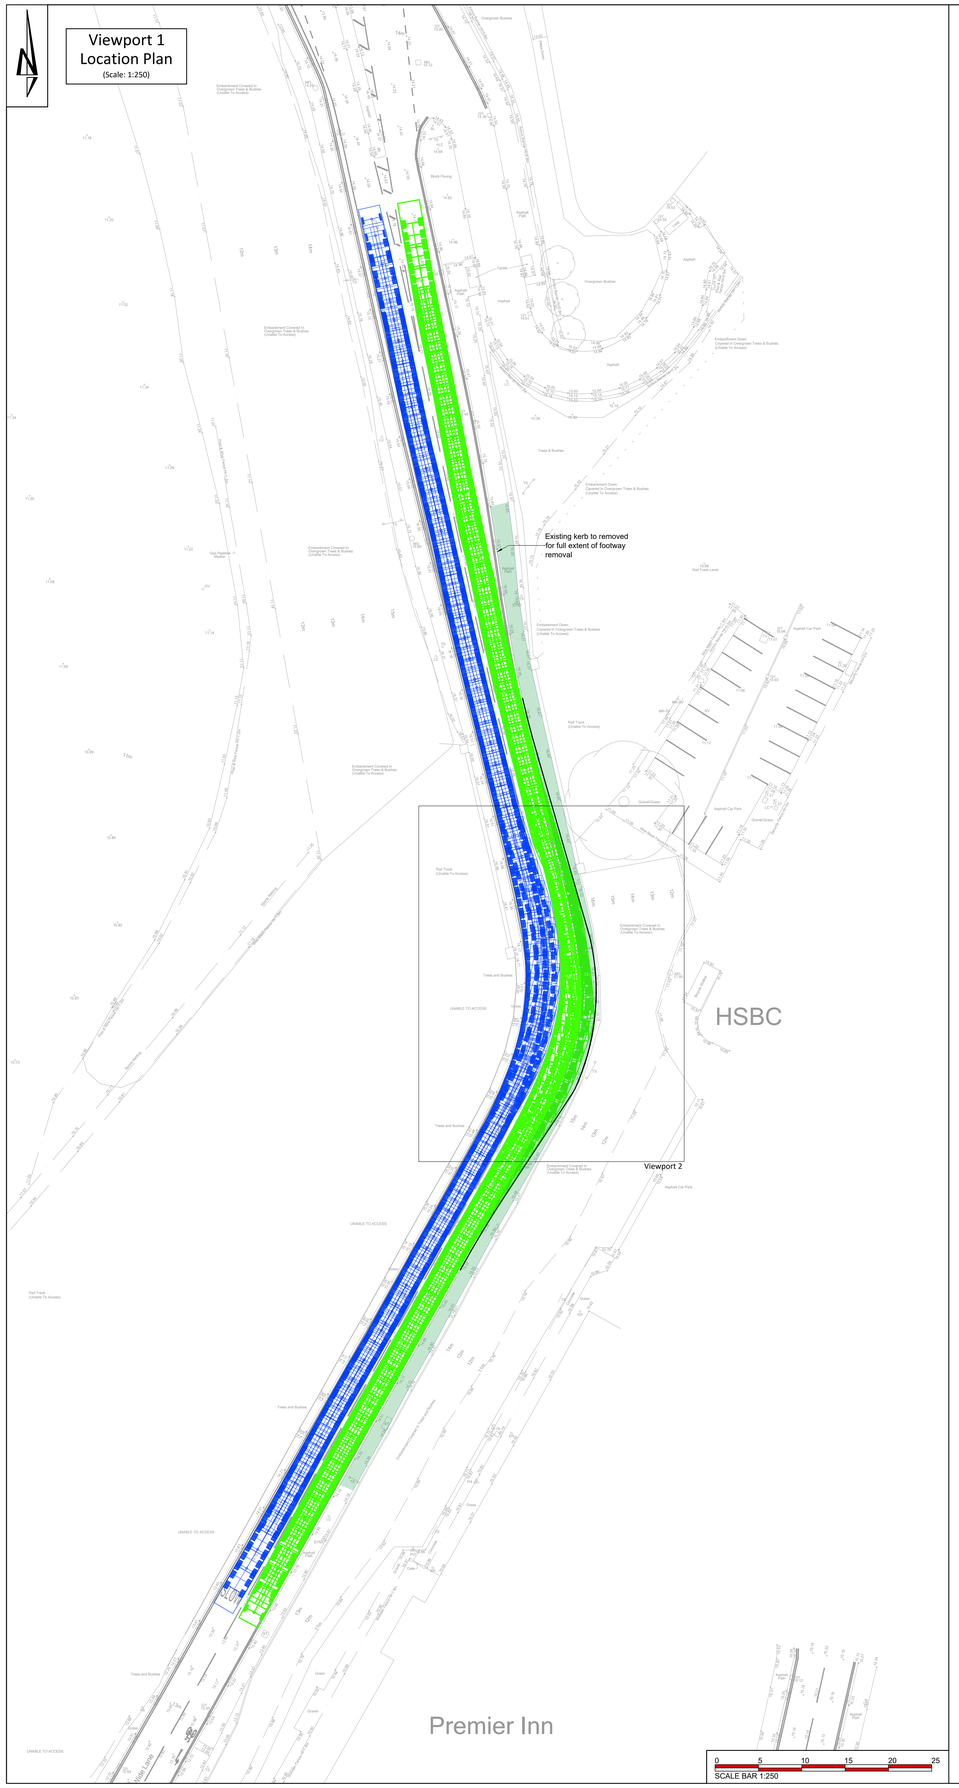

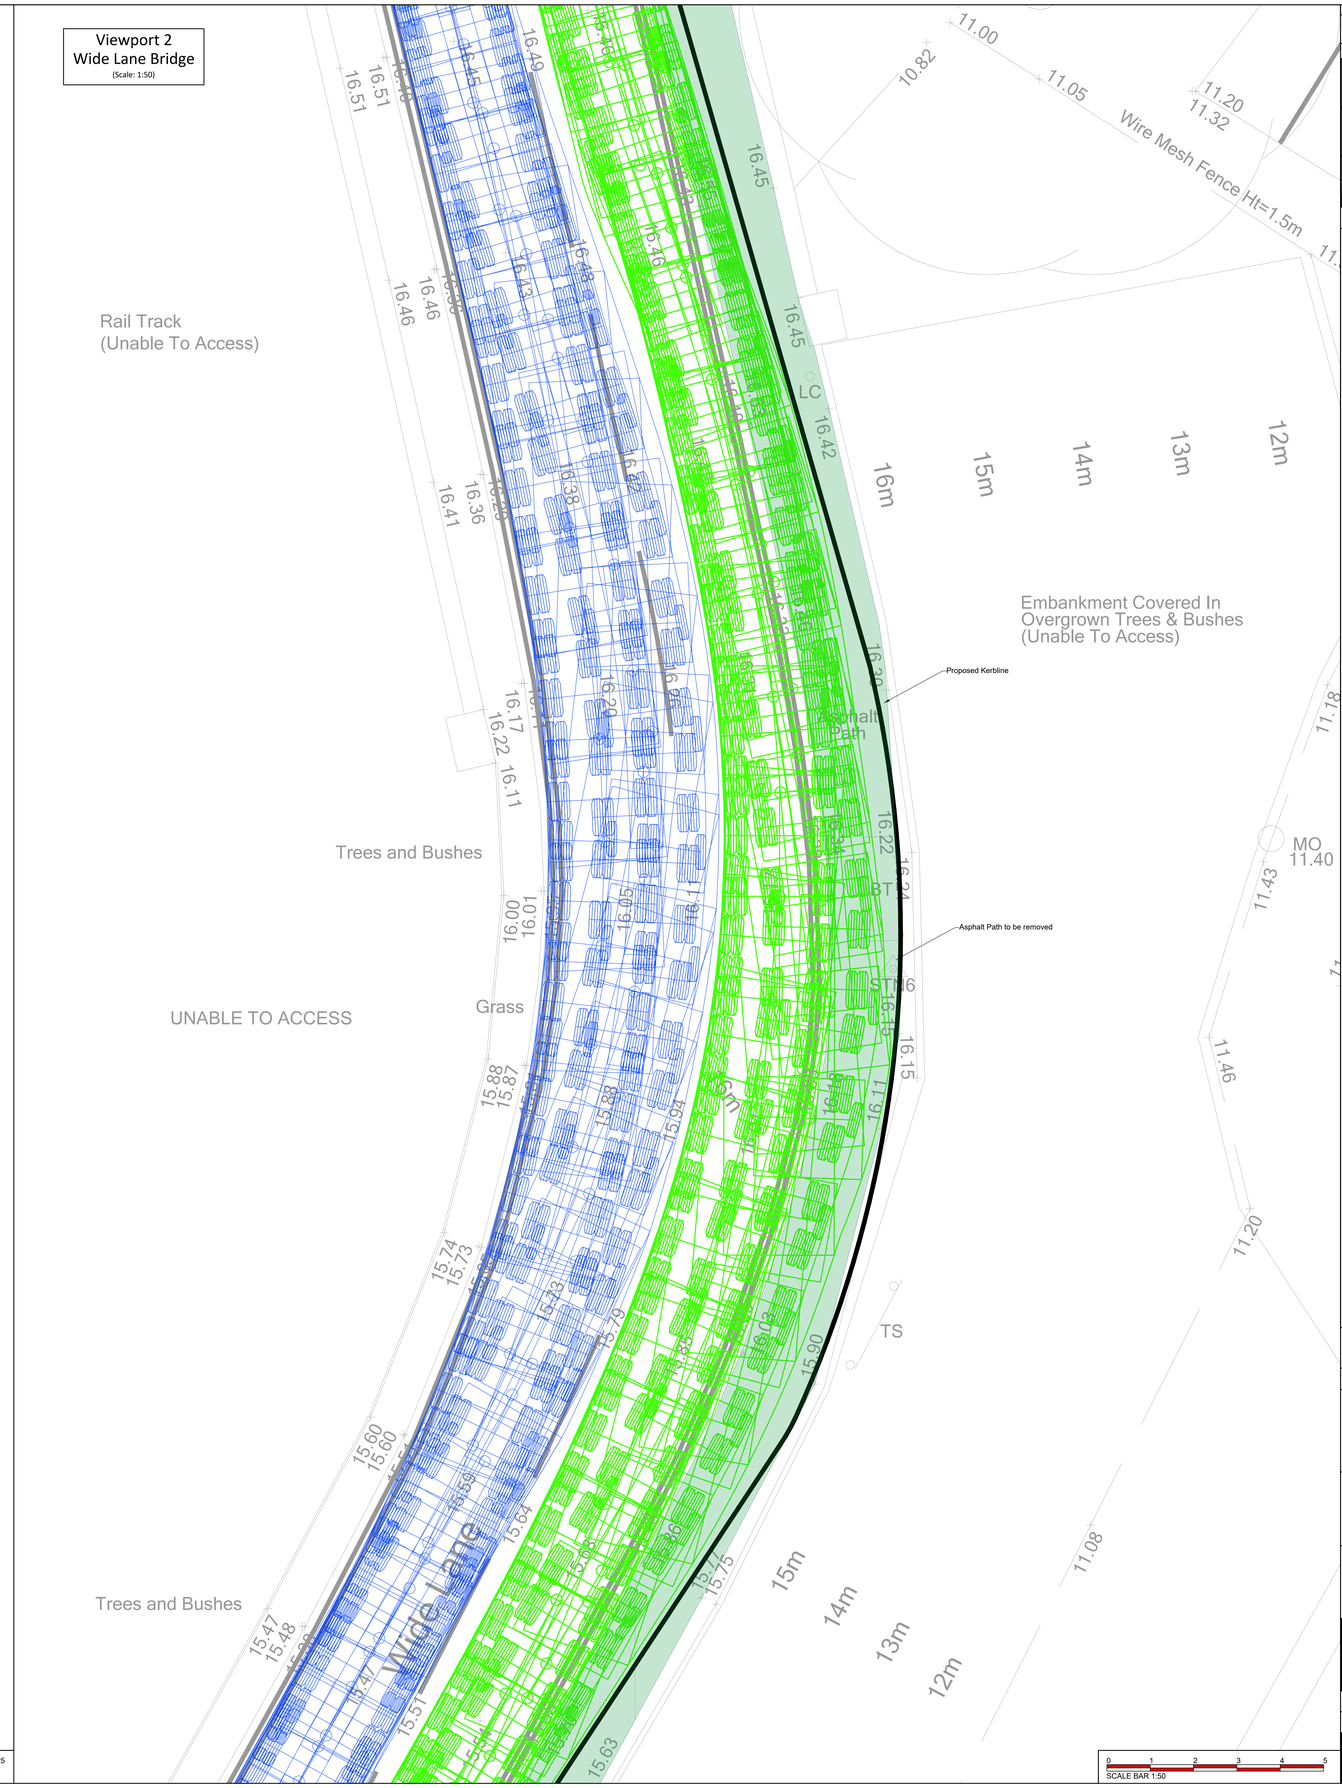

THIS DRAWING IS THE COPYRIGHT OF BURROWS GRAHAM LIMITED.

SAFETY, HEALTH AND ENVIRONMENTAL INFORMATION

IN ADDITION TO THE HAZARDS/RISKS NORMALLY ASSOCIATED WITH THE TYPES OF WORK DETAILED ON THIS DRAWING, NOTE THE FOLLOWING

CONSTRUCTION

MAINTENANCE

DEMOLITION

IT IS ASSUMED THAT ALL WORKS WILL BE CARRIED OUT BY A COMPETENT CONTRACTOR WORKING, WHERE APPROPRIATE, TO AN APPROVED METHOD STATEMENT

GENERAL NOTES:

1. This drawing shall be read in conjunction with all the relevant architects, engineers' and service engineers drawings & specifications.
2. All units in millimeters U.O.N. on the drawing.
3. Do Not Scale off the drawing.

Max Legal Length (UK) Articulated Vehicle (16.5m)

Overall Length	16.500m
Overall Width	2.550m
Overall Body Height	3.681m
Min Body Ground Clearance	2.431m
Max Track Width	2.500m
Lock to lock time	6.00s
Kerb to Kerb Turning Radius	6.530m

REV	DATE	BY	DESCRIPTION	CHKD
P03	24.04.25	MM	Updated to suit Steer comments	JW
P02	24.04.25	MM	Proposed Kerbline added	JW
P01	18.03.25	RO	Issued for Information	JW

Burrows Graham

North Office:
5 Ambassador Place, Stockport Road, Altrincham WA15 8DB
Tel: +44 (0)161 804 8046

South Office:
Buckland House, Dower Mews, High Street, Berkhamsted HP4 2BL
Tel: +44 (0)1442 508 402

CLIENT
BLOCKWORK (EASTLEIGH) LLP & SIAL

PROJECT
BLOC NAVIGATION QUARTER
SOUTHAMPTON

DRAWING TITLE
WIDE LANE BRIDGE
VEHICLE TRACKING

BGL PROJECT NUMBER	DRAWING STATUS	OFFICE	
30228	PRELIMINARY	NORTH	
SCALE @ A0	DATE	DRAWN BY	CHECKED BY
AS SHOWN	18/03/2025	RO	JW

DRAWING No	REV
30228-BGL-XX-WLB-SK-C-00001	P03