

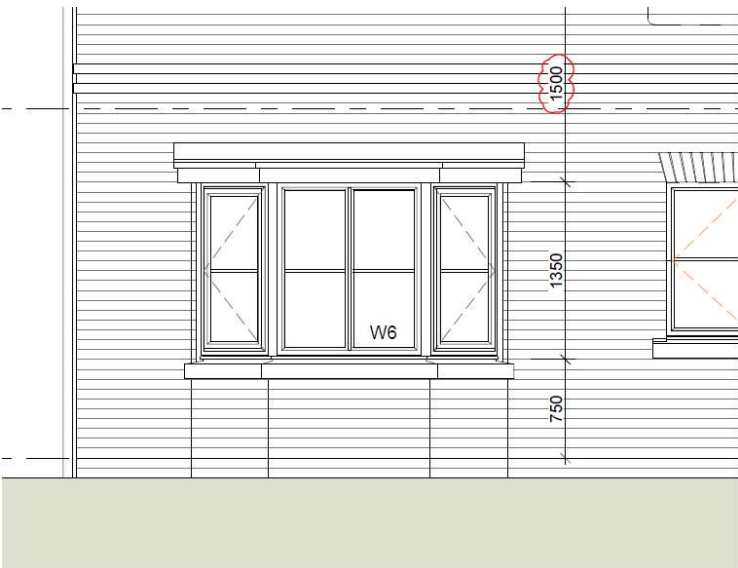
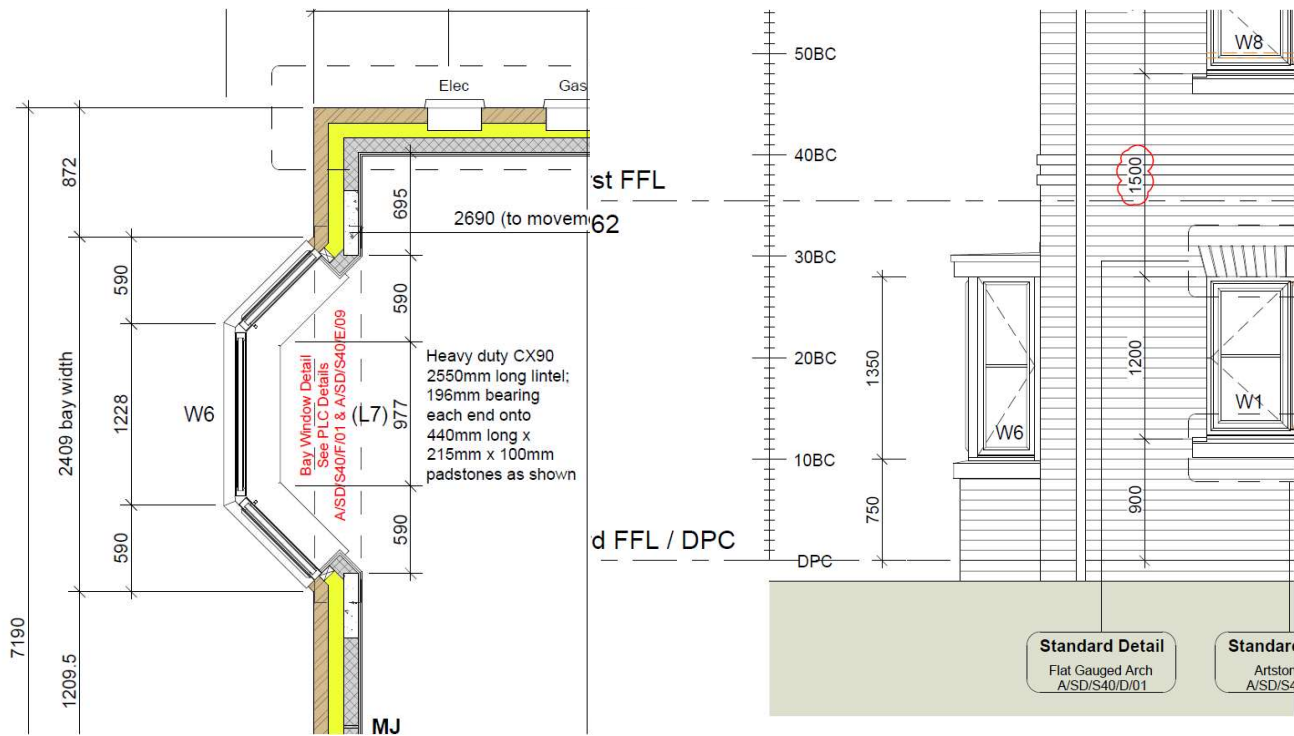




Blemmere / Bowyer / Fuller / Philosopher / Tenterer / Weaver – Bay Window Floorplans and Elevations

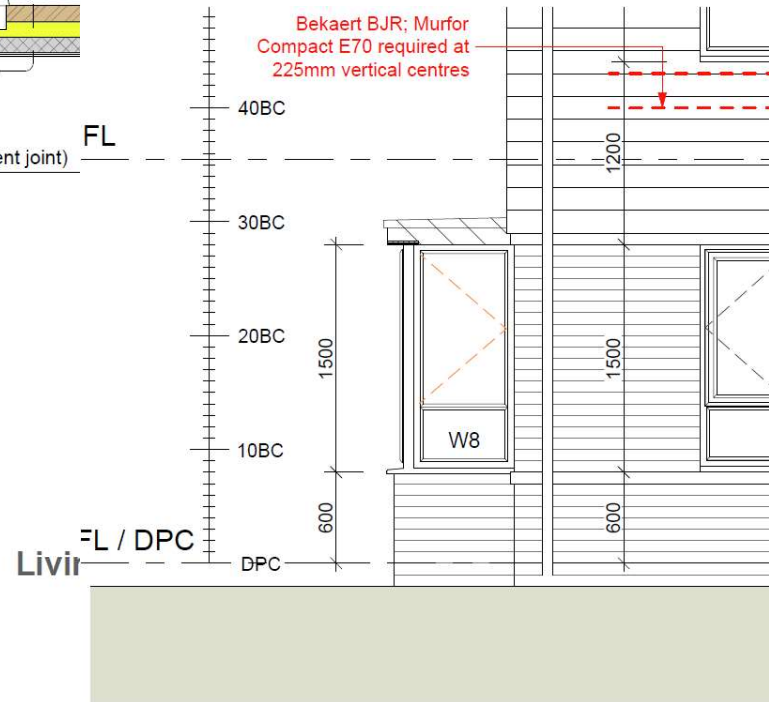

Bowyer (Squared Bay) – Bay Window Floorplans and Elevations

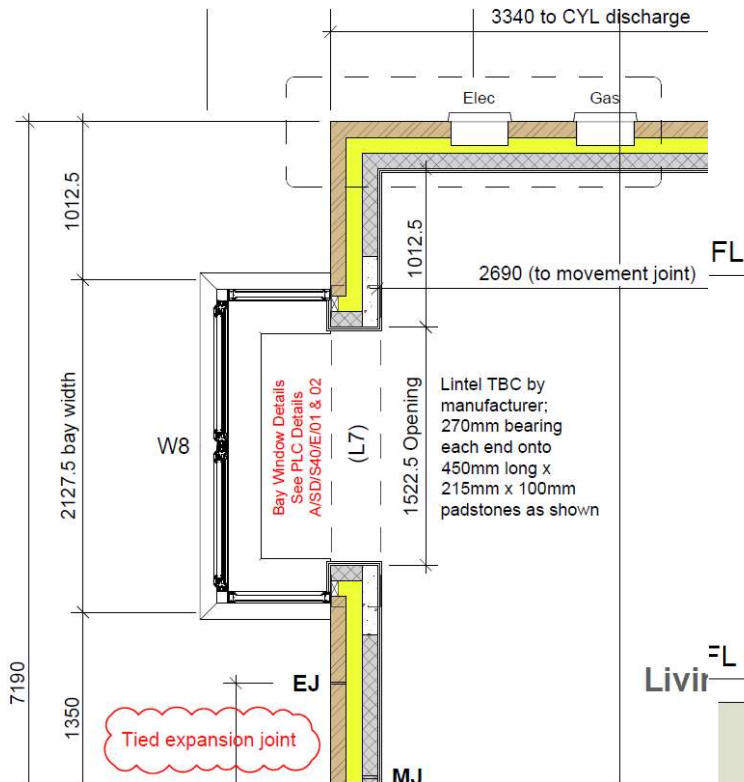

***Please refer to drawing schedule for product location**

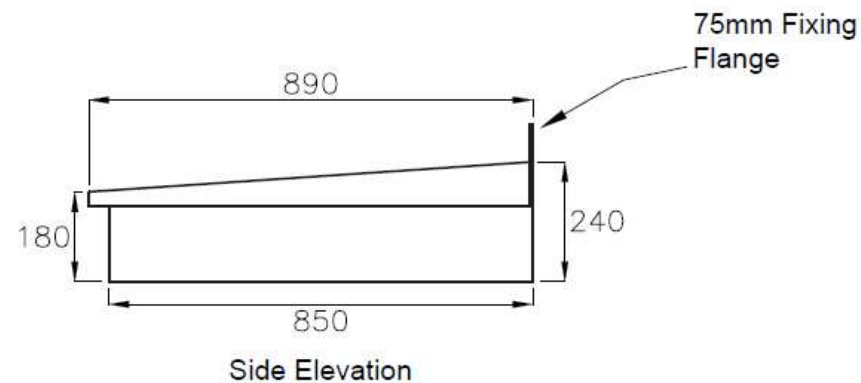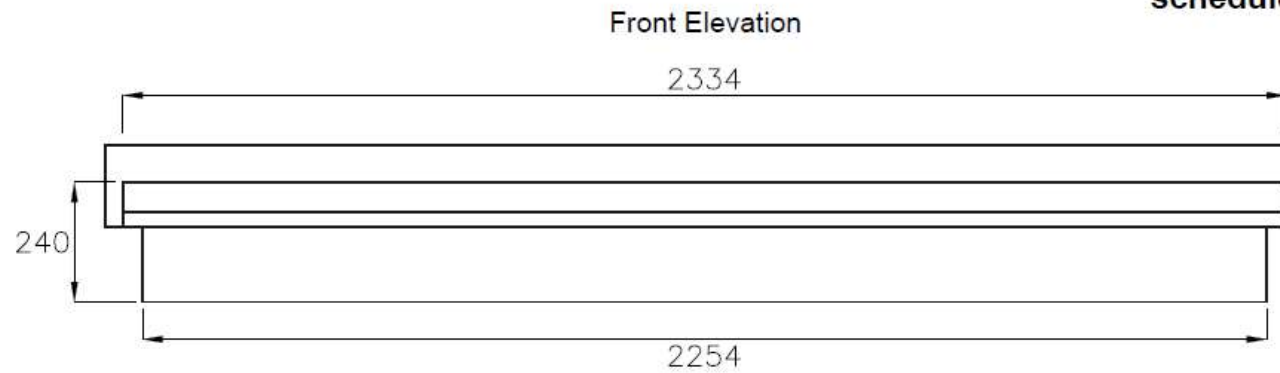


 CHILTERN GLASS FIBRE Manufacturers of Architectural Glass Fibre Products	Barker Lane, Chesterfield, Derbyshire, S40 1DU	Client: Bellway Homes (Wessex)	Title: CON-850 (2254w) Bay Roof		<table border="1" style="width: 100%; border-collapse: collapse;"> <tr> <th style="width: 50%;">Name</th> <th style="width: 50%;">Date</th> </tr> <tr> <td>Drawn: BO</td> <td>06.03.2023</td> </tr> <tr> <td>Chk'd:</td> <td></td> </tr> <tr> <td>Appv'd:</td> <td></td> </tr> </table>	Name	Date	Drawn: BO	06.03.2023	Chk'd:		Appv'd:		COMMENT STATUS A No further comments ☐ B Comments noted and to be incorporated prior to fabrication ☐ C Significant comments, revised information required ☐ Name: Date:
	Name	Date												
Drawn: BO	06.03.2023													
Chk'd:														
Appv'd:														
Boorley Gardens, Hedge End	Scale: NTS Sheet: 1 of 1 Date: 23.08.2023 Rev: 0		Notes: 1. This drawing is not to be re-produced, copied or distributed without prior permission.											

rg No:

tbc

A4

***Please refer to drawing
schedule for product location**

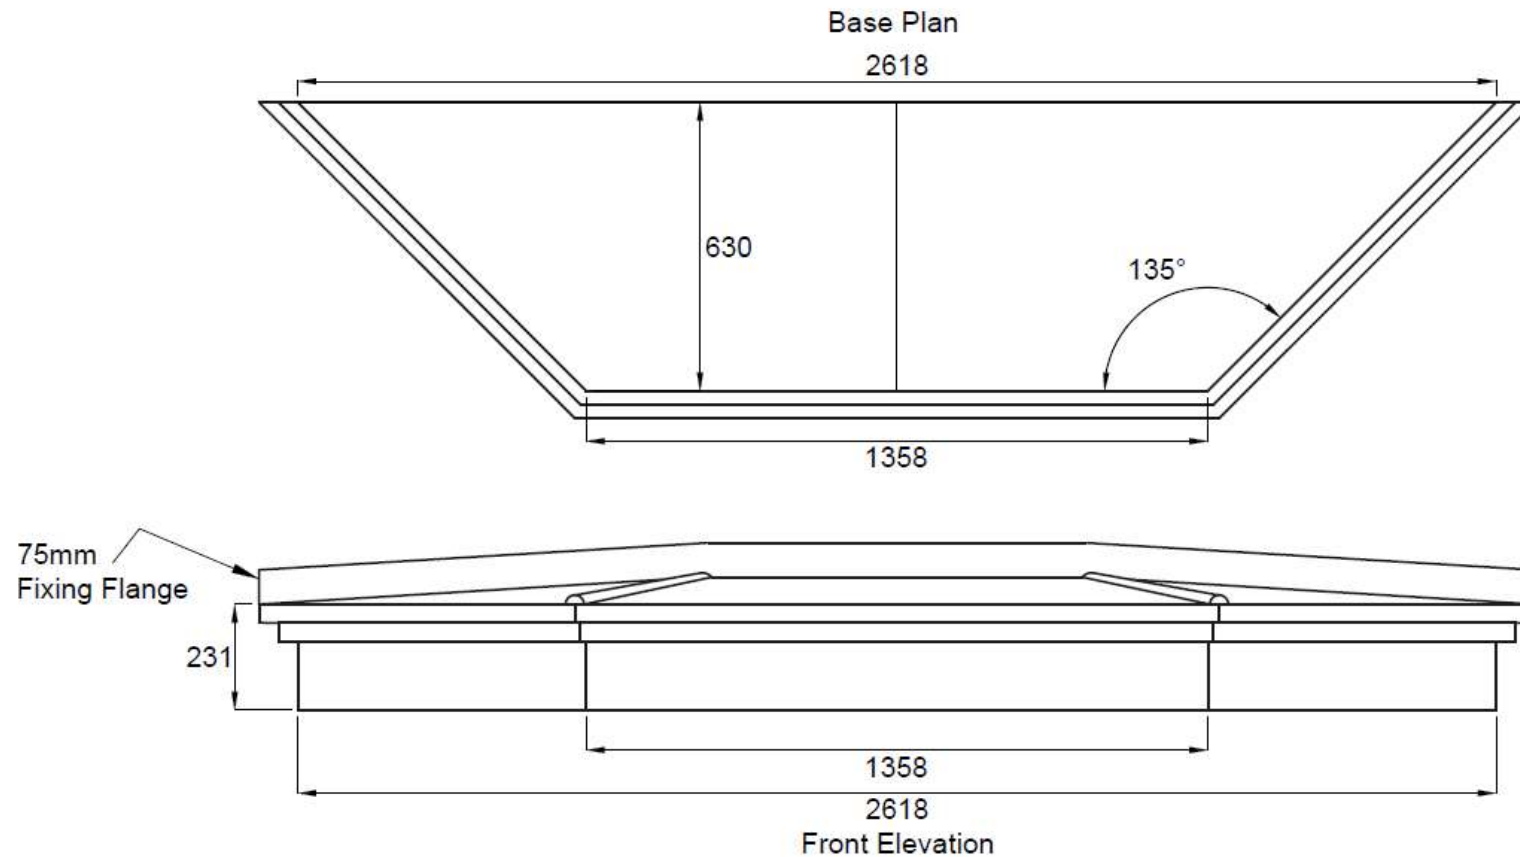

ing No: **1003-142**

A4

**Barker Lane,
Chesterfield,
Derbyshire,
S40 1DU**

Client:

**Bellway Homes
(Wessex)**

Site:

**Boorley Gardens,
Hedge End**

Title:

**GWN7
Bay Roof**

Scale: 1:15

Sheet: 1 of 1

Date: 23.08.2023

Rev: 0

	Name	Date
Drawn	BO	17/01/2017
Chk'd	DK	17/01/2017
Appv'd		
Notes:		

1. This drawing is not to be re-produced, copied or distributed without prior permission.

COMMENT STATUS

- A** No further comments ☐
- B** Comments noted and to be incorporated prior to fabrication ☐
- C** Significant comments, revised information required ☐

Name:

Date: