



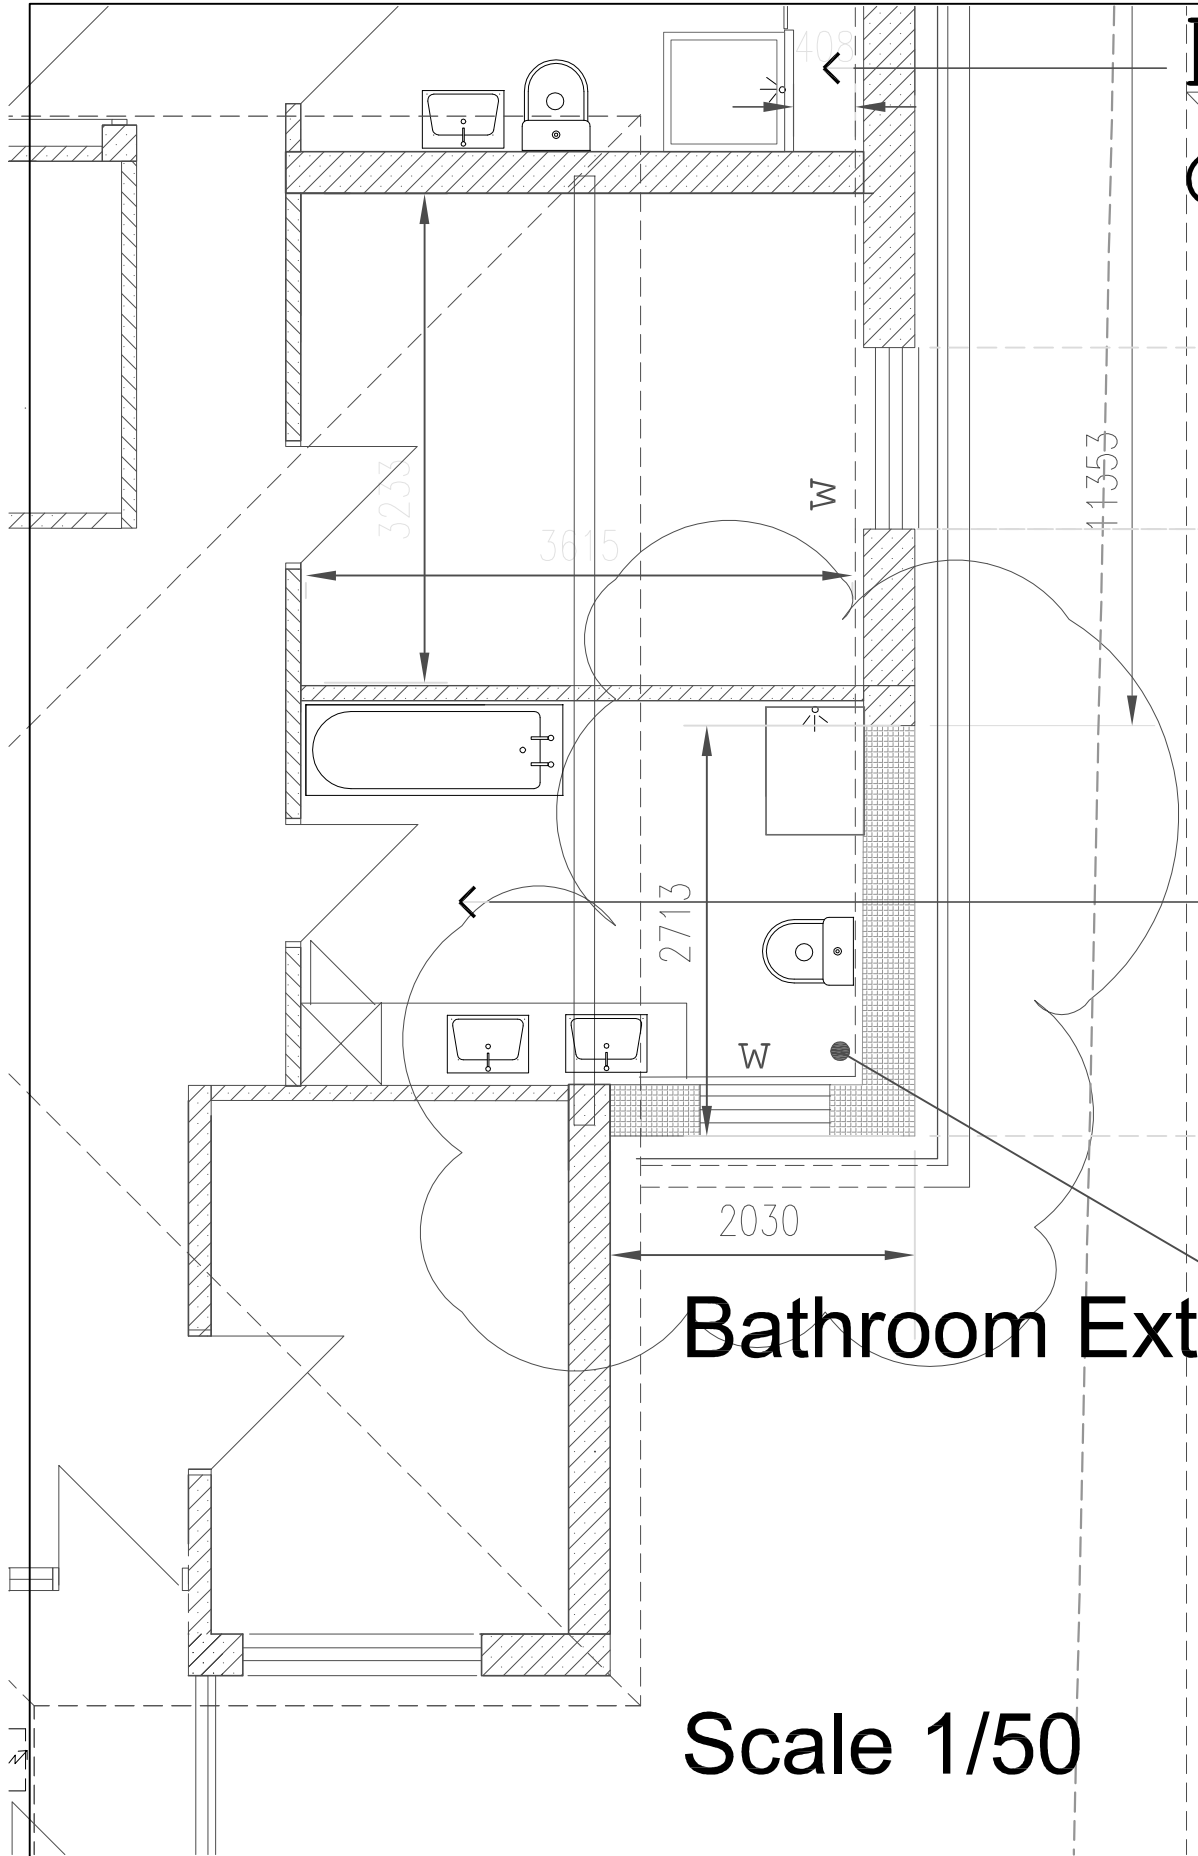

Bathroom Extension Plan

Scale 1/50

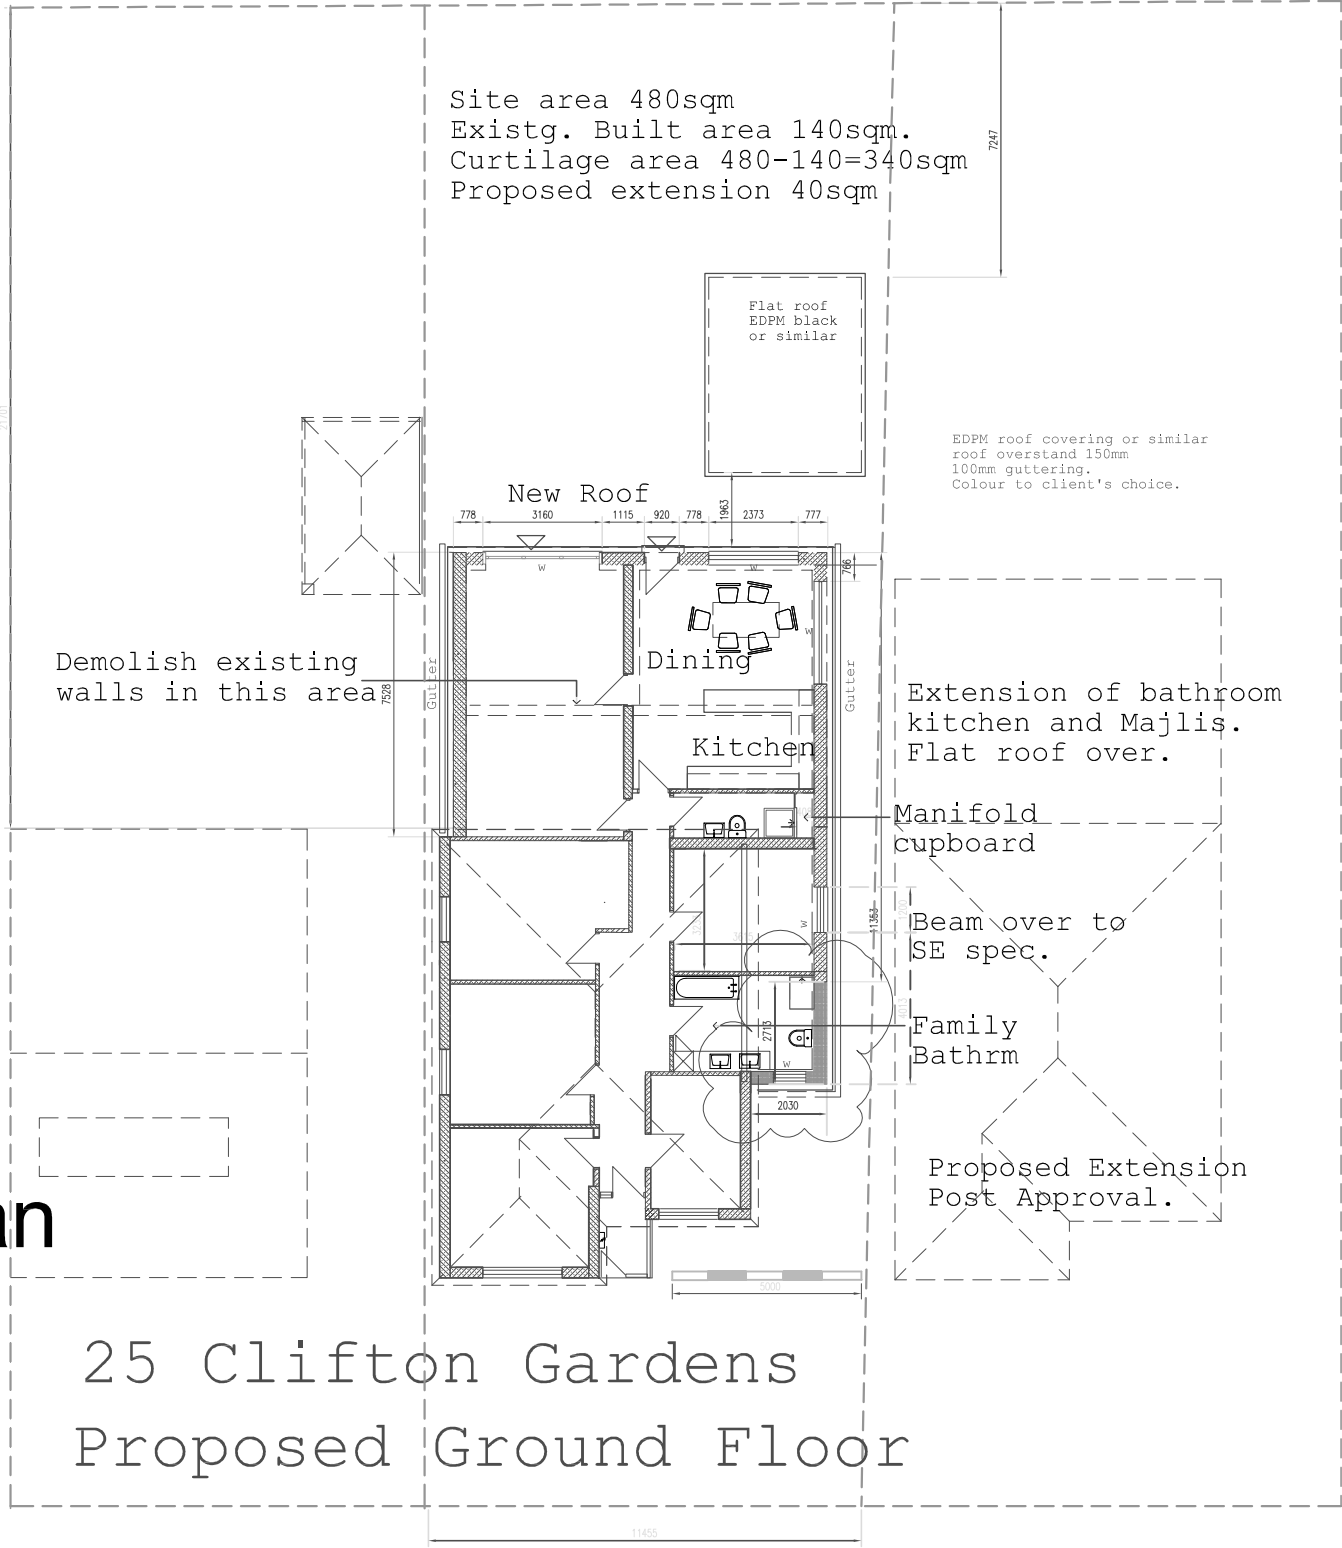

25 Clifton Gardens
Proposed Ground Floor

Scale 1/200

Rev: Proposal 09.06.25	Project: Single Storey Side Extension 25 Clifton Gardens, West End, Southampton SO18 3DA	Drawing: Proposed Bathroom	Dwg No: 25-52		Rev: 000	A3 Paper Size	Issued for: Mr A. Nazari 25 Clifton Gardens SO18 3DA Southampton
			Scale: 1/20				