


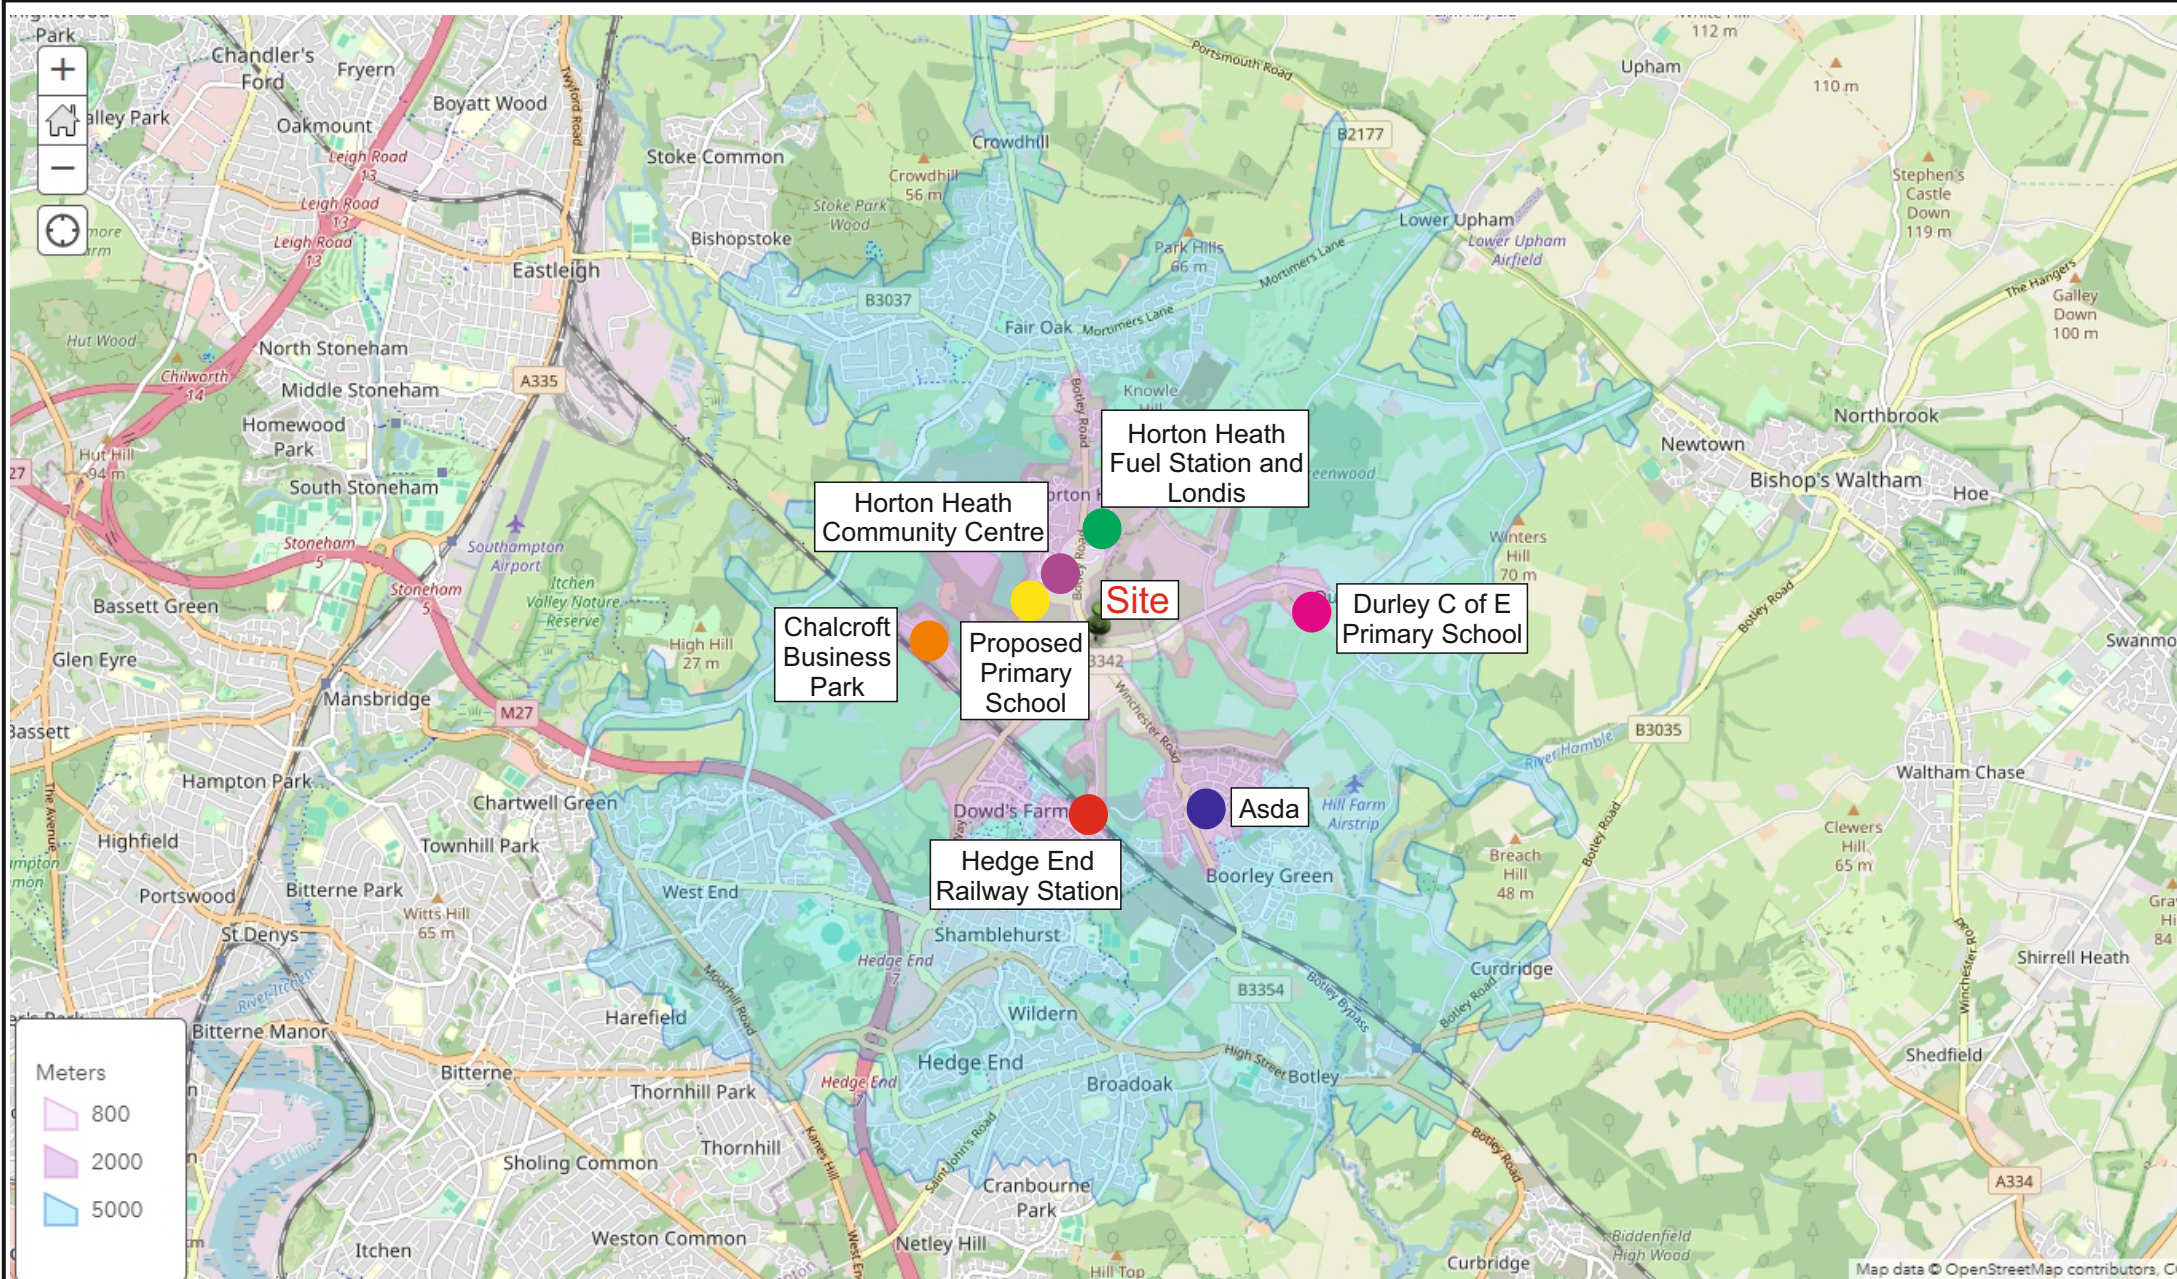

Forester House, Doctors Lane,
Henley-in-Arden, Warwickshire,
B95 5AW
Tel: +44(0) 1564 793598
Fax: +44(0) 1564 793983
www.dtatransportation.co.uk

Transport Planning Consultants

Figure 2
Drawing Title
Job Title
Client

Local Amenities and Facilities
Land at Denham's Corner, Horton Heath
South Strategic Land

Scale : NTS

NORTH

© Crown Copyright and Database Right 2010 - AL 1000304 12