


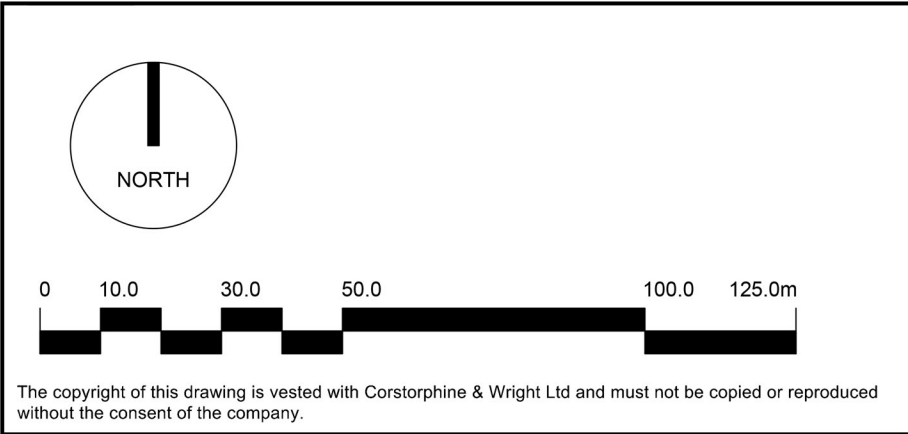

Rev.	Description	Date	Drw.	Chk.

Client	Southern Strategic Land LLP
Project	Denhams Corner Horton Heath
Drawing Title	Building Heights Parameter Plan
Drawing Status	PLANNING

Client	Southern Strategic Land LLP
Project	Denhams Corner Horton Heath
Drawing Title	Building Heights Parameter Plan
Drawing Status	PLANNING

Corstorphine & Wright				
Fordingbridge Studio 27 Glasshouse Studios, Fryern Court Road, Fordingbridge, SP6 1QX 01425 655806 corstorphine-wright.com				
Drawing No. 23063-0206				Revision P-00
Drawn SL	Checked DH	Paper Size A2	Scale 1:1250	Date 04.06.25