


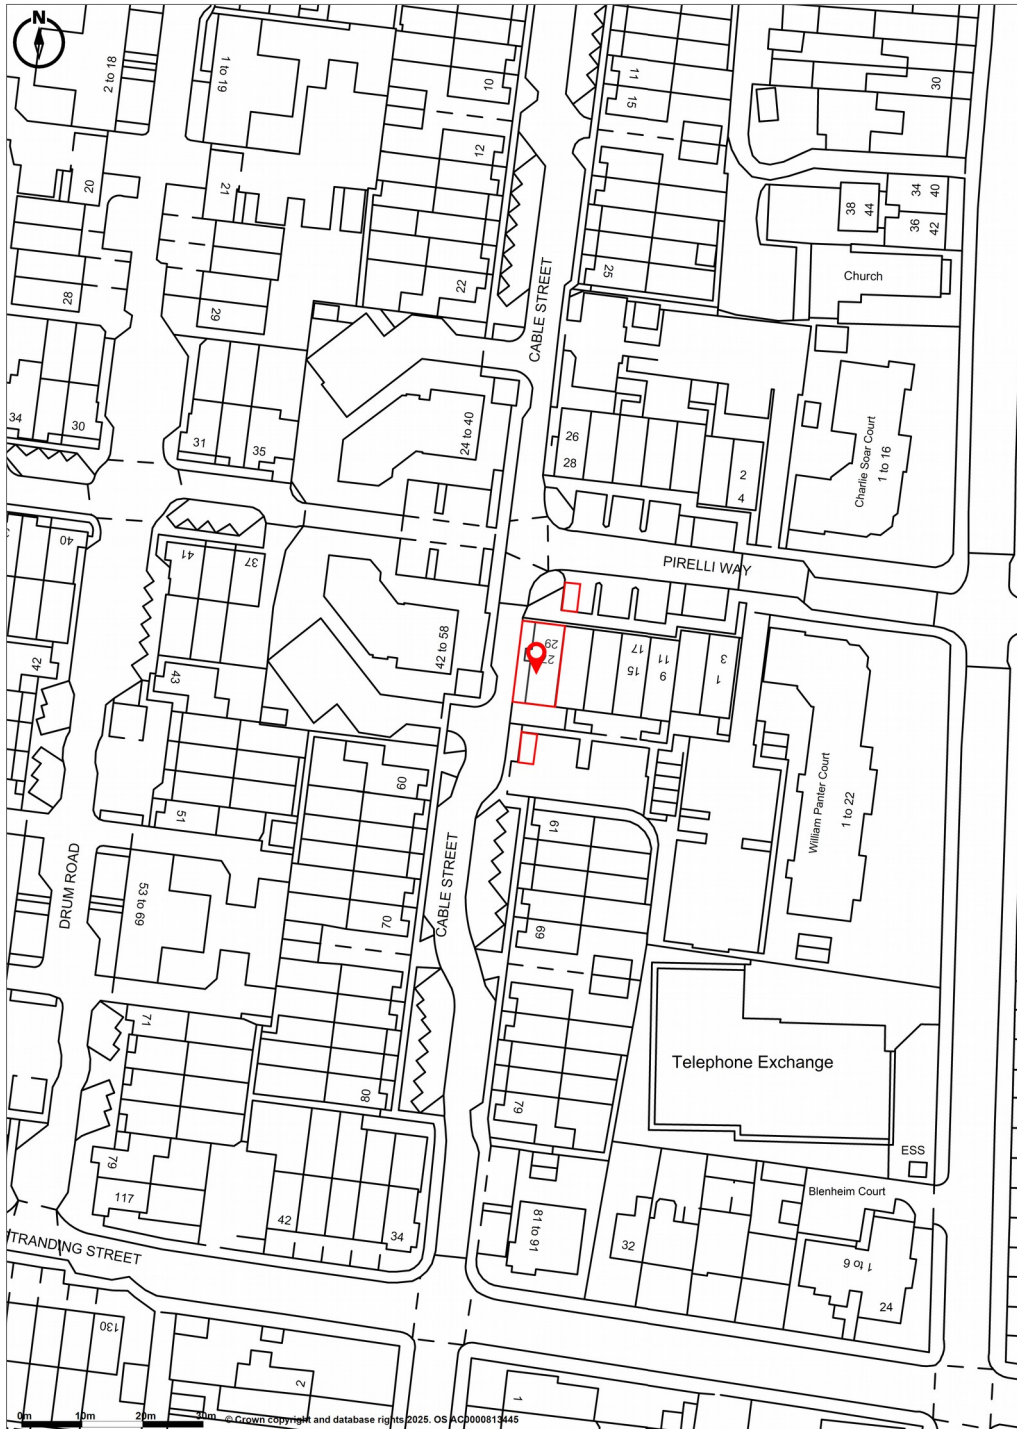

Promap
LANDMARK INFORMATION

© Crown Copyright and database rights 2025. OS AC0000813445
Plotted Scale - 1:1250. Paper Size – A4



Site and block plan

27/29 Pirelli Way, Eastleigh