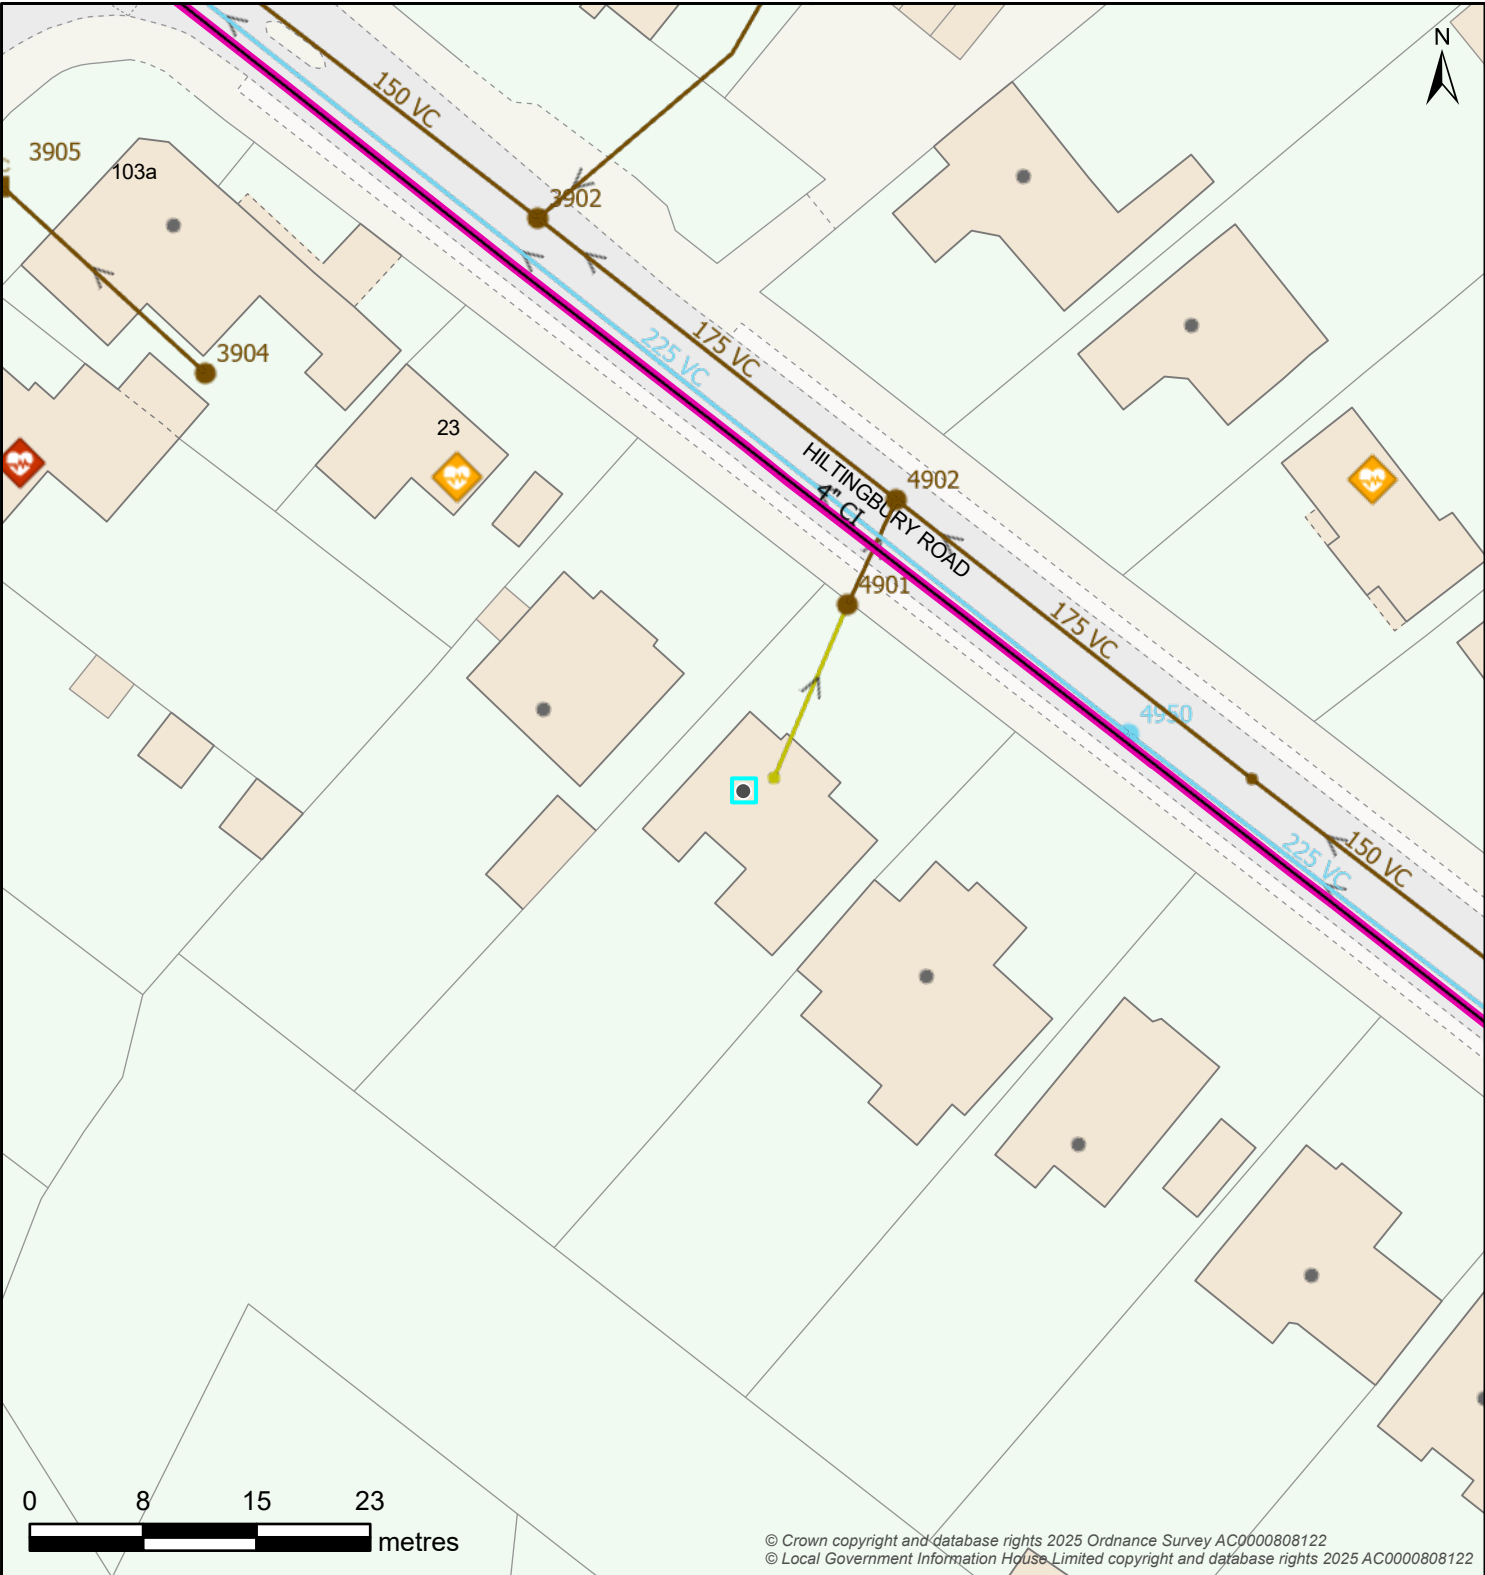


 
 
 
 
 
 


Map Title: SW Print

Printed By: Kelly.Donaldson
Date Printed: 18/06/2025
Map Scale: 500

The information provided is believed to be correct but is provided on an 'as is' basis and without any warranty or condition express or implied, statutory or otherwise as to its quality or fitness for purpose. Actual positions of assets should always be determined on site.



Boundary Box		Break Pressure Tank		Capped End		Hydrant			
	Boundary Box	 BPT	Break Pressure Tank		Capped End	 Emptying Plug	 Fire Hydrant	 Washout Hydrant	
Pressure Monitoring		Service Reservoir		Meter		Valve - Controllable			
 Logger		 Covered	 Tower	 Meter		 Open Valve	 Closed Valve	 Stop Tap	
Site				Valve - Flow					
 Abstraction Point	 Supply Works	 AV	Air Valve	 NRV	Non-Return Valve	 WO	Washout Empty Valve		
 Booster Station	 Transfer Station				Valve - Pressure		Pipe Bridge		
 Surface Reservoir	 Underground Source	 PRV	Pressure Reducing Valve	 PSV	Pressure Sustaining Valve	 Pipe Bridge			
Water Pipe				Water Area					
 Communication	 Trunk	 Decommissioned		 Water Supply Zone					 District Meter Area
 Distribution	 Raw	 Discolouration							
 Non-Potable	 Private								