



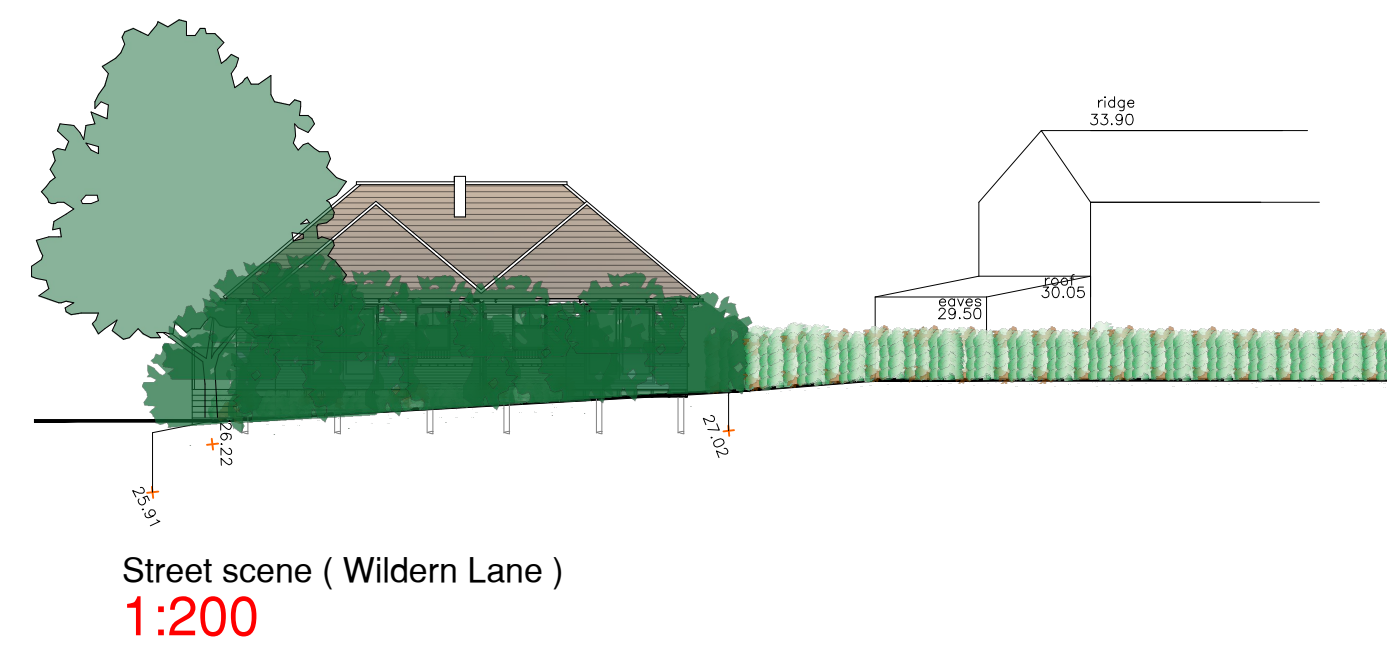

PROJECT DESCRIPTION:
2 New Bungalows

DRAWING TITLE:
Proposed Plans and Elevations

DRAWING No.		SCALE:
SD-2005-01	B	1:100
		1:200
drawing status: Issued for Comment		1:1250

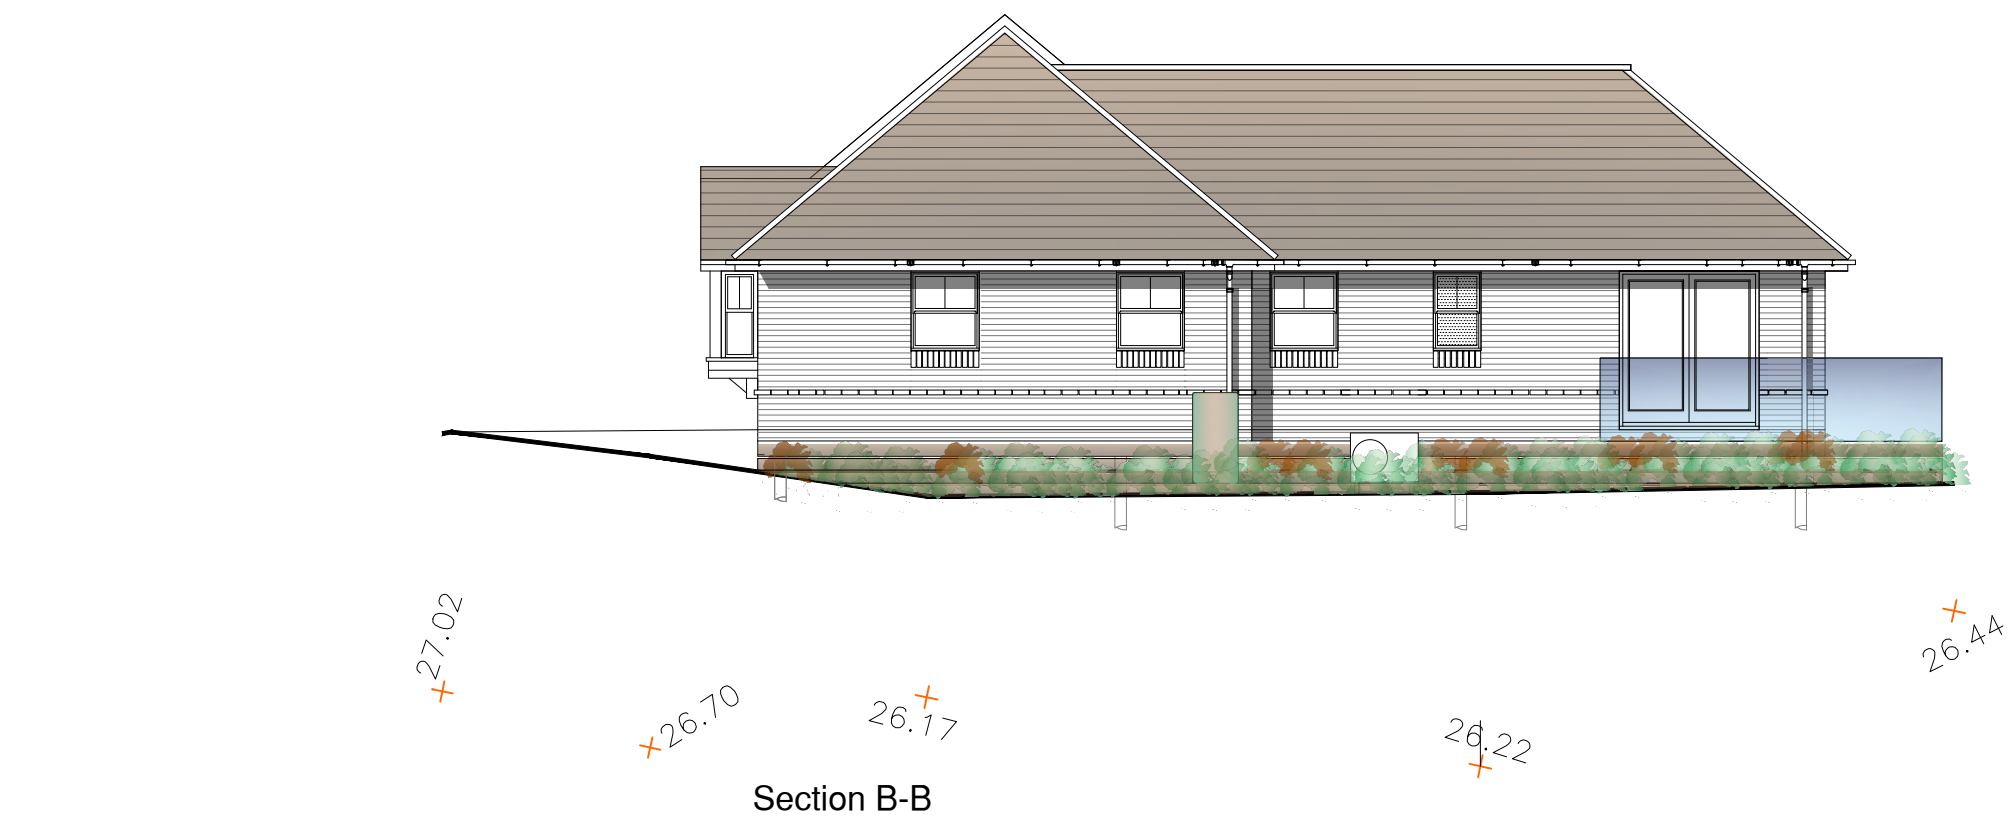