


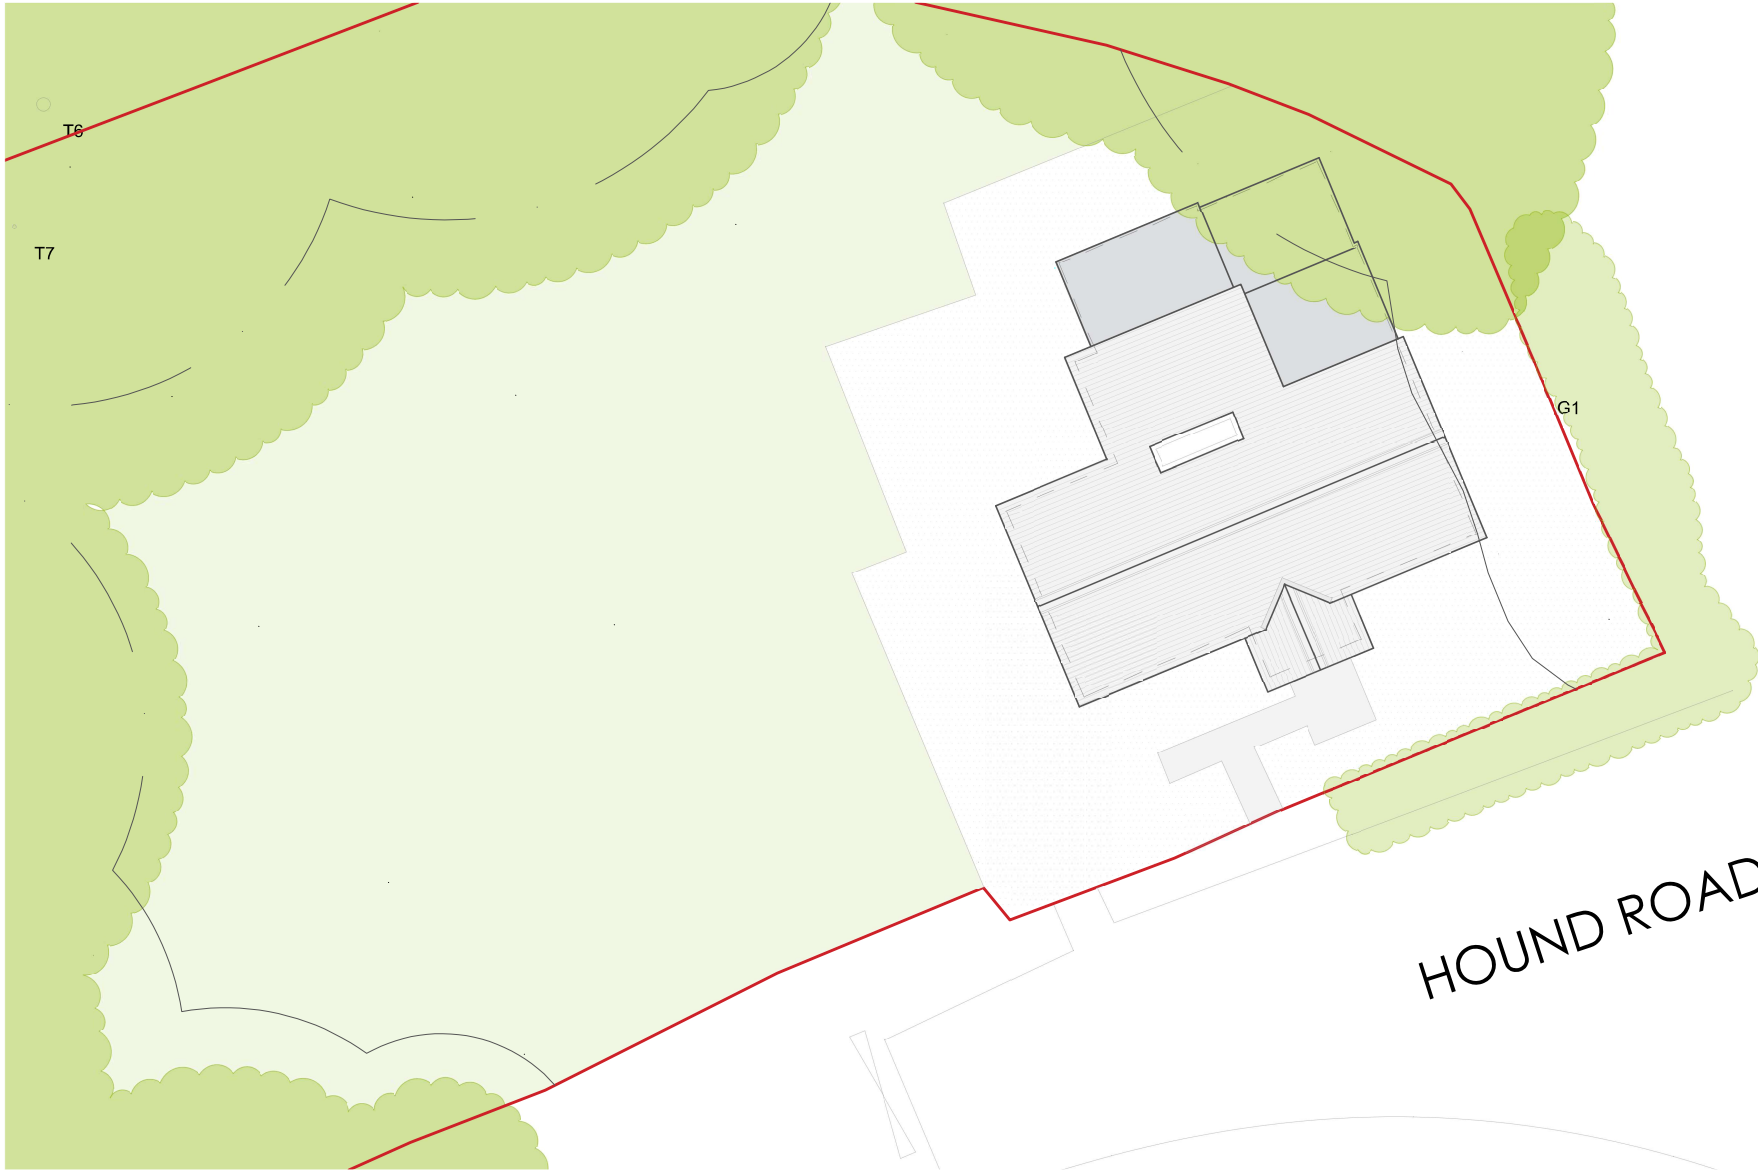

Site Boundary Root Protection Zone

Drawing 01 Revision /

STUDIO  
HOMER

ARCHITECTURAL  
DESIGN

Contact 07803272516

Address  
Hound Lodge Gatehouse,  
Netley Abbey, SO31

Drawing Set

Existing Site Plan

Scale

1:100 @ A3

Date

May 2025

Notes

Do not scale from this drawing. Use for planning purposes only. The contents of this drawing are copyright. Contractors must verify all dimensions and report any discrepancies before putting work in hand or making any shop drawings.

