


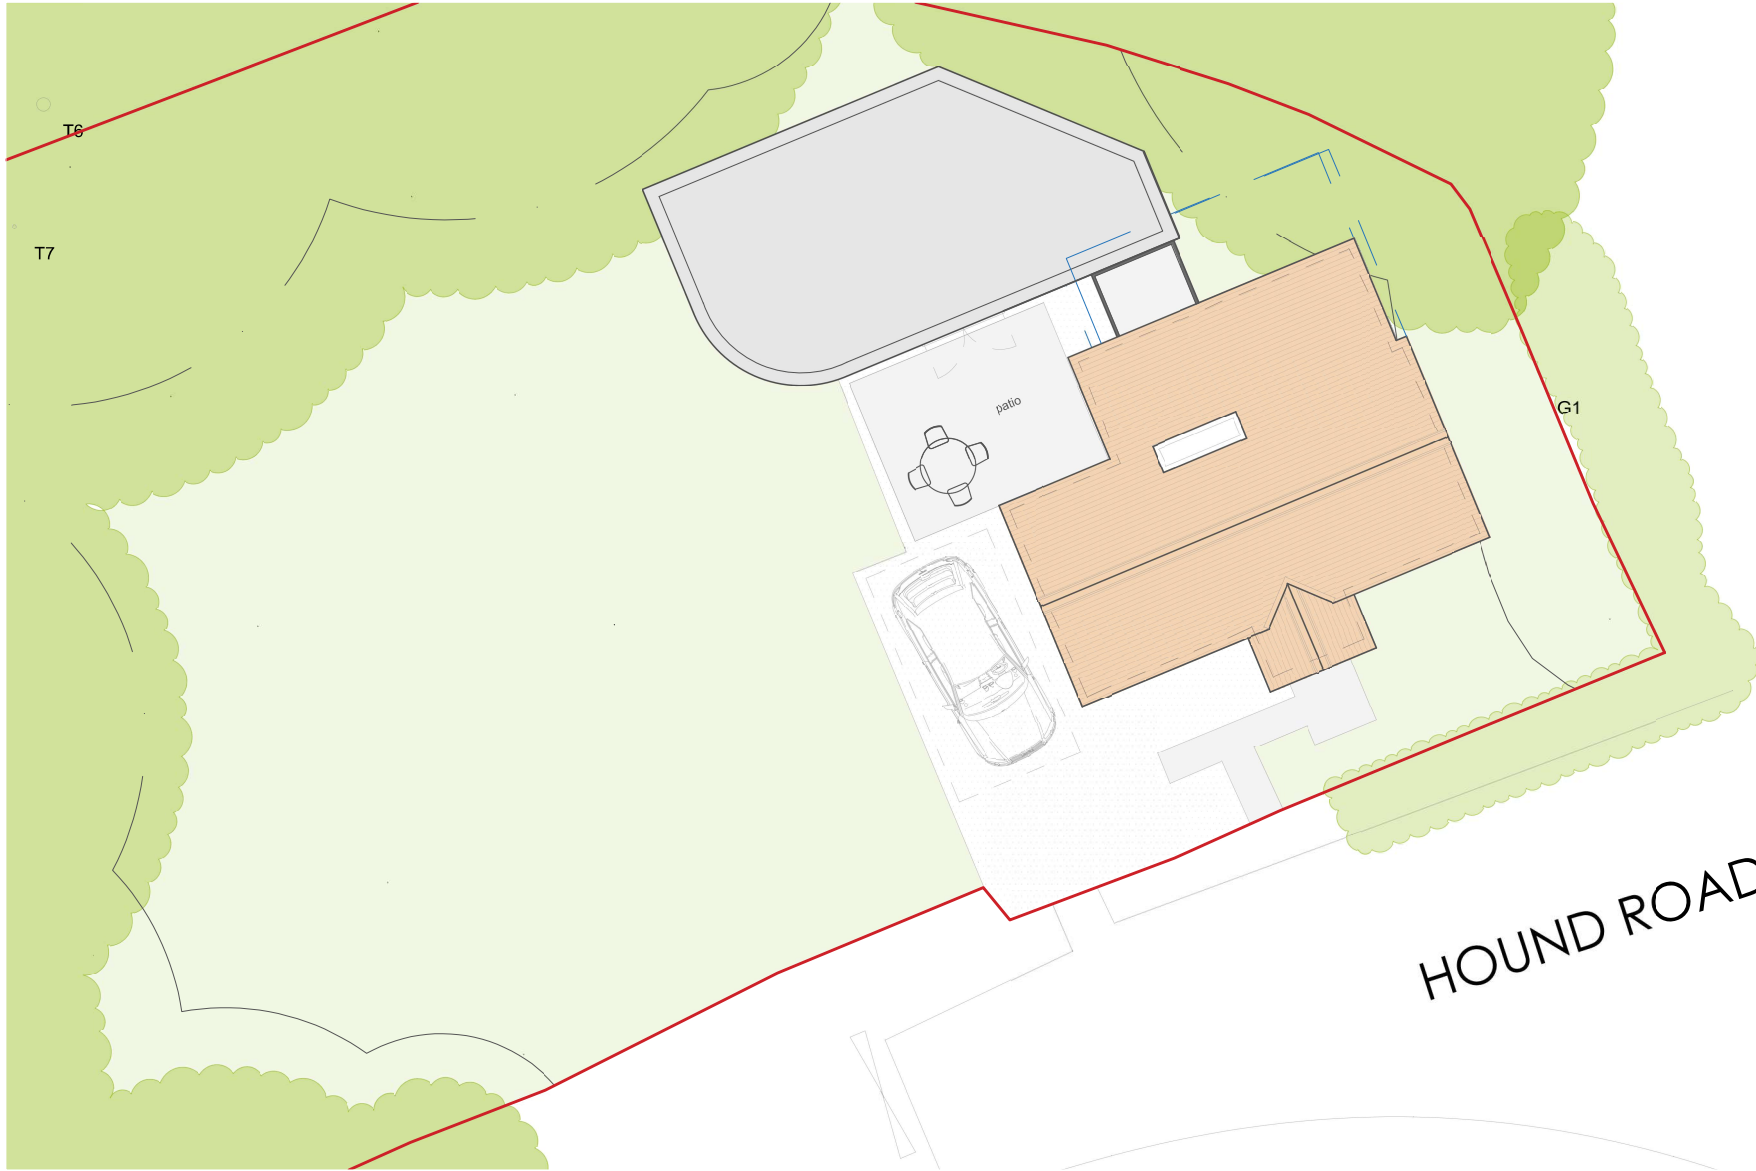

Site Boundary
 Root Protection Zone
 Structure to be removed

Drawing 04 Revision /

**STUDIO
HOMER**

**ARCHITECTURAL
DESIGN**

Contact **07803272516**

Address
Hound Lodge Gatehouse,
Netley Abbey, SO31

Drawing Set

Proposed Roof Plan

Scale

1:100 @ A3

Date

May 2025

Notes

Do not scale from this drawing. Use for planning purposes only. The contents of this drawing are copyright. Contractors must verify all dimensions and report any discrepancies before putting work in hand or making any shop drawings.

