

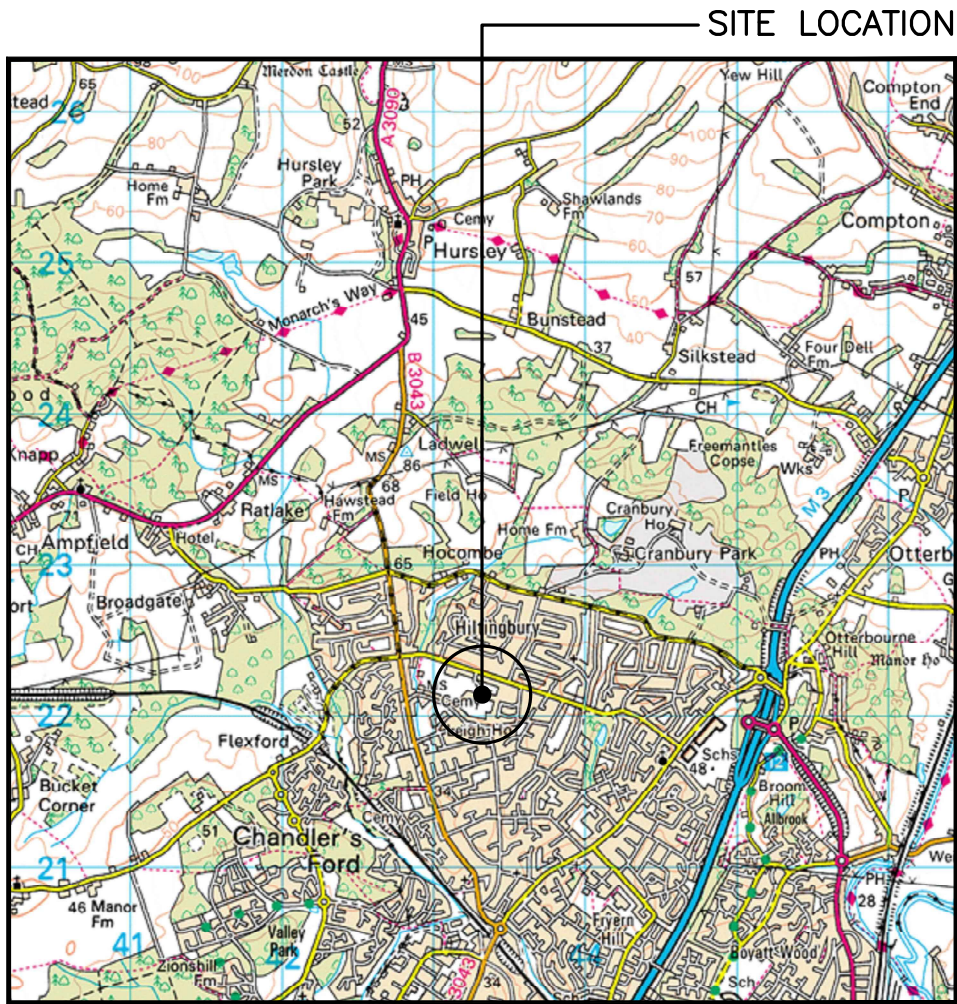
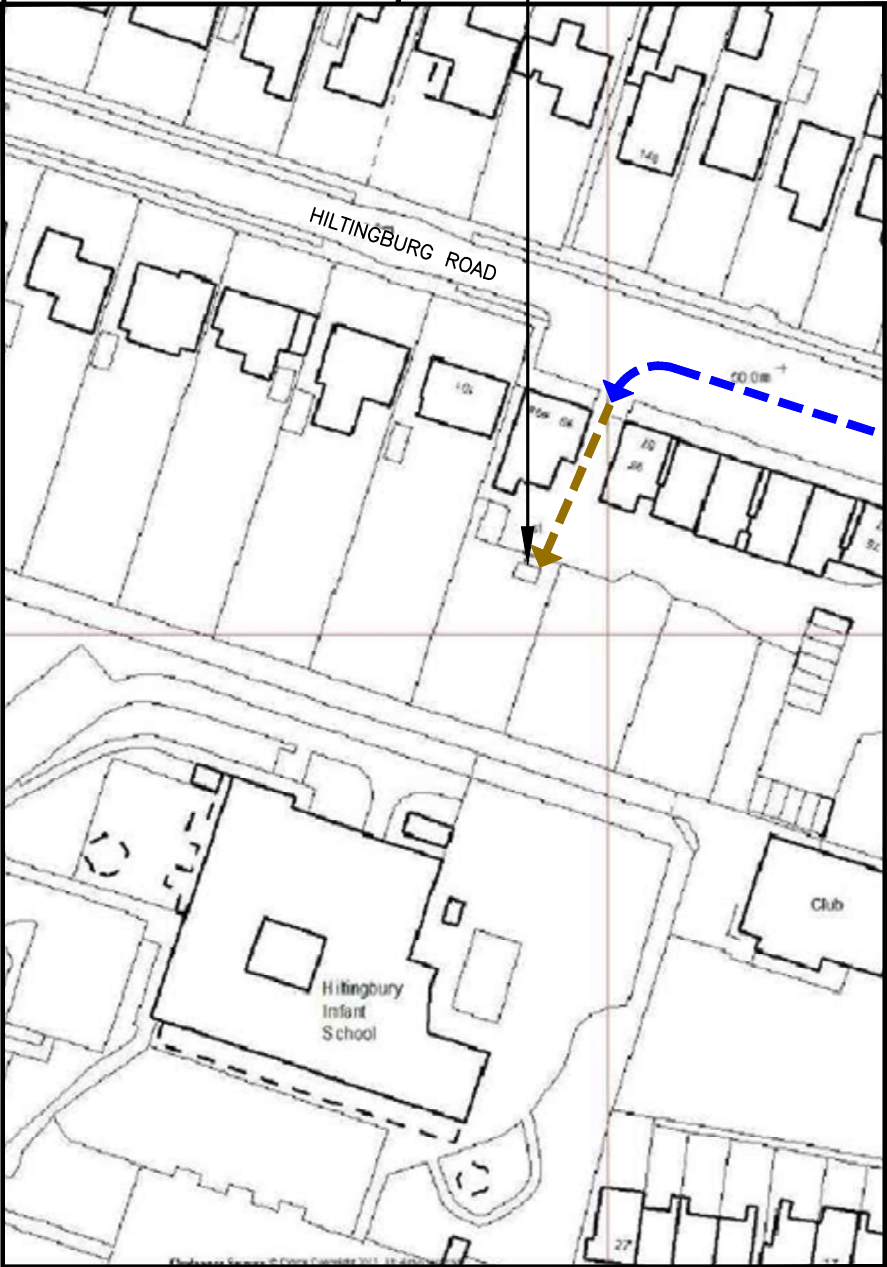


SITE LOCATION
(Scale 1:50000)

Reproduced by permission of Ordnance Survey on behalf of the
Controller of His Majesty's Stationery Office.
All Rights Reserved. © Crown Copyright Licence No. 0100023487

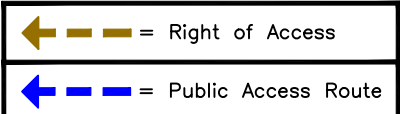

SITE PHOTOGRAPH

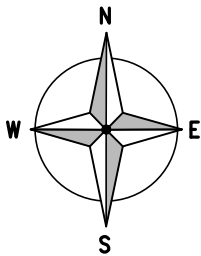

1222.00

4434.00

DETAILED SITE LOCATION
(Scale 1:1250)

Reproduced by permission of Ordnance Survey on behalf of the
Controller of His Majesty's Stationery Office.
All Rights Reserved. © Crown Copyright Licence No. 100020449

What3words — inspector.asking.poppy

ALL DIMENSIONS ARE IN mm UNLESS NOTED OTHERWISE

N.G.R E: 443387 N: 122211

DIRECTIONS:
FROM M25 TAKE JUNCTION 12 INTO M3
TOWARDS SOUTHAMPTON. AT JUNCTION 12,
TAKE THE A335 EXIT TO EASTLEIGH(N)/
CHANDLER'S FORD. DRIVE TO HILTINGBURY RD
(IN CHANDLER'S FORD). AT THE ROUNDABOUT,
TAKE THE 1ST EXIT ONTO WINCHESTER RD.
TURN RIGHT ONTO HILTINGBURY ROAD.
DESTINATION WILL BE ON THE LEFT.

A	PLANNING ISSUE	JS	TC	21/02/25
REV	MODIFICATION	BY	CH	DATE



BEACONCOMMS
TELECOMMUNICATIONS INFRASTRUCTURE
UNIT E3 PITTS CLEAVE INDUSTRIAL ESTATE, TAVISTOCK, DEVON, PL19 0PW
sales@beaconcomms.co.uk Tel: +44 (0)1822 610610



cornerstone

Cell Name		Opt.
CHANDLERS FORD		—
Cell ID No		
CSID	✓ VF	— VMO2
12214227	3067_25	N/A
Project No.	— TM Cell ID	— N/A
E304494	—	—
Site Address / Contact Details		
99 HILTINGBURY ROAD CHANDLERS FORD EASTLEIGH HAMPSHIRE SO53 5NP		
Drawing Title: SITE LOCATION MAPS		
Purpose of issue: PLANNING		Dwg Rev:
Drawing Number: 100		A
Surveyed By: INS	Original Sheet Size: A3	Pack Issue:
Drawn: JS	Date: 21/02/25	Checked: TC
Date: 21/02/25		A