


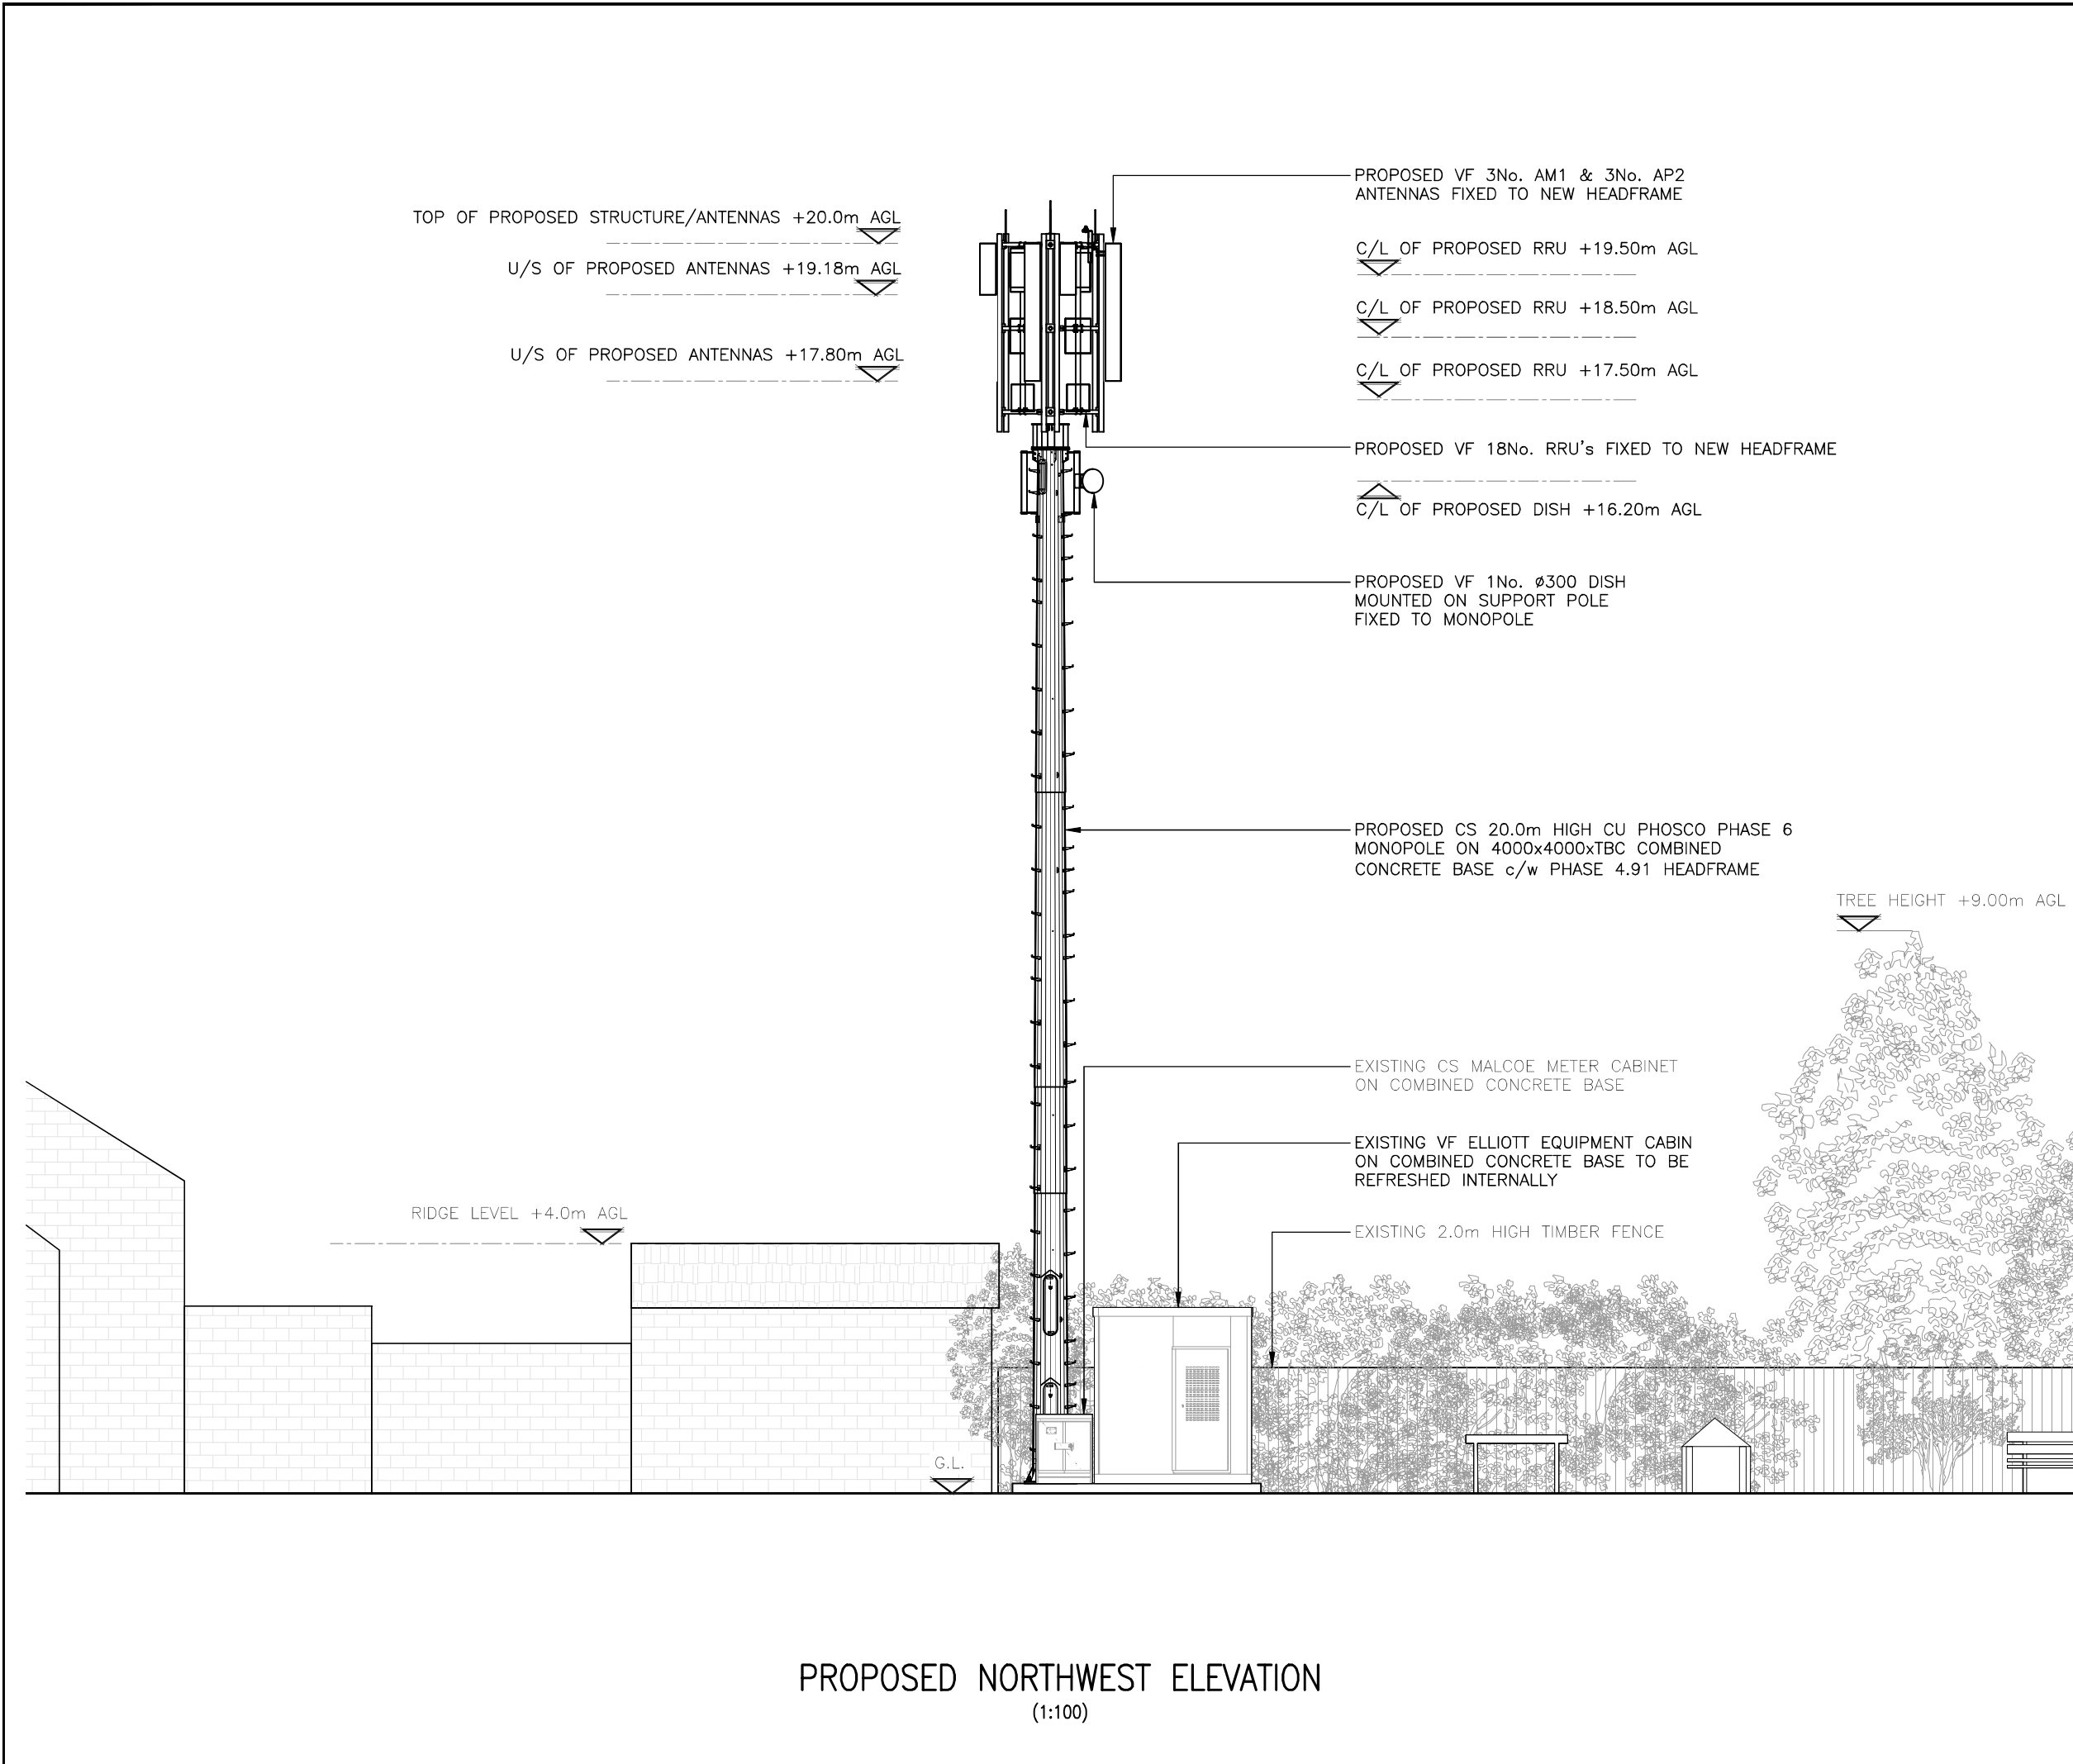

ALL DIMENSIONS ARE IN mm UNLESS NOTED OTHERWISE

N.G.R | E: 443387 | N: 122211

NOTES:

A	PLANNING ISSUE	JS	TC	21/02/25
REV	MODIFICATION	BY	CH	DATE



BEACONCOMMS
TELECOMMUNICATIONS INFRASTRUCTURE
UNIT E3 PITTS CLEAVE INDUSTRIAL ESTATE, TAVISTOCK, DEVON, PL19 0PW
sales@beaconcomms.co.uk | Tel: +44 (0)1822 610610



cornerstone

Cell Name	Opt.
CHANDLERS FORD	—

Cell ID No				
CSID	✓	VF	—	VMO2
12214227		3067_25		N/A
Project No.	—	TM Cell ID	—	N/A
E304494		—		—

Site Address / Contact Details	
99 HILTINGBURY ROAD CHANDLERS FORD EASTLEIGH HAMPSHIRE SO53 5NP	

Drawing Title: PROPOSED ELEVATION				
Purpose of issue: PLANNING				Dwg Rev:
Drawing Number: 301				A
Surveyed By: INS		Original Sheet Size: A3		Pack Issue:
Drawn: JS	Date: 21/02/25	Checked: TC	Date: 21/02/25	A