




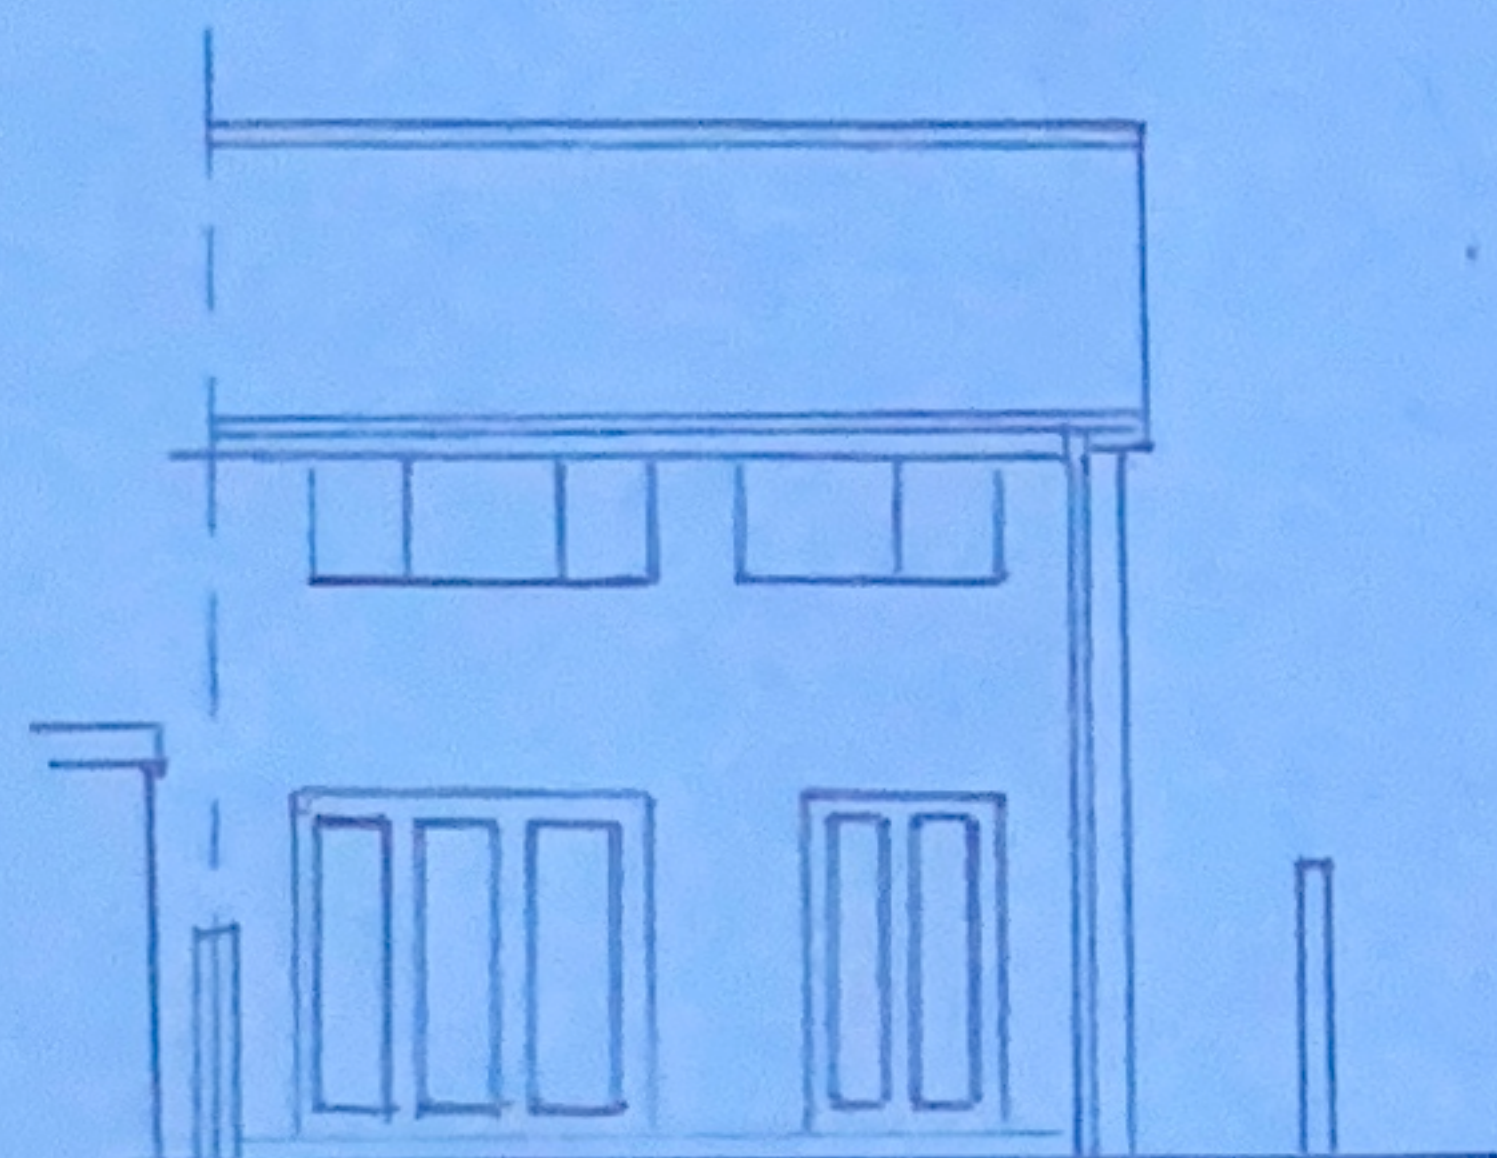


EXISTING REAR ELEVATION

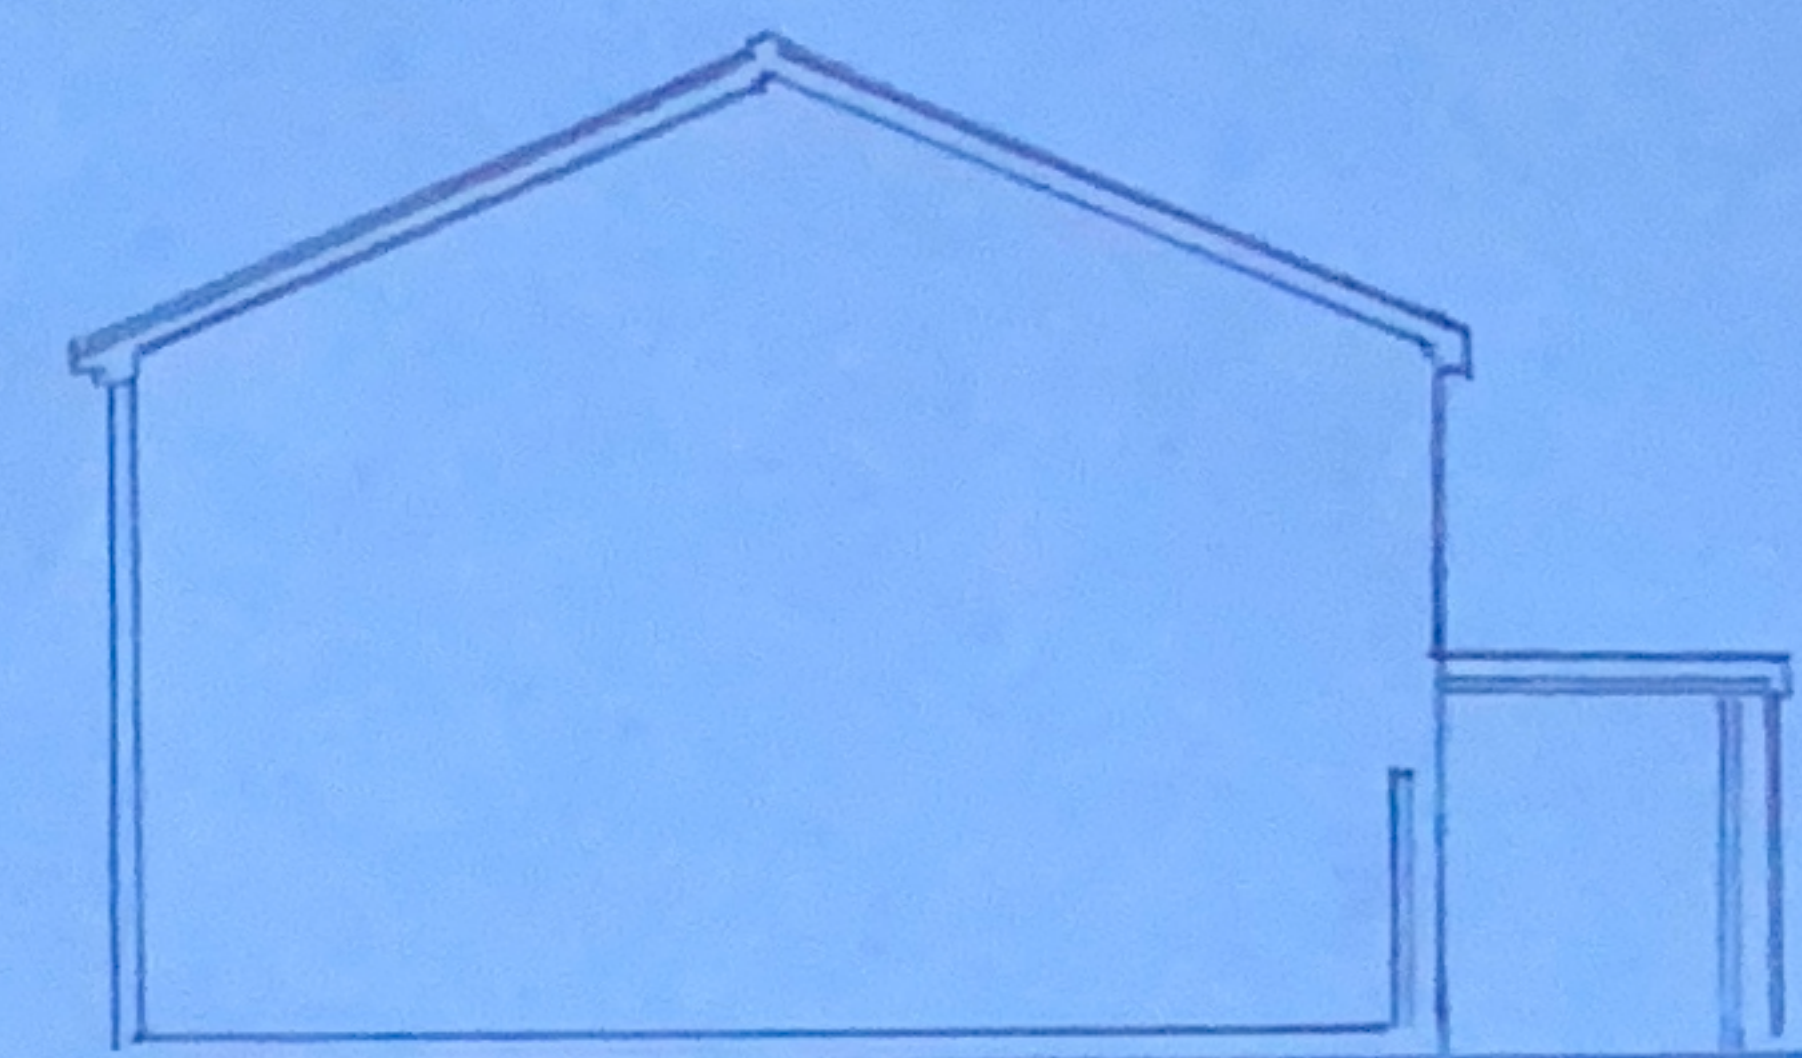


EXISTING SIDE ELEVATION

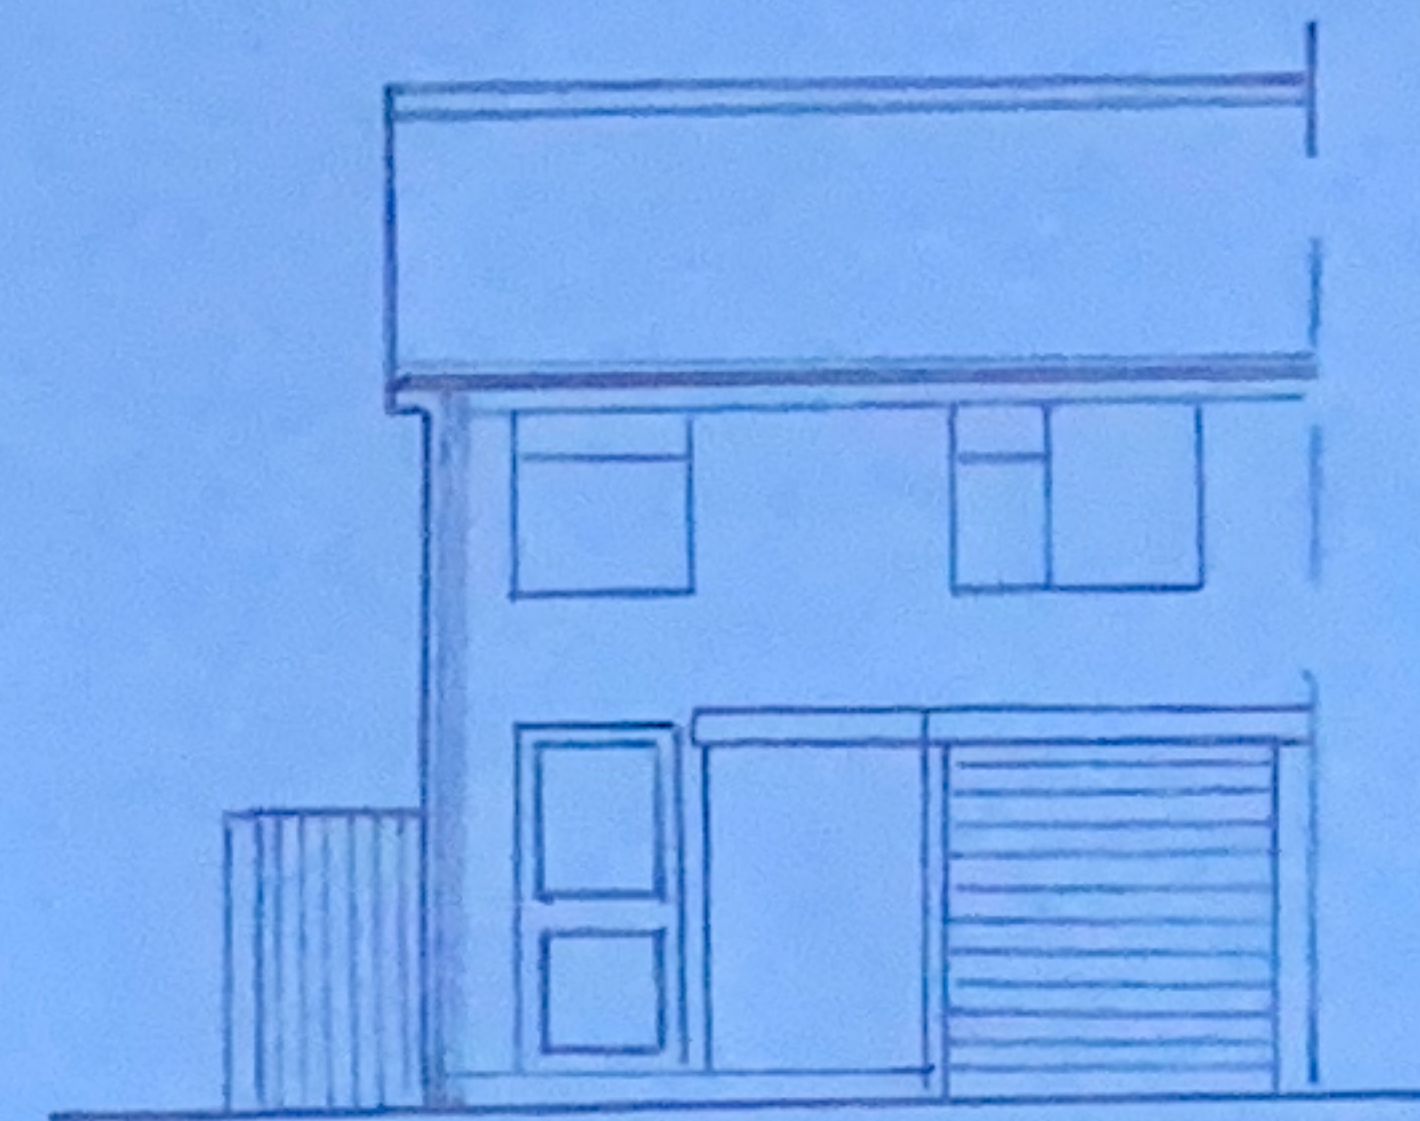


EXISTING FRONT ELEVATION

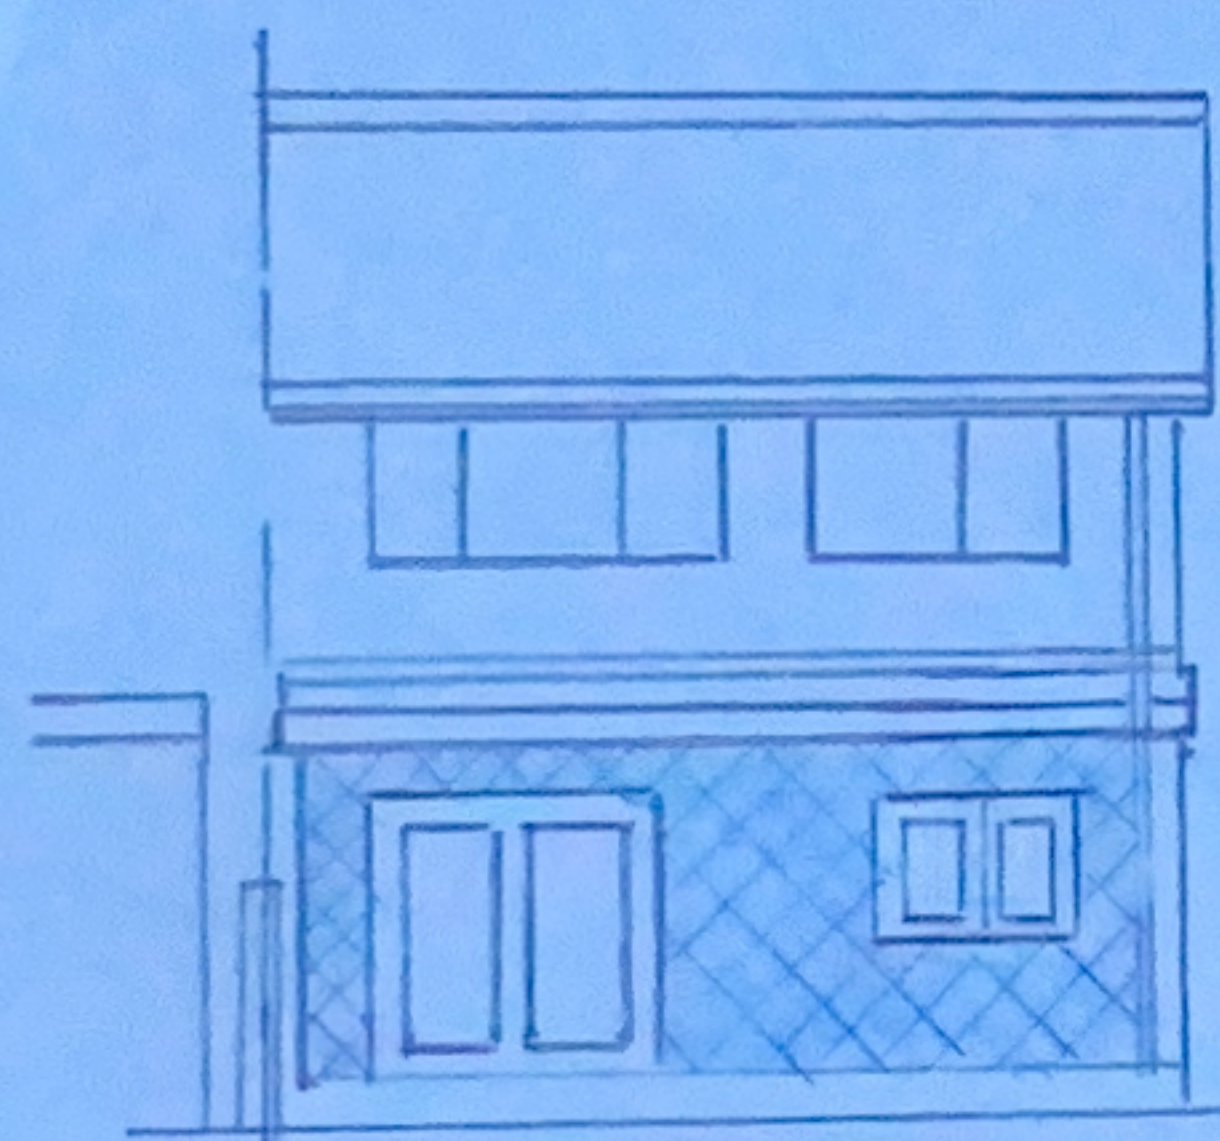

5500 mm
Proposed rear ELEVATION

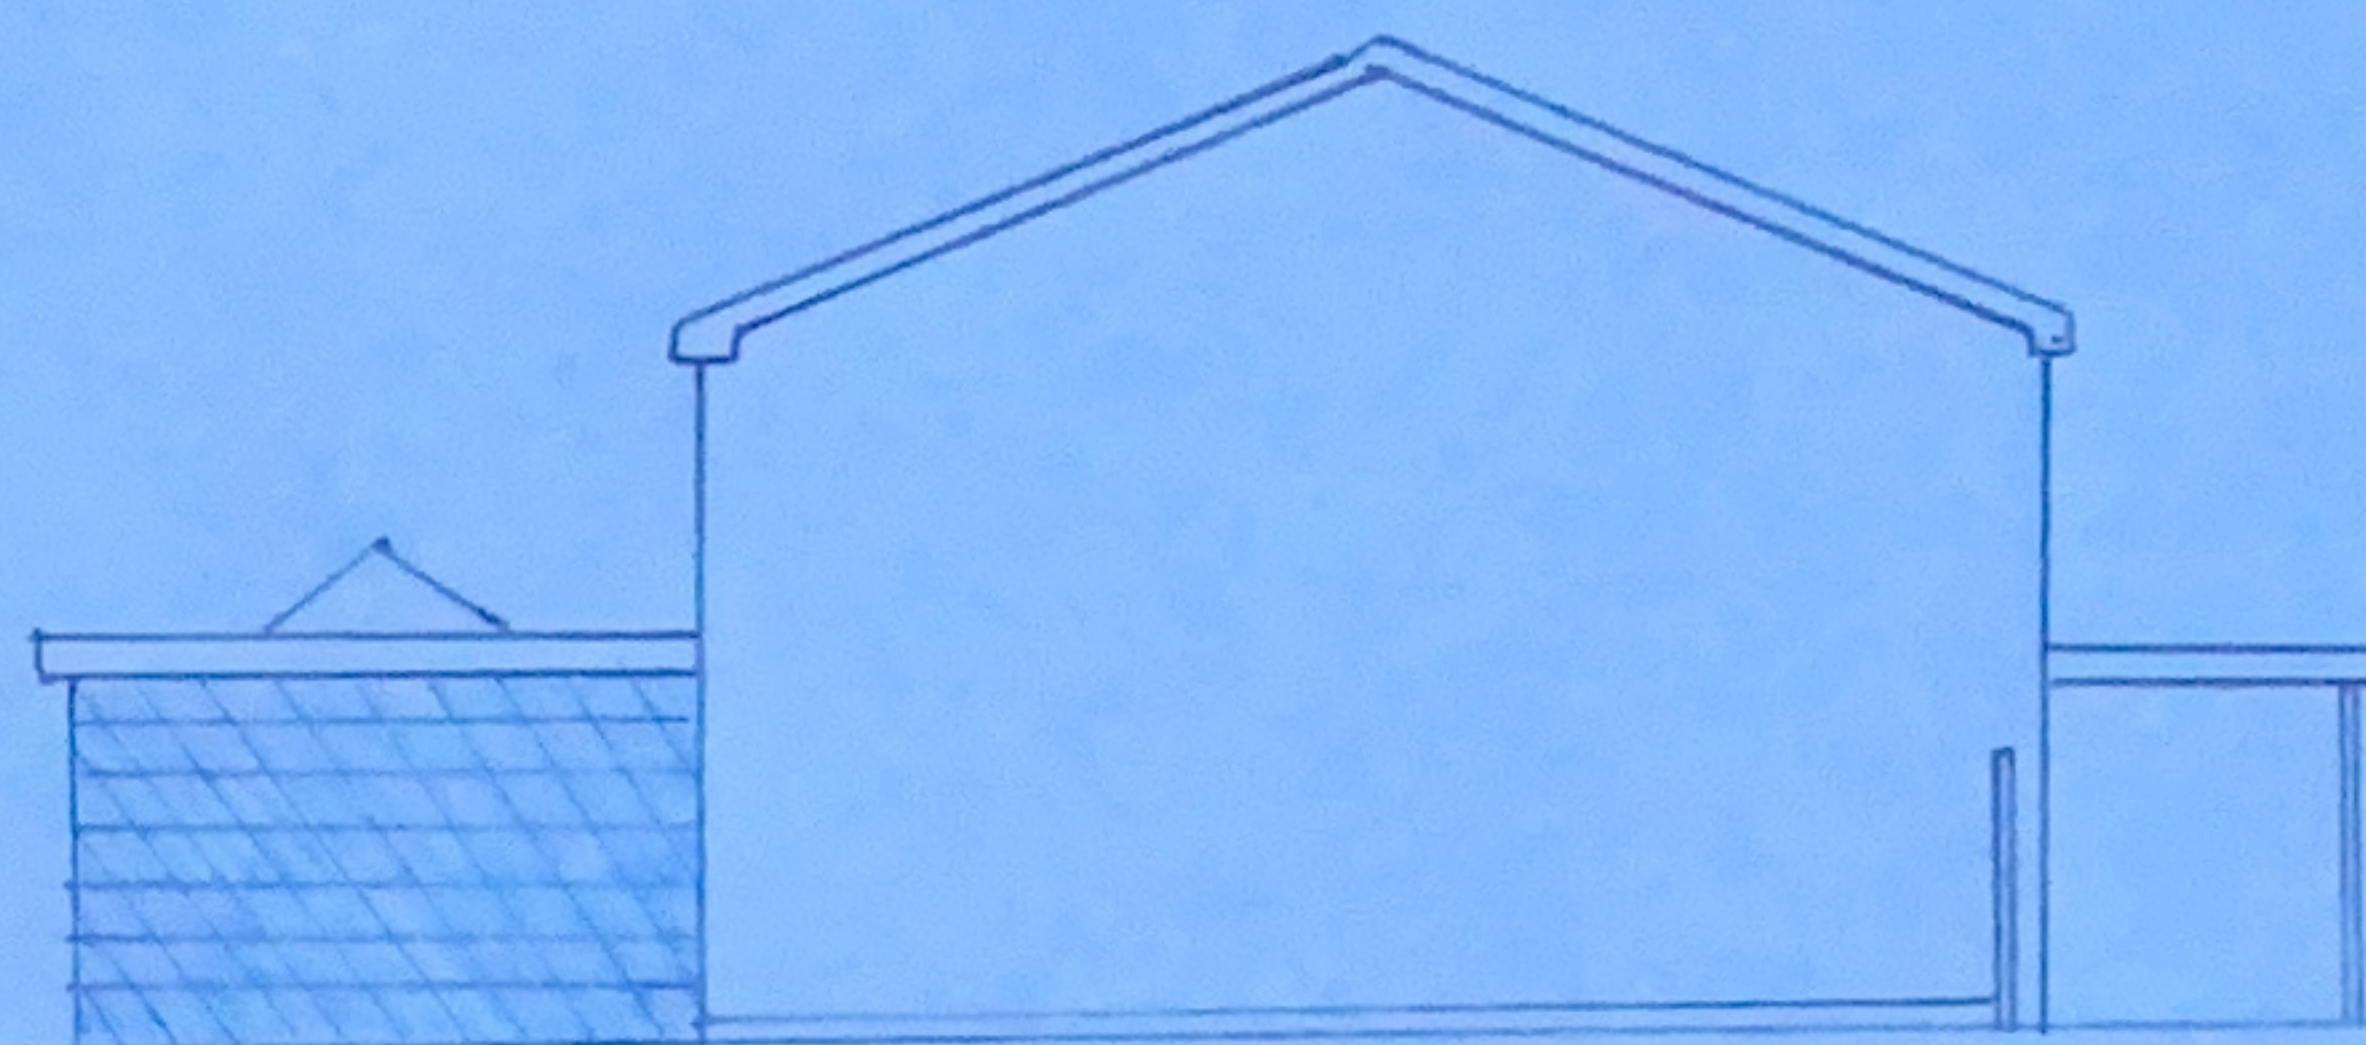

4000 mm
Proposed SIDE ELEVATION

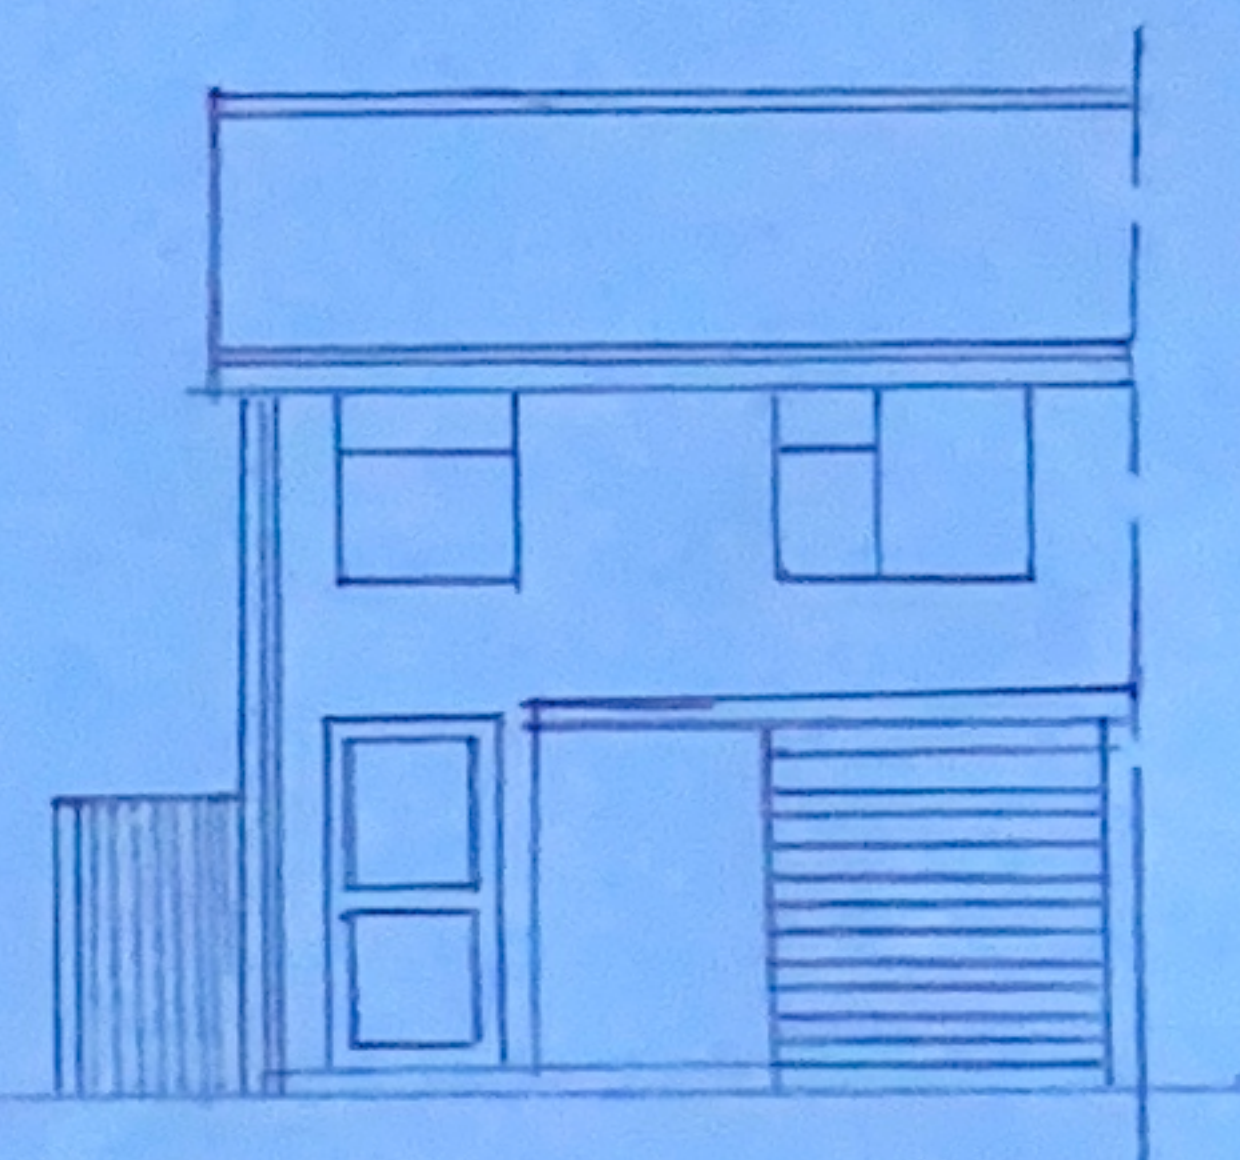

Proposed FRONT ELEVATION
(NO CHANGE)

