


Block Plan

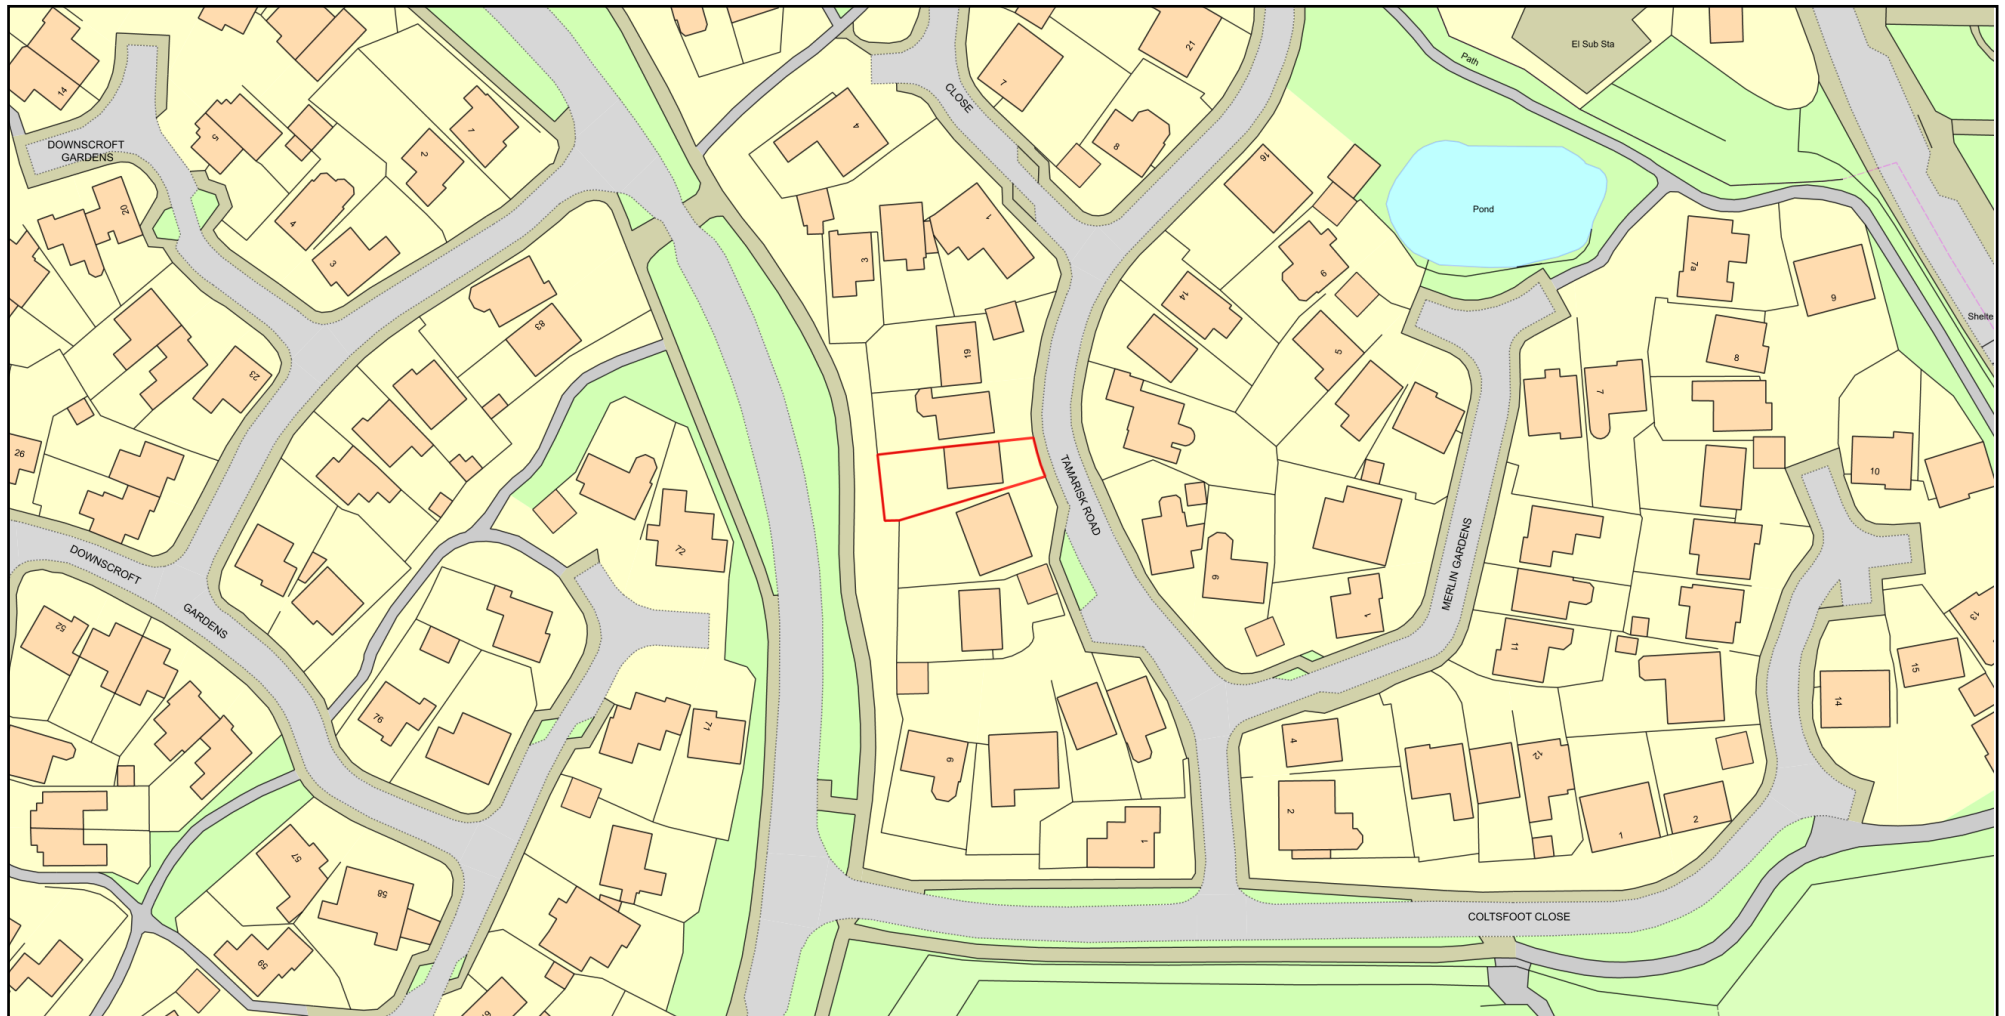

0 50
Metres



Plan Produced for: Mrs V Light
Date Produced: 11 Jun 2024
Plan Reference Number: TQRQM24163104953149
Scale: 1:1250 @ A4
© Crown copyright and database rights 2023 OS 100042766

