

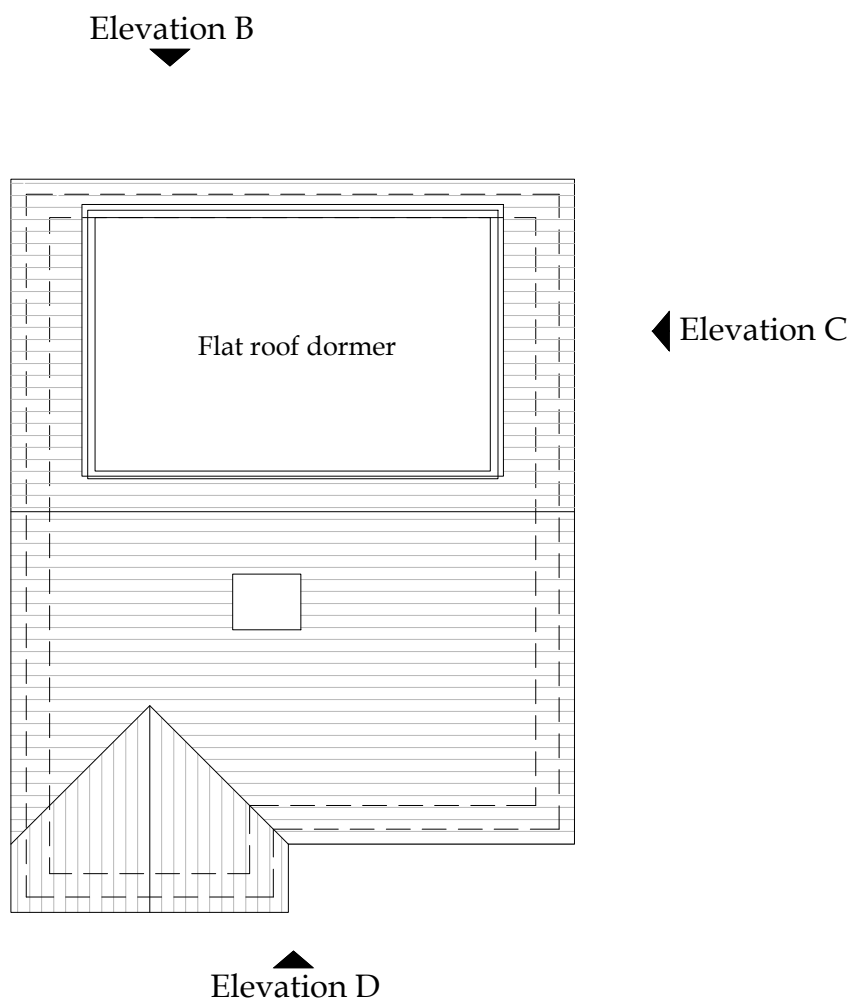
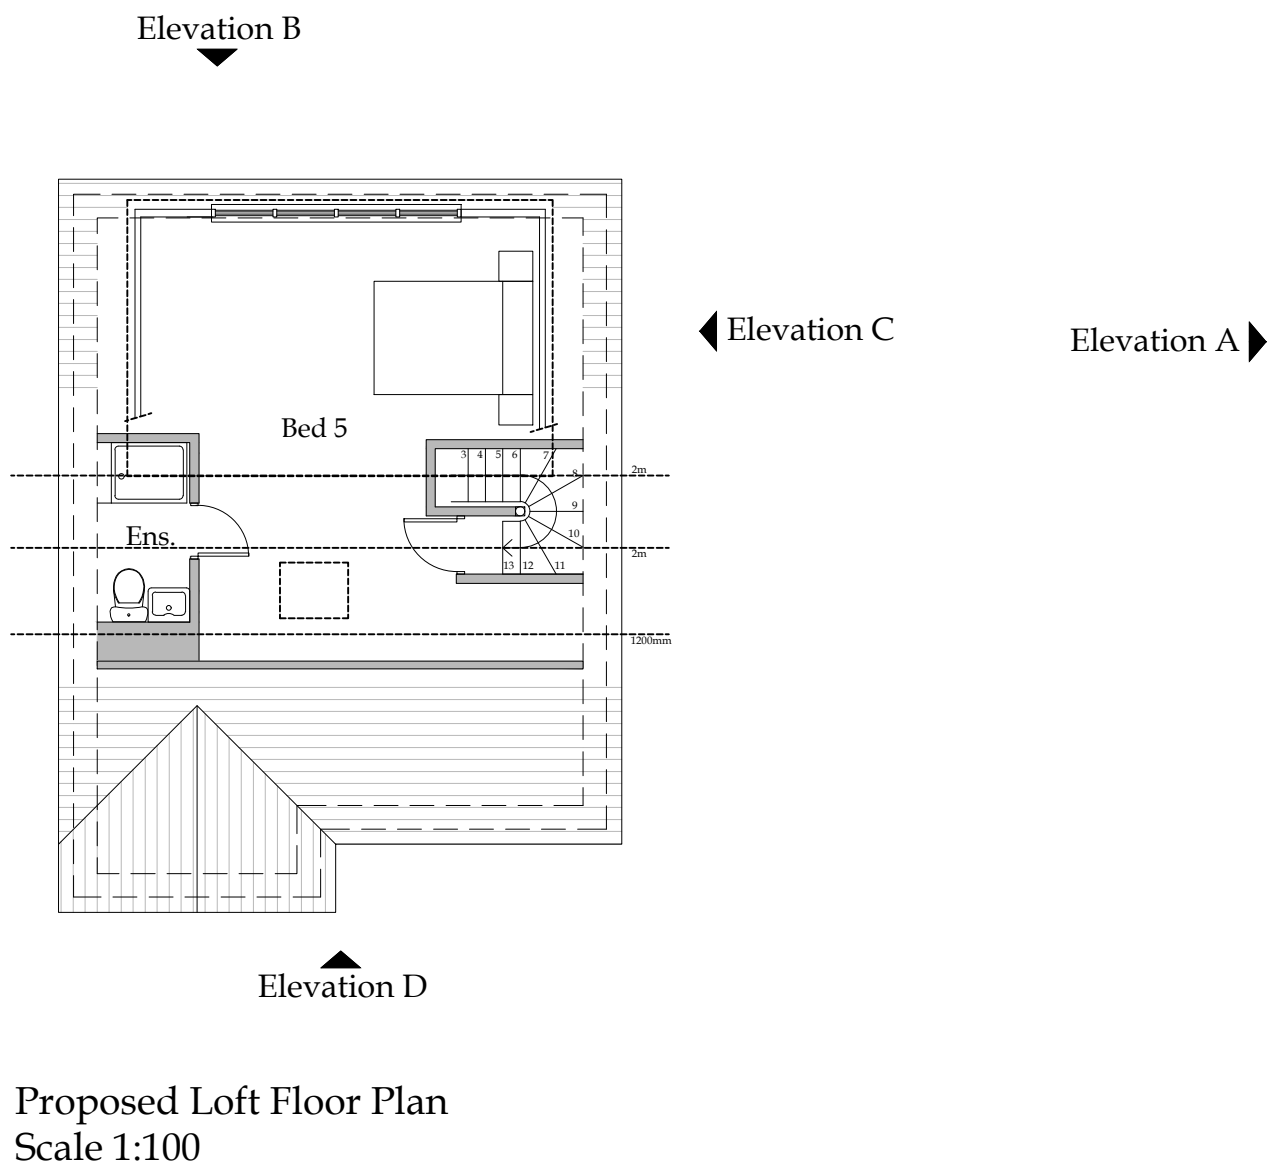
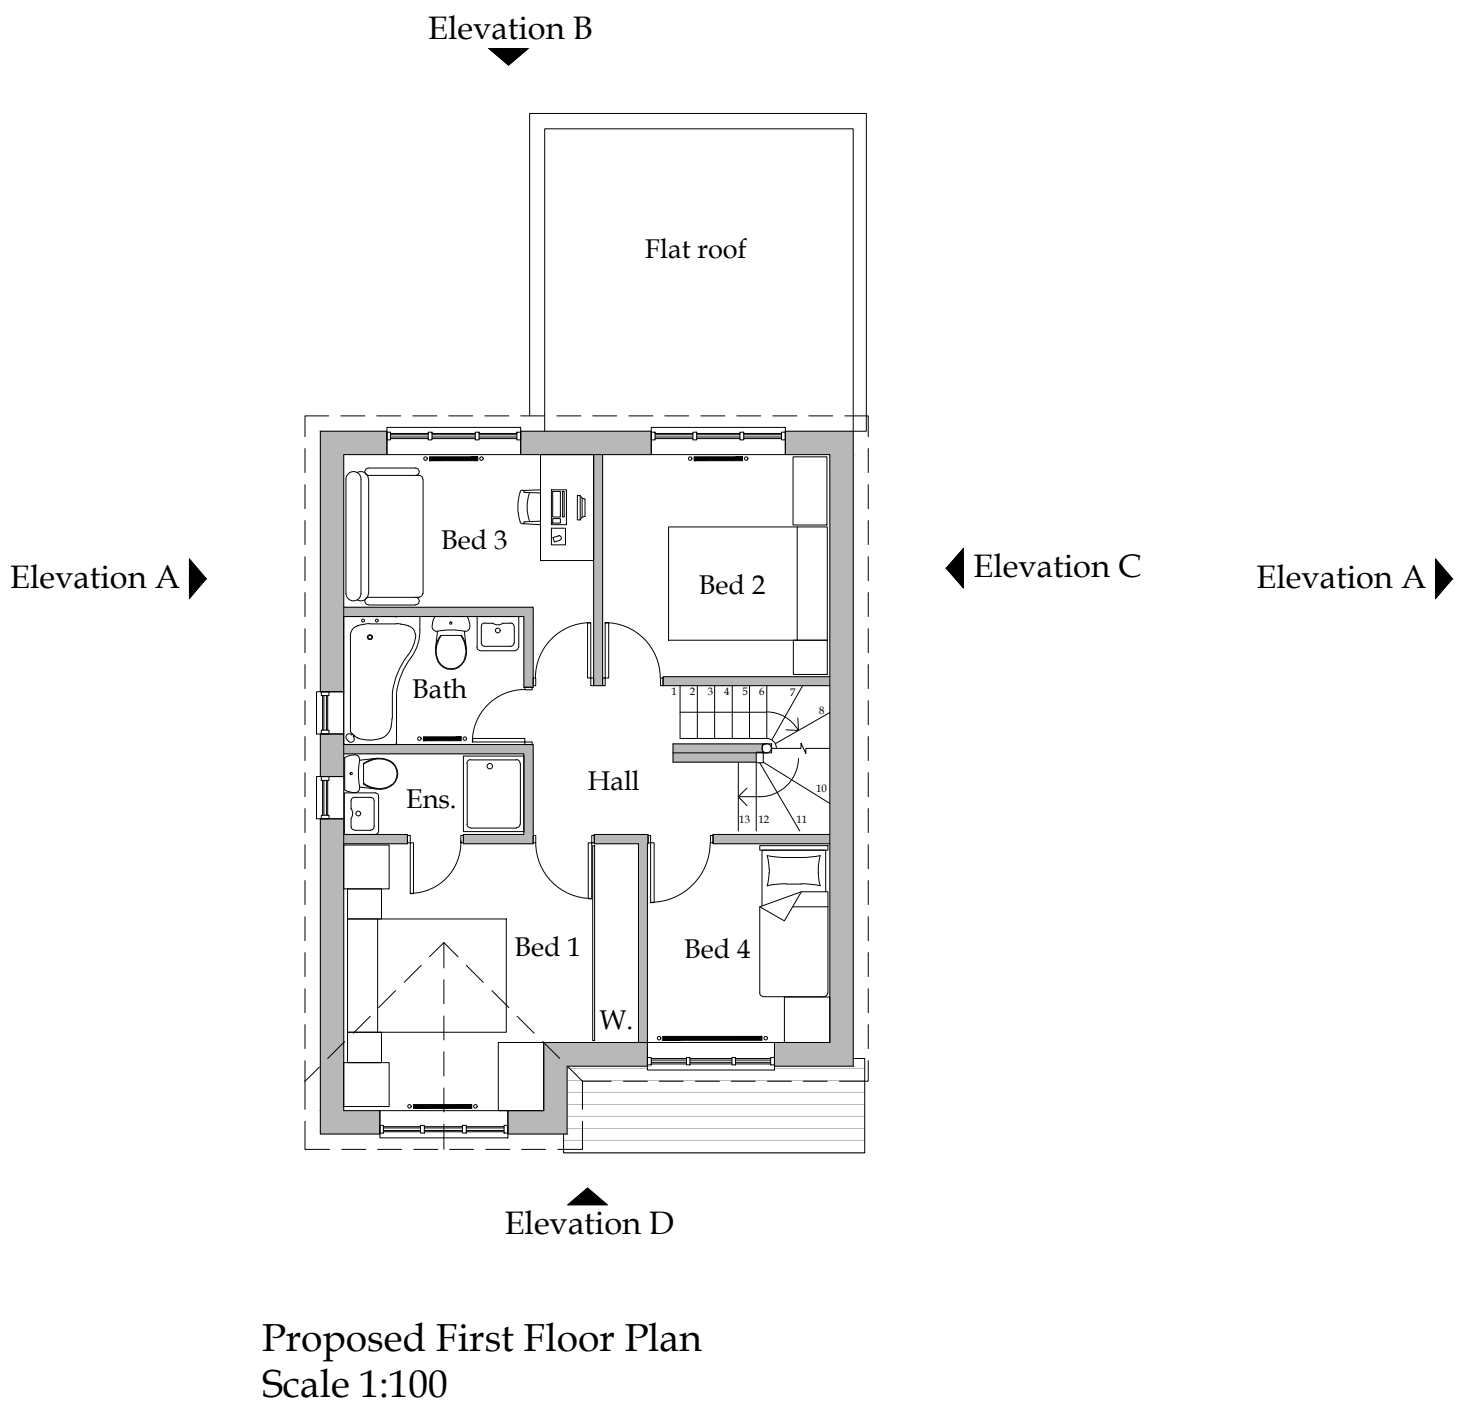
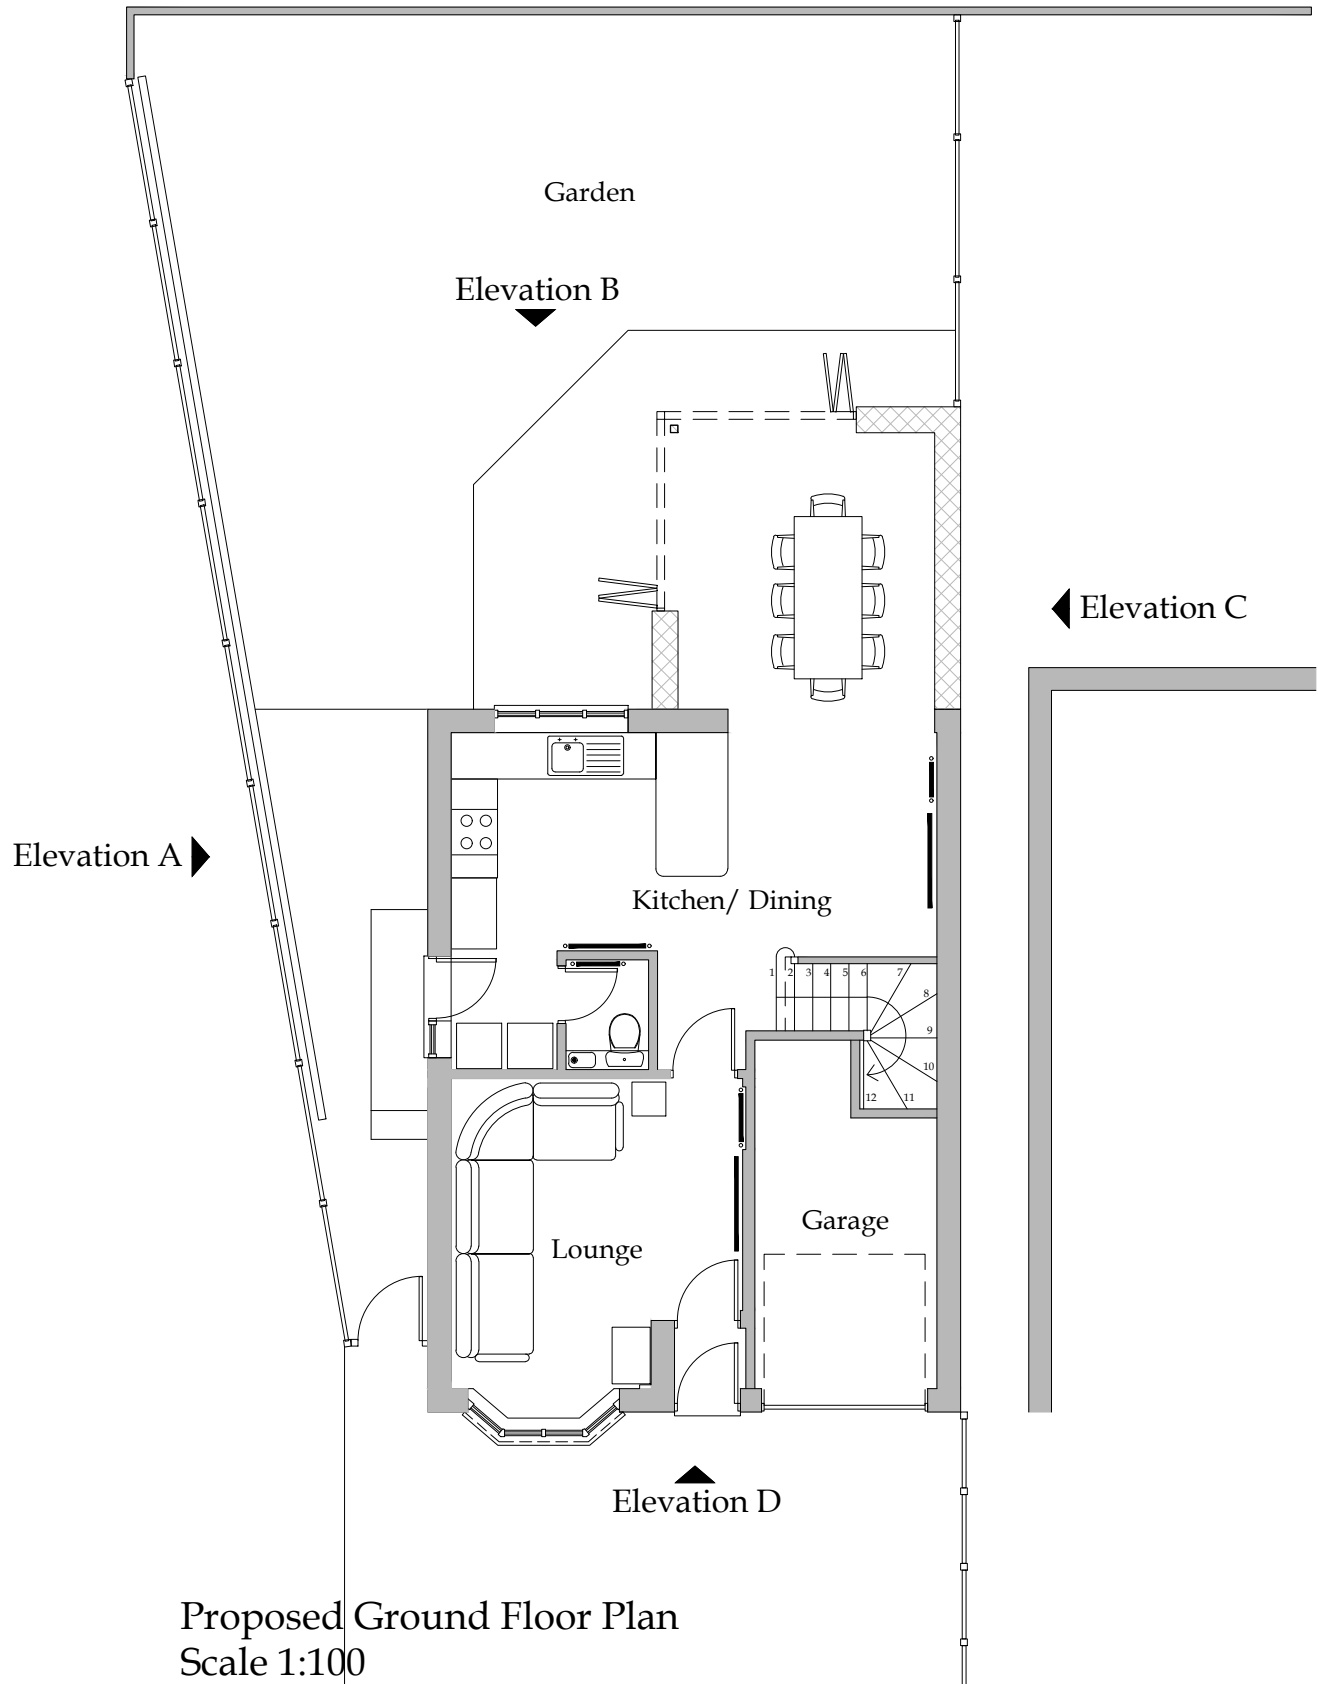


NOTES :
DO NOT SCALE: ALL DIMENSIONS TO BE CHECKED ON SITE AND
VERIFIED PRIOR TO COMMENCING WORKS/MANUFACTURE.
ANY DISCREPANCIES TO BE REPORTED TO CPL DESIGN
THIS DRAWING IS PROTECTED BY COPYRIGHT.
NOT TO BE REPRODUCED IN ANY FORM OR BY ANY MEANS FOR
ANY PURPOSE WITHOUT THE WRITTEN PERMISSION OF CPL DESIGN

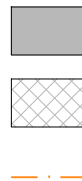

C	04.07.2025	Dormer window repositioned
B	27.06.2025	Ground floor extension reduced/ dormer window added
A	11.06.2024	Original Issue
Rev	Date	Notes
Revisions		

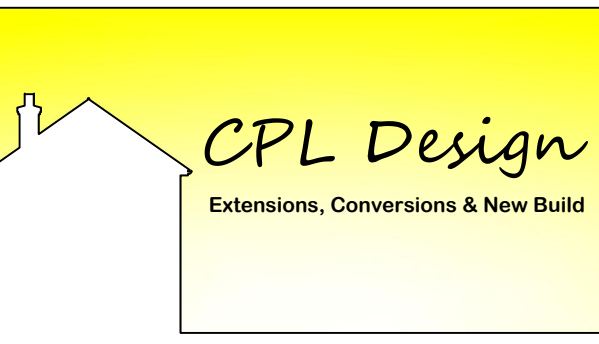

Client:	Mrs. V Light		
Project:	15 Tamarisk Road Hedge End Southampton SO30 4TN		
Drawing:	Proposed Plans & Elevations		
Scale @ A1:	1:100		
Date created:	2024		
Drawing Number:			
15TAM	0003		C
PLANNING			