




North-East elevation proposed




North-West elevation proposed

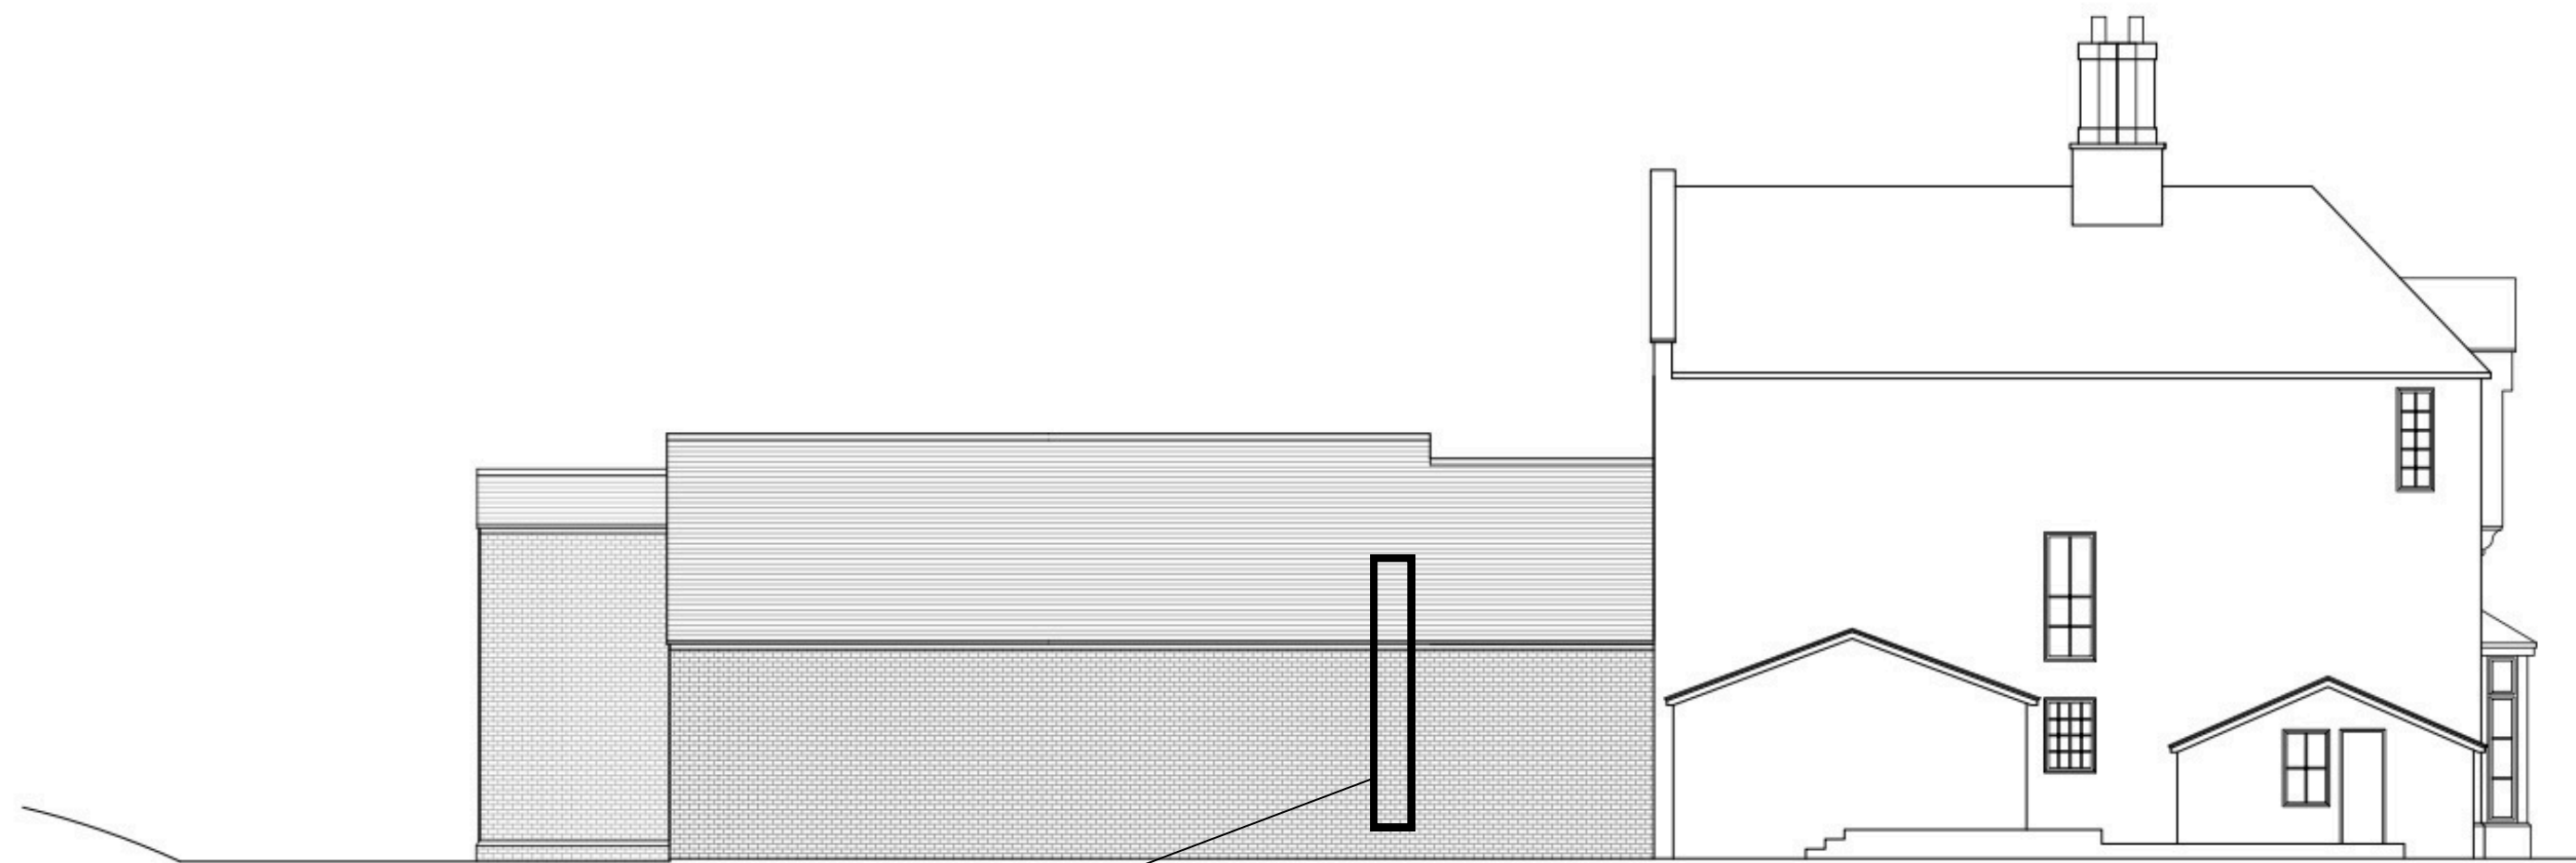

West elevation proposed

Proposed external flue in marine
grade stainless steel

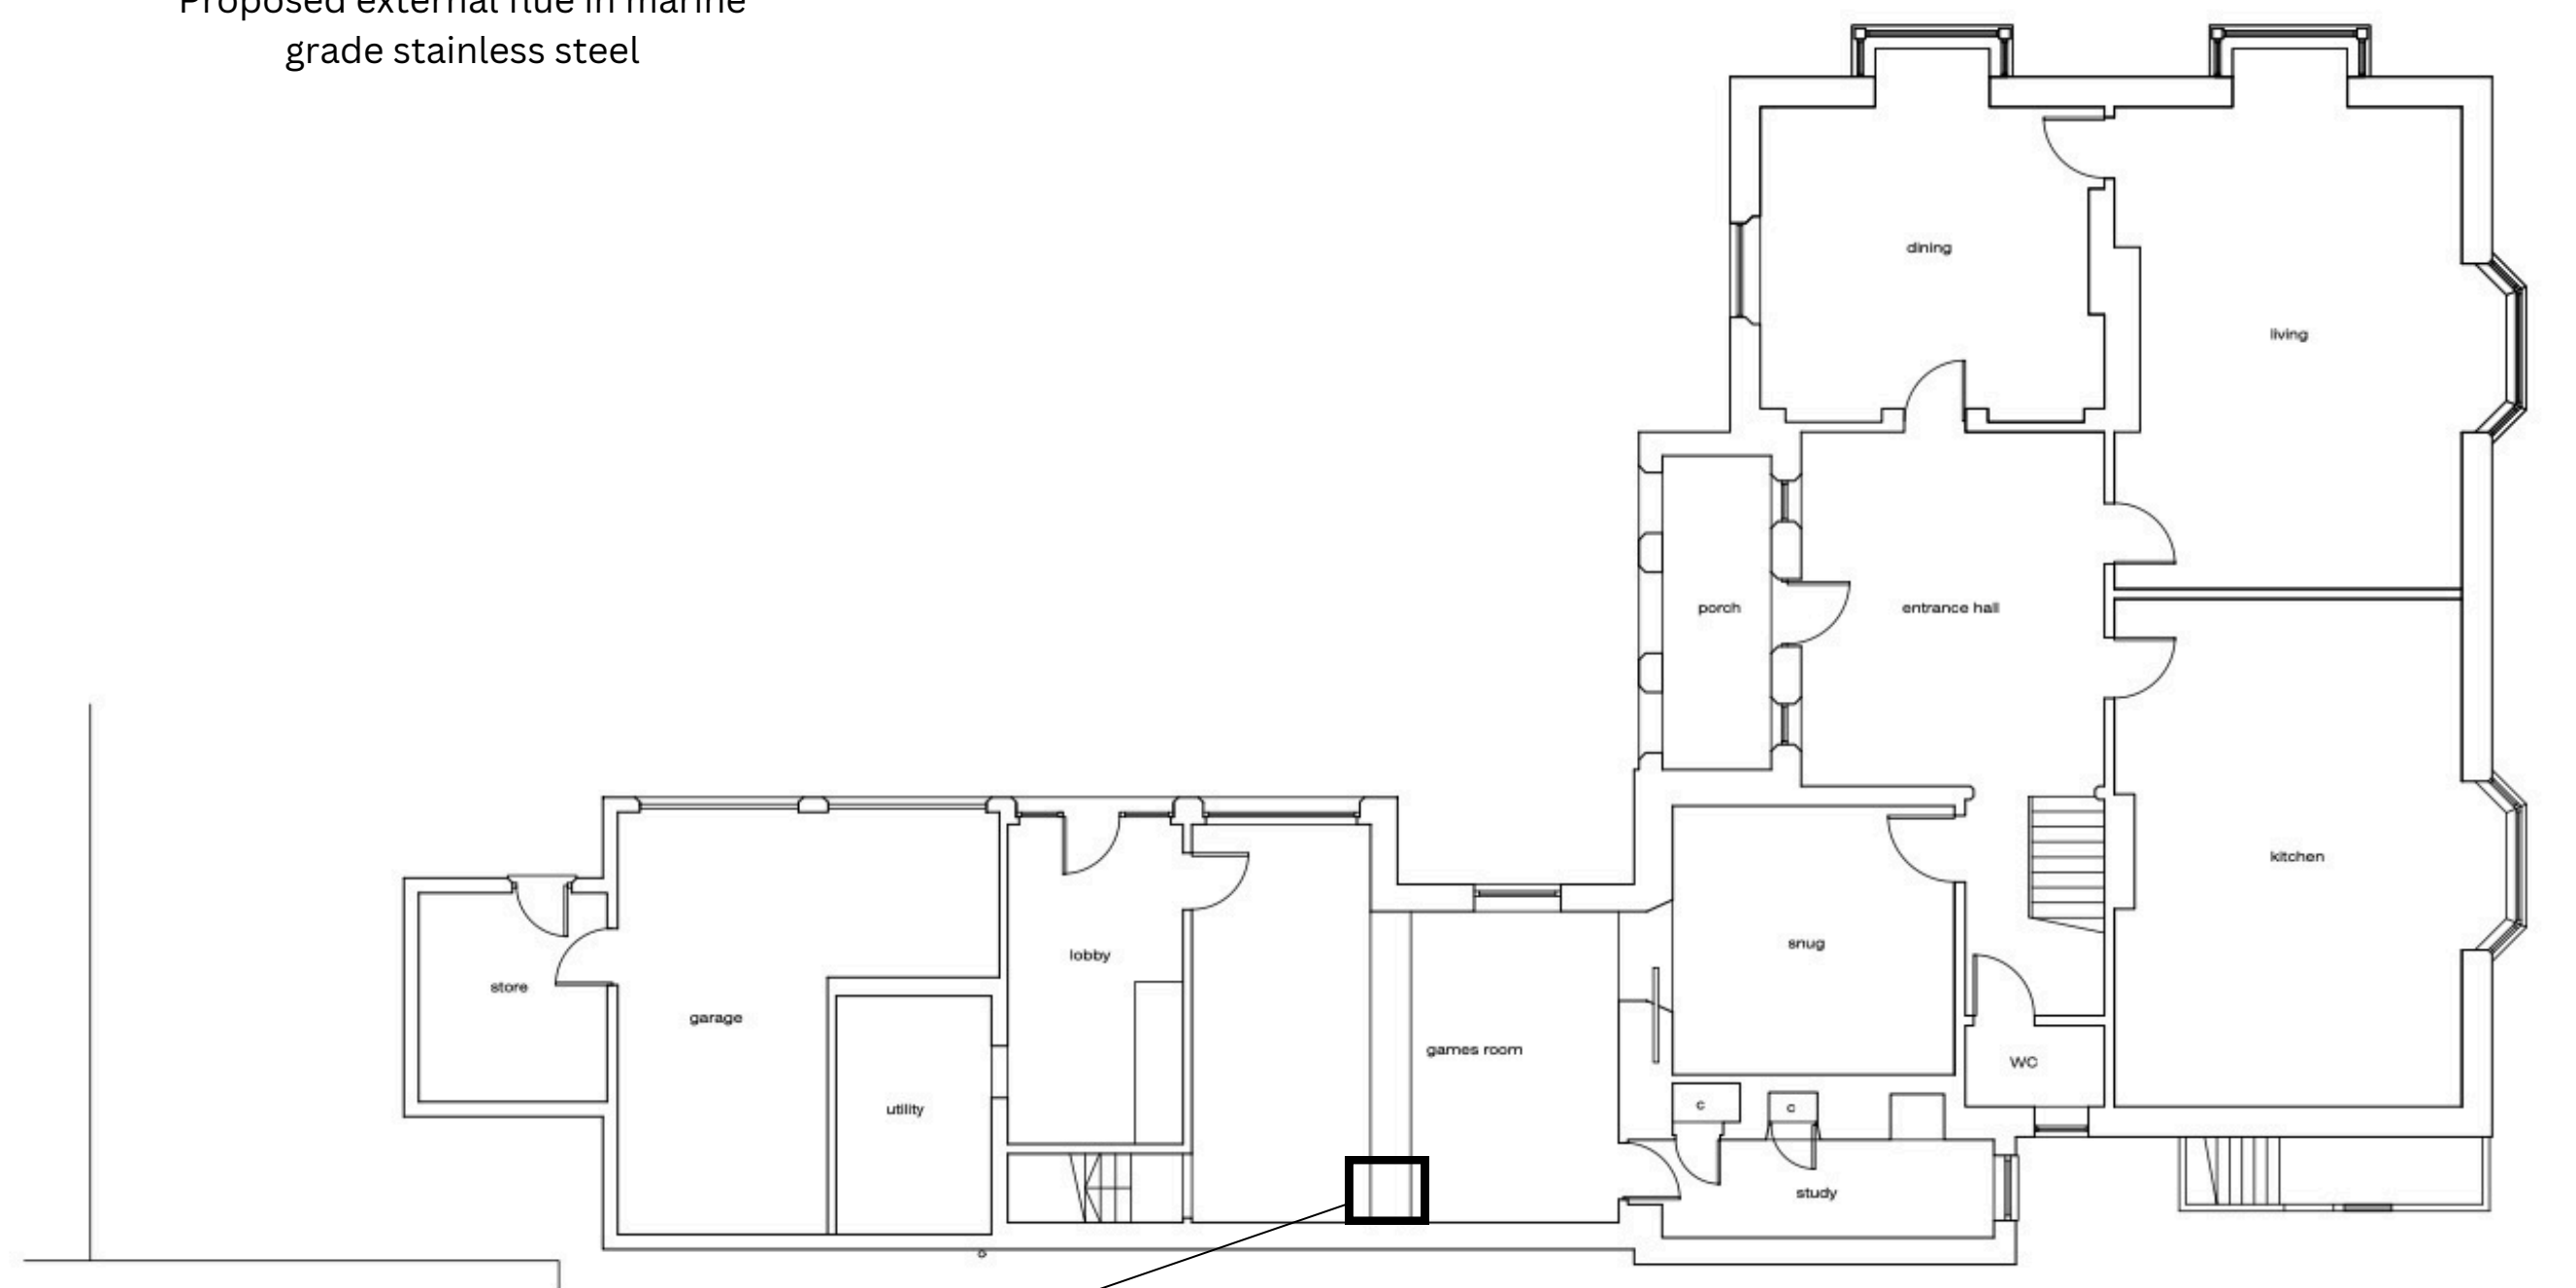

Ground Floor Plan - proposed

Internal Chesney Shoreditch 8
MK3 log burner



-	Issued for listed building consent	NJ	04/07/25
Rev.		By	Date

Project
Hoe Moor House, Dodwell Lane,
Bursledon, SO31 1AB
Client
Mr and Mrs N Wilson

Title
Plan & Elevations - As proposed