


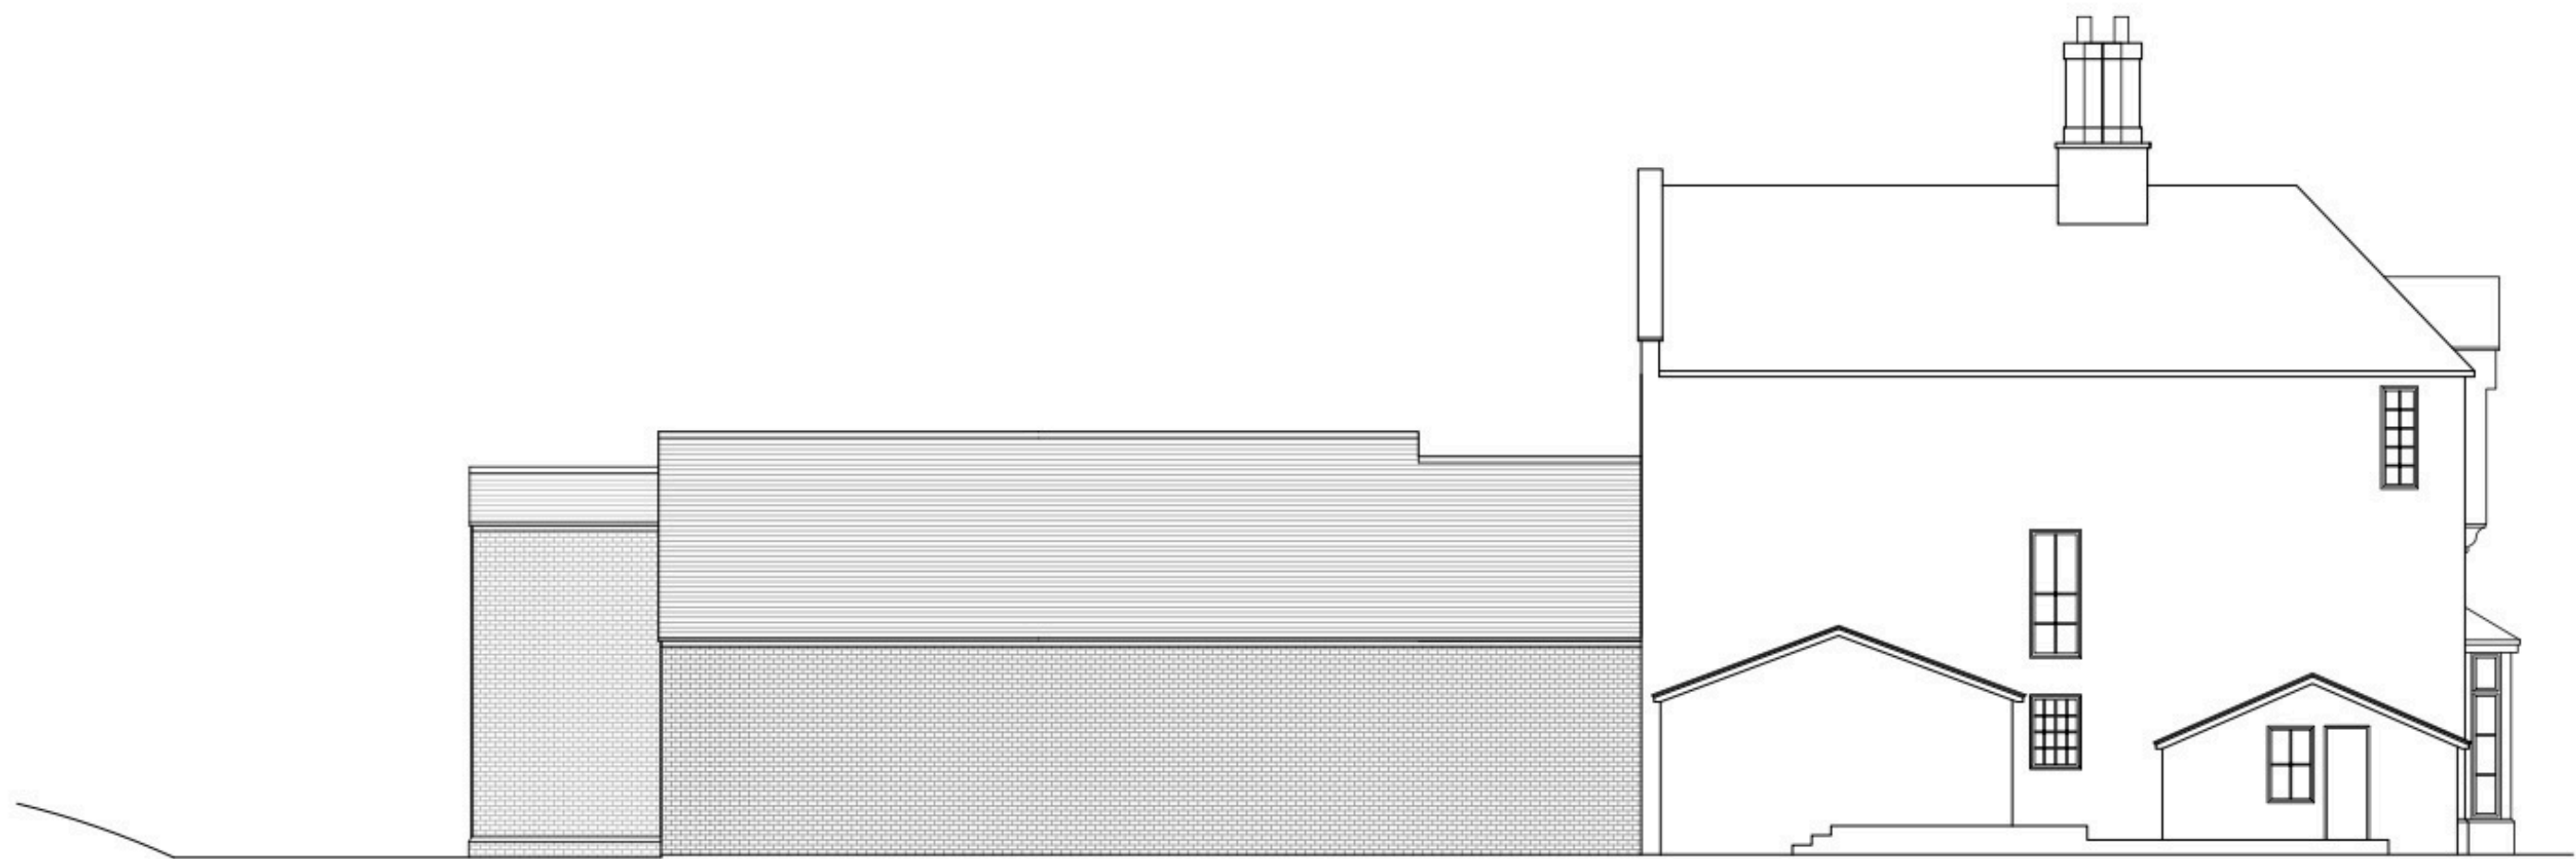


North-East Elevation - As Existing



North-West Elevation - As Existing



West elevation as existing

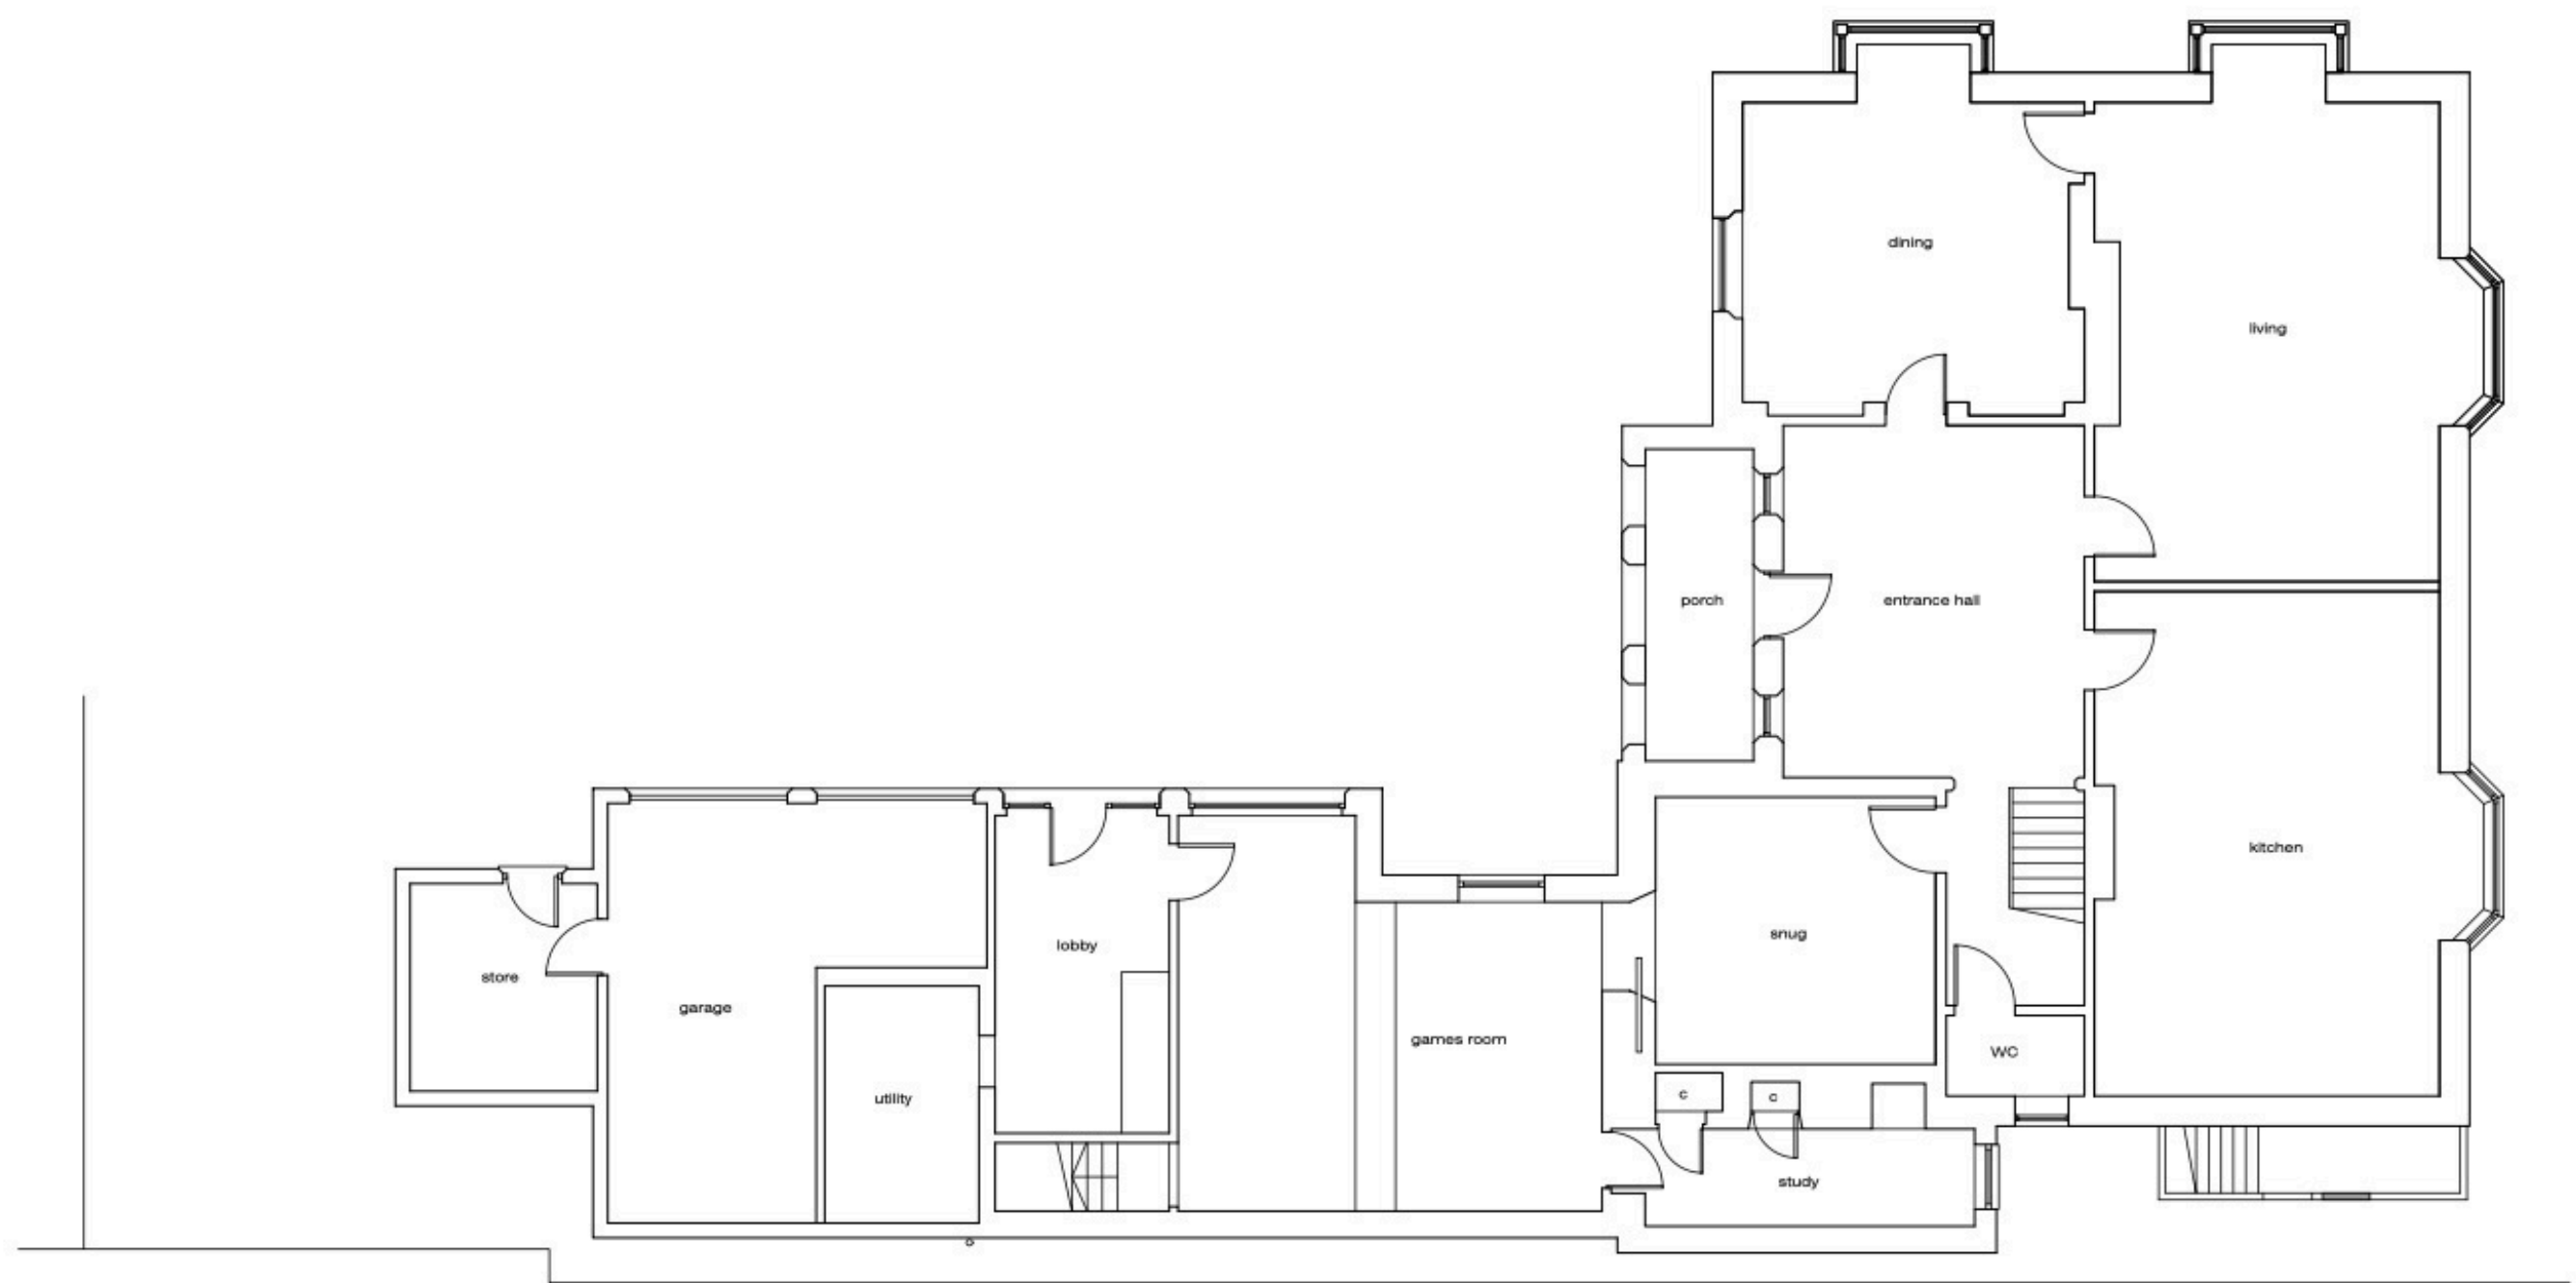

Ground Floor Plan - As Existing

-	Issued for listed building consent	NJ	04/07/25
Rev.		By	Date

Project
Hoe Moor House, Dodwell Lane,
Bursledon, SO31 1AB
Client
Mr and Mrs N Wilson

Title
Plan & Elevations - As proposed