


© Copyright Pegasus Planning Group Ltd. © Crown copyright. All rights reserved. Ordnance Survey Copyright Licence number 1000420983. Promap Licence number 100020448. Standard OS licence rights, one year from purchase. Drawings prepared for planning. Any queries to be reported to Pegasus for clarification.

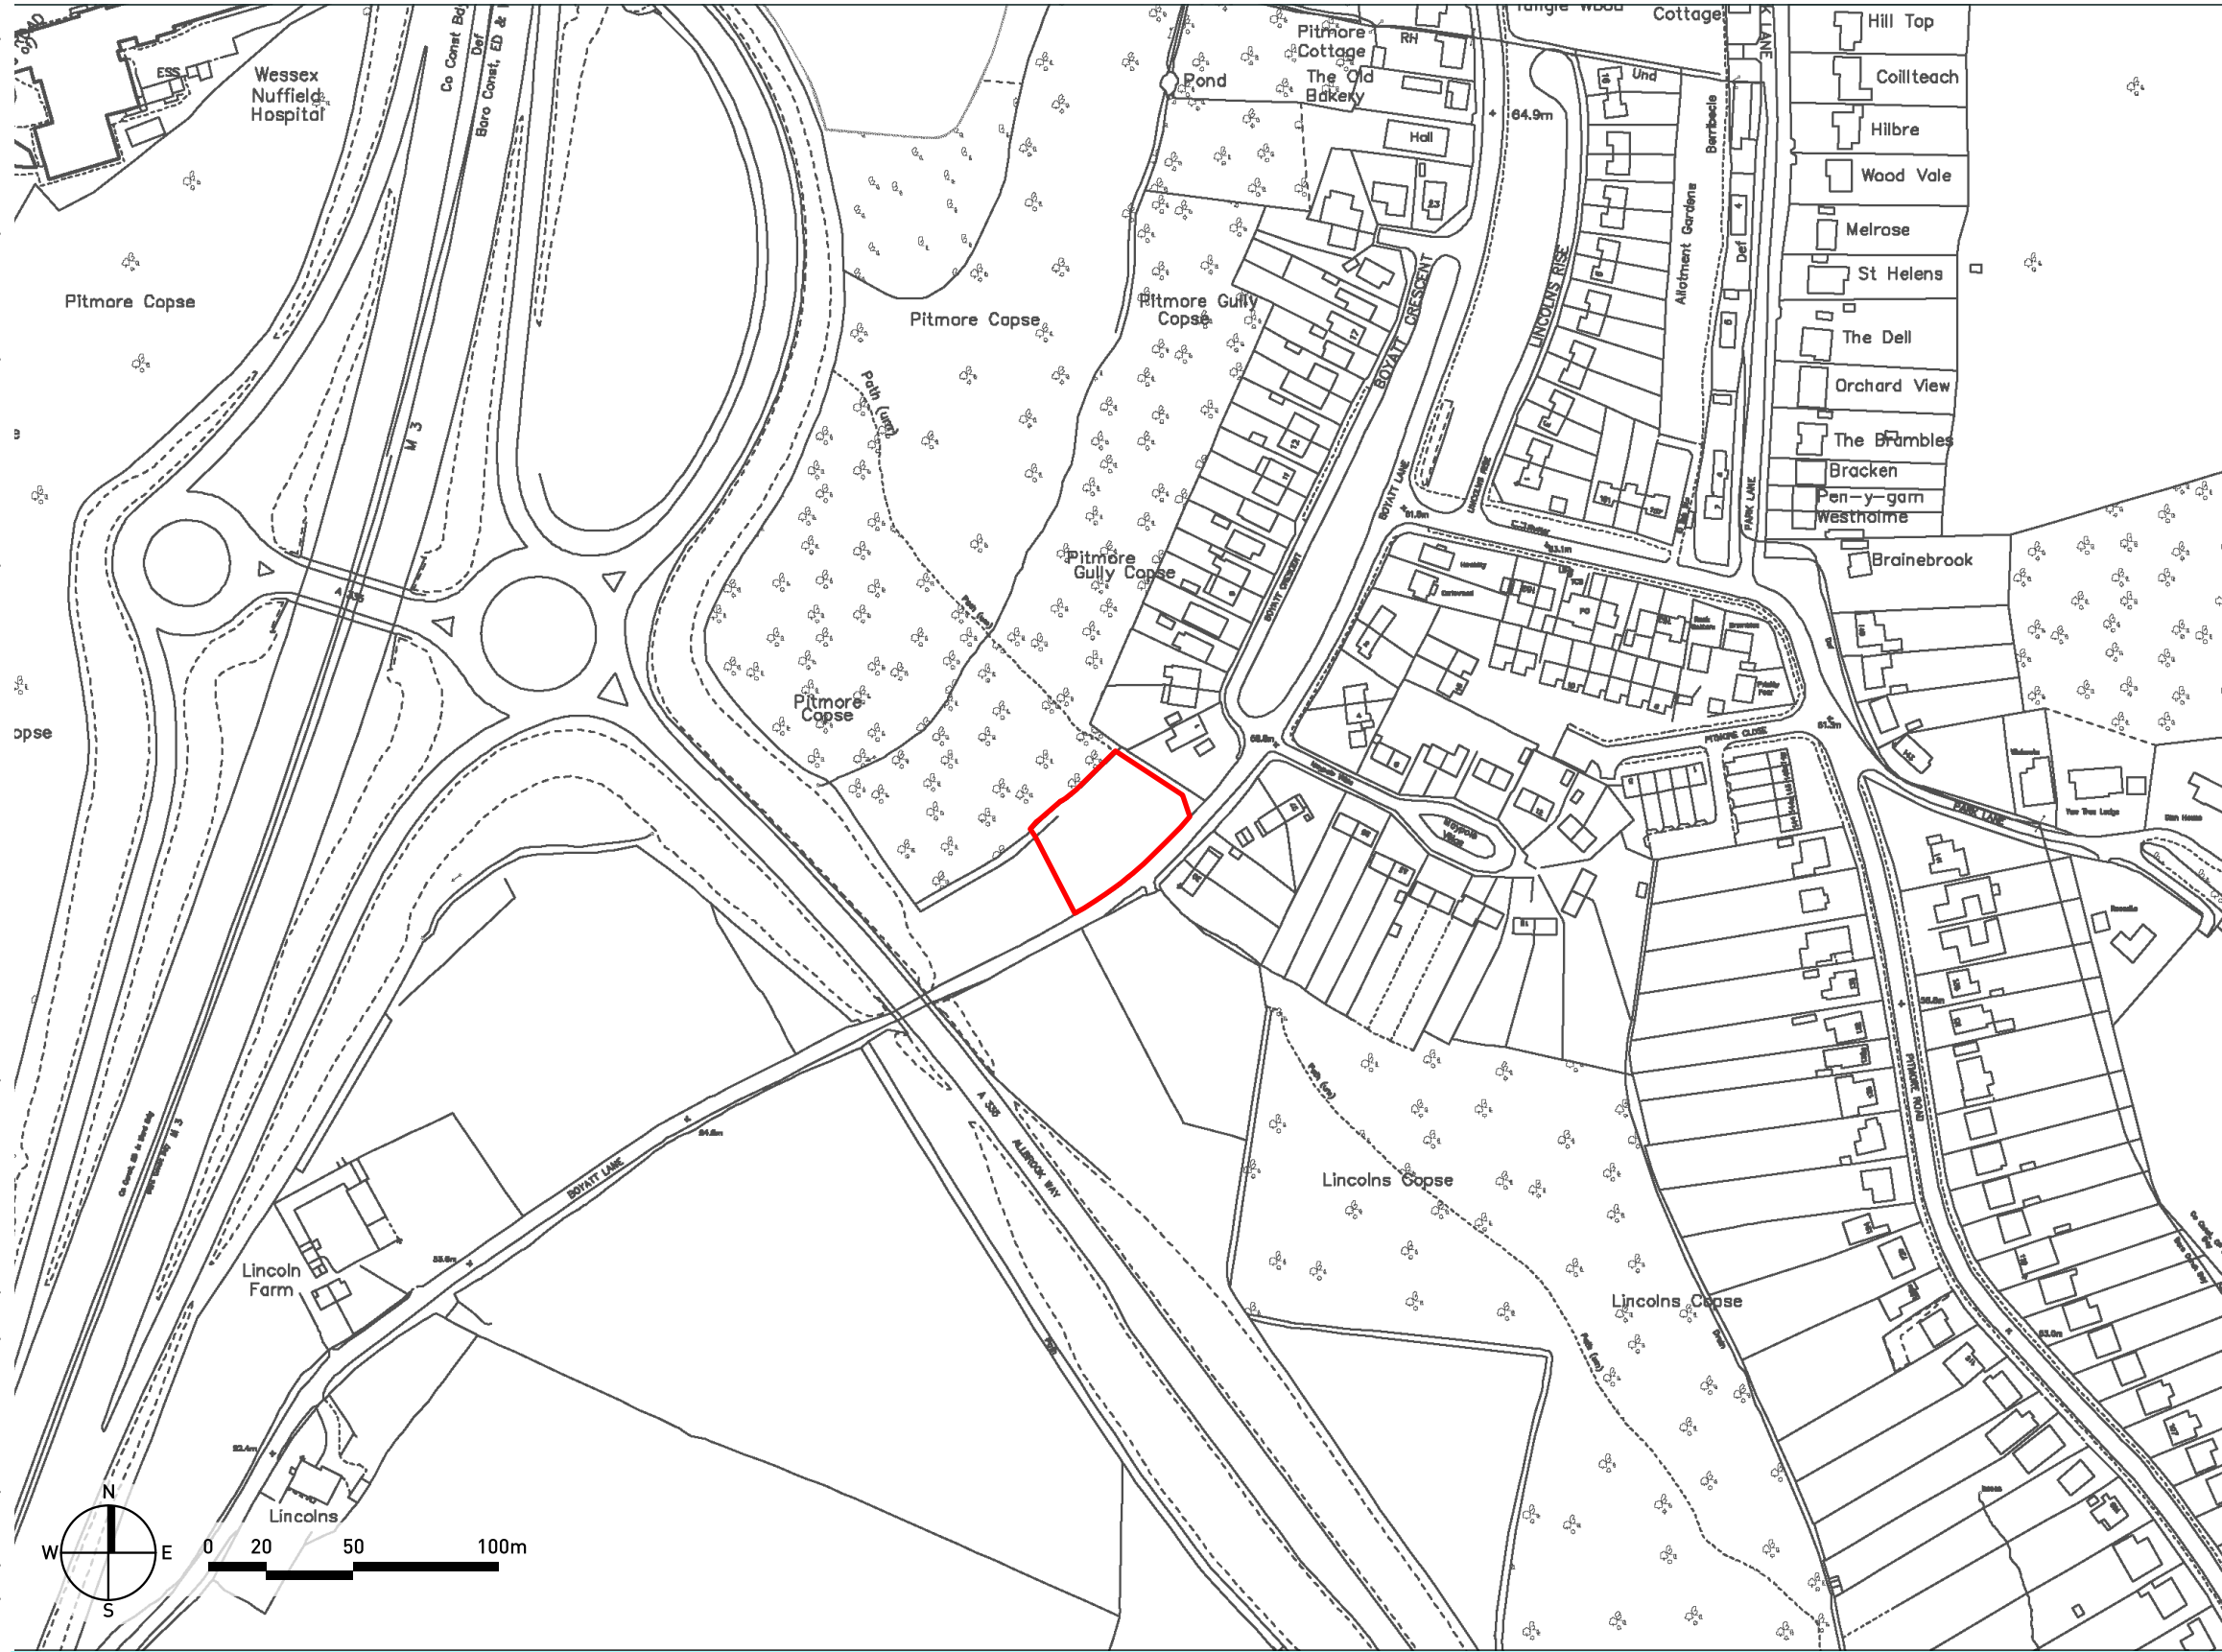

KEY

SITE LOCATION

ELCOCKS PADDOCK, BOYATT LANE - INDICATIVE SITE LAYOUT

| T 01454 625945 | F 01454 618074 | www.pegasuspg.co.uk | Team: EF/MK | Date: 04/07/2025 | Scale: 1:2500 @ A3 | dwg: BRS.5528_02 | Client: CRANBURY ESTATES LTD |