
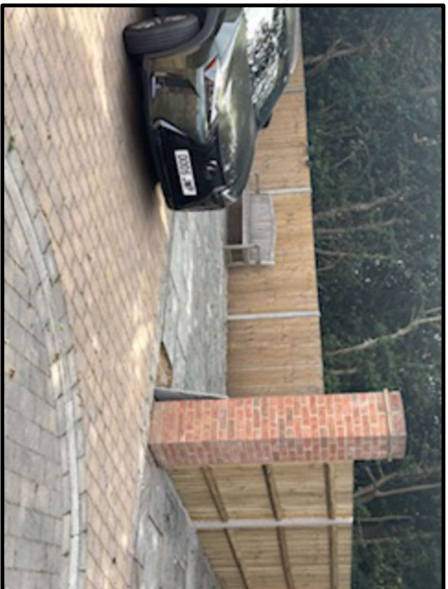
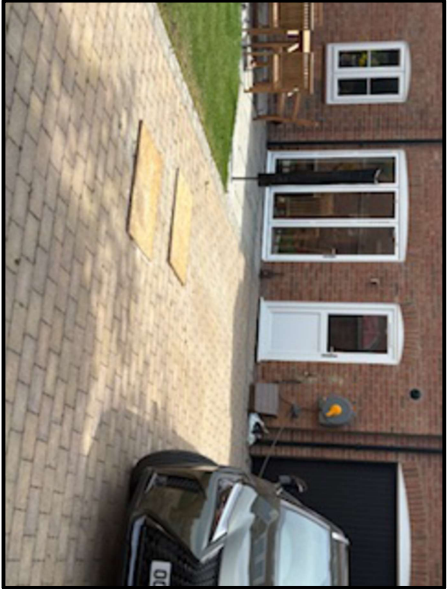
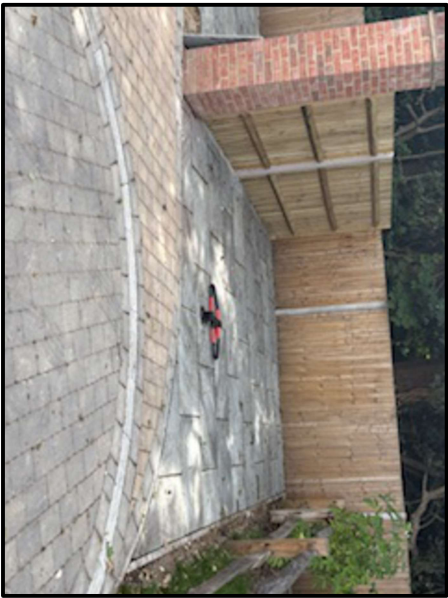
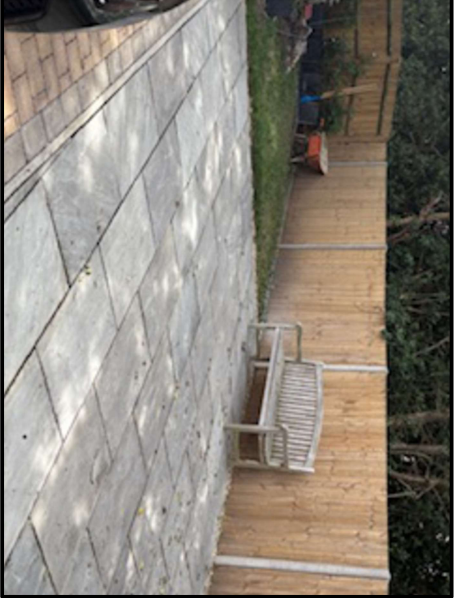


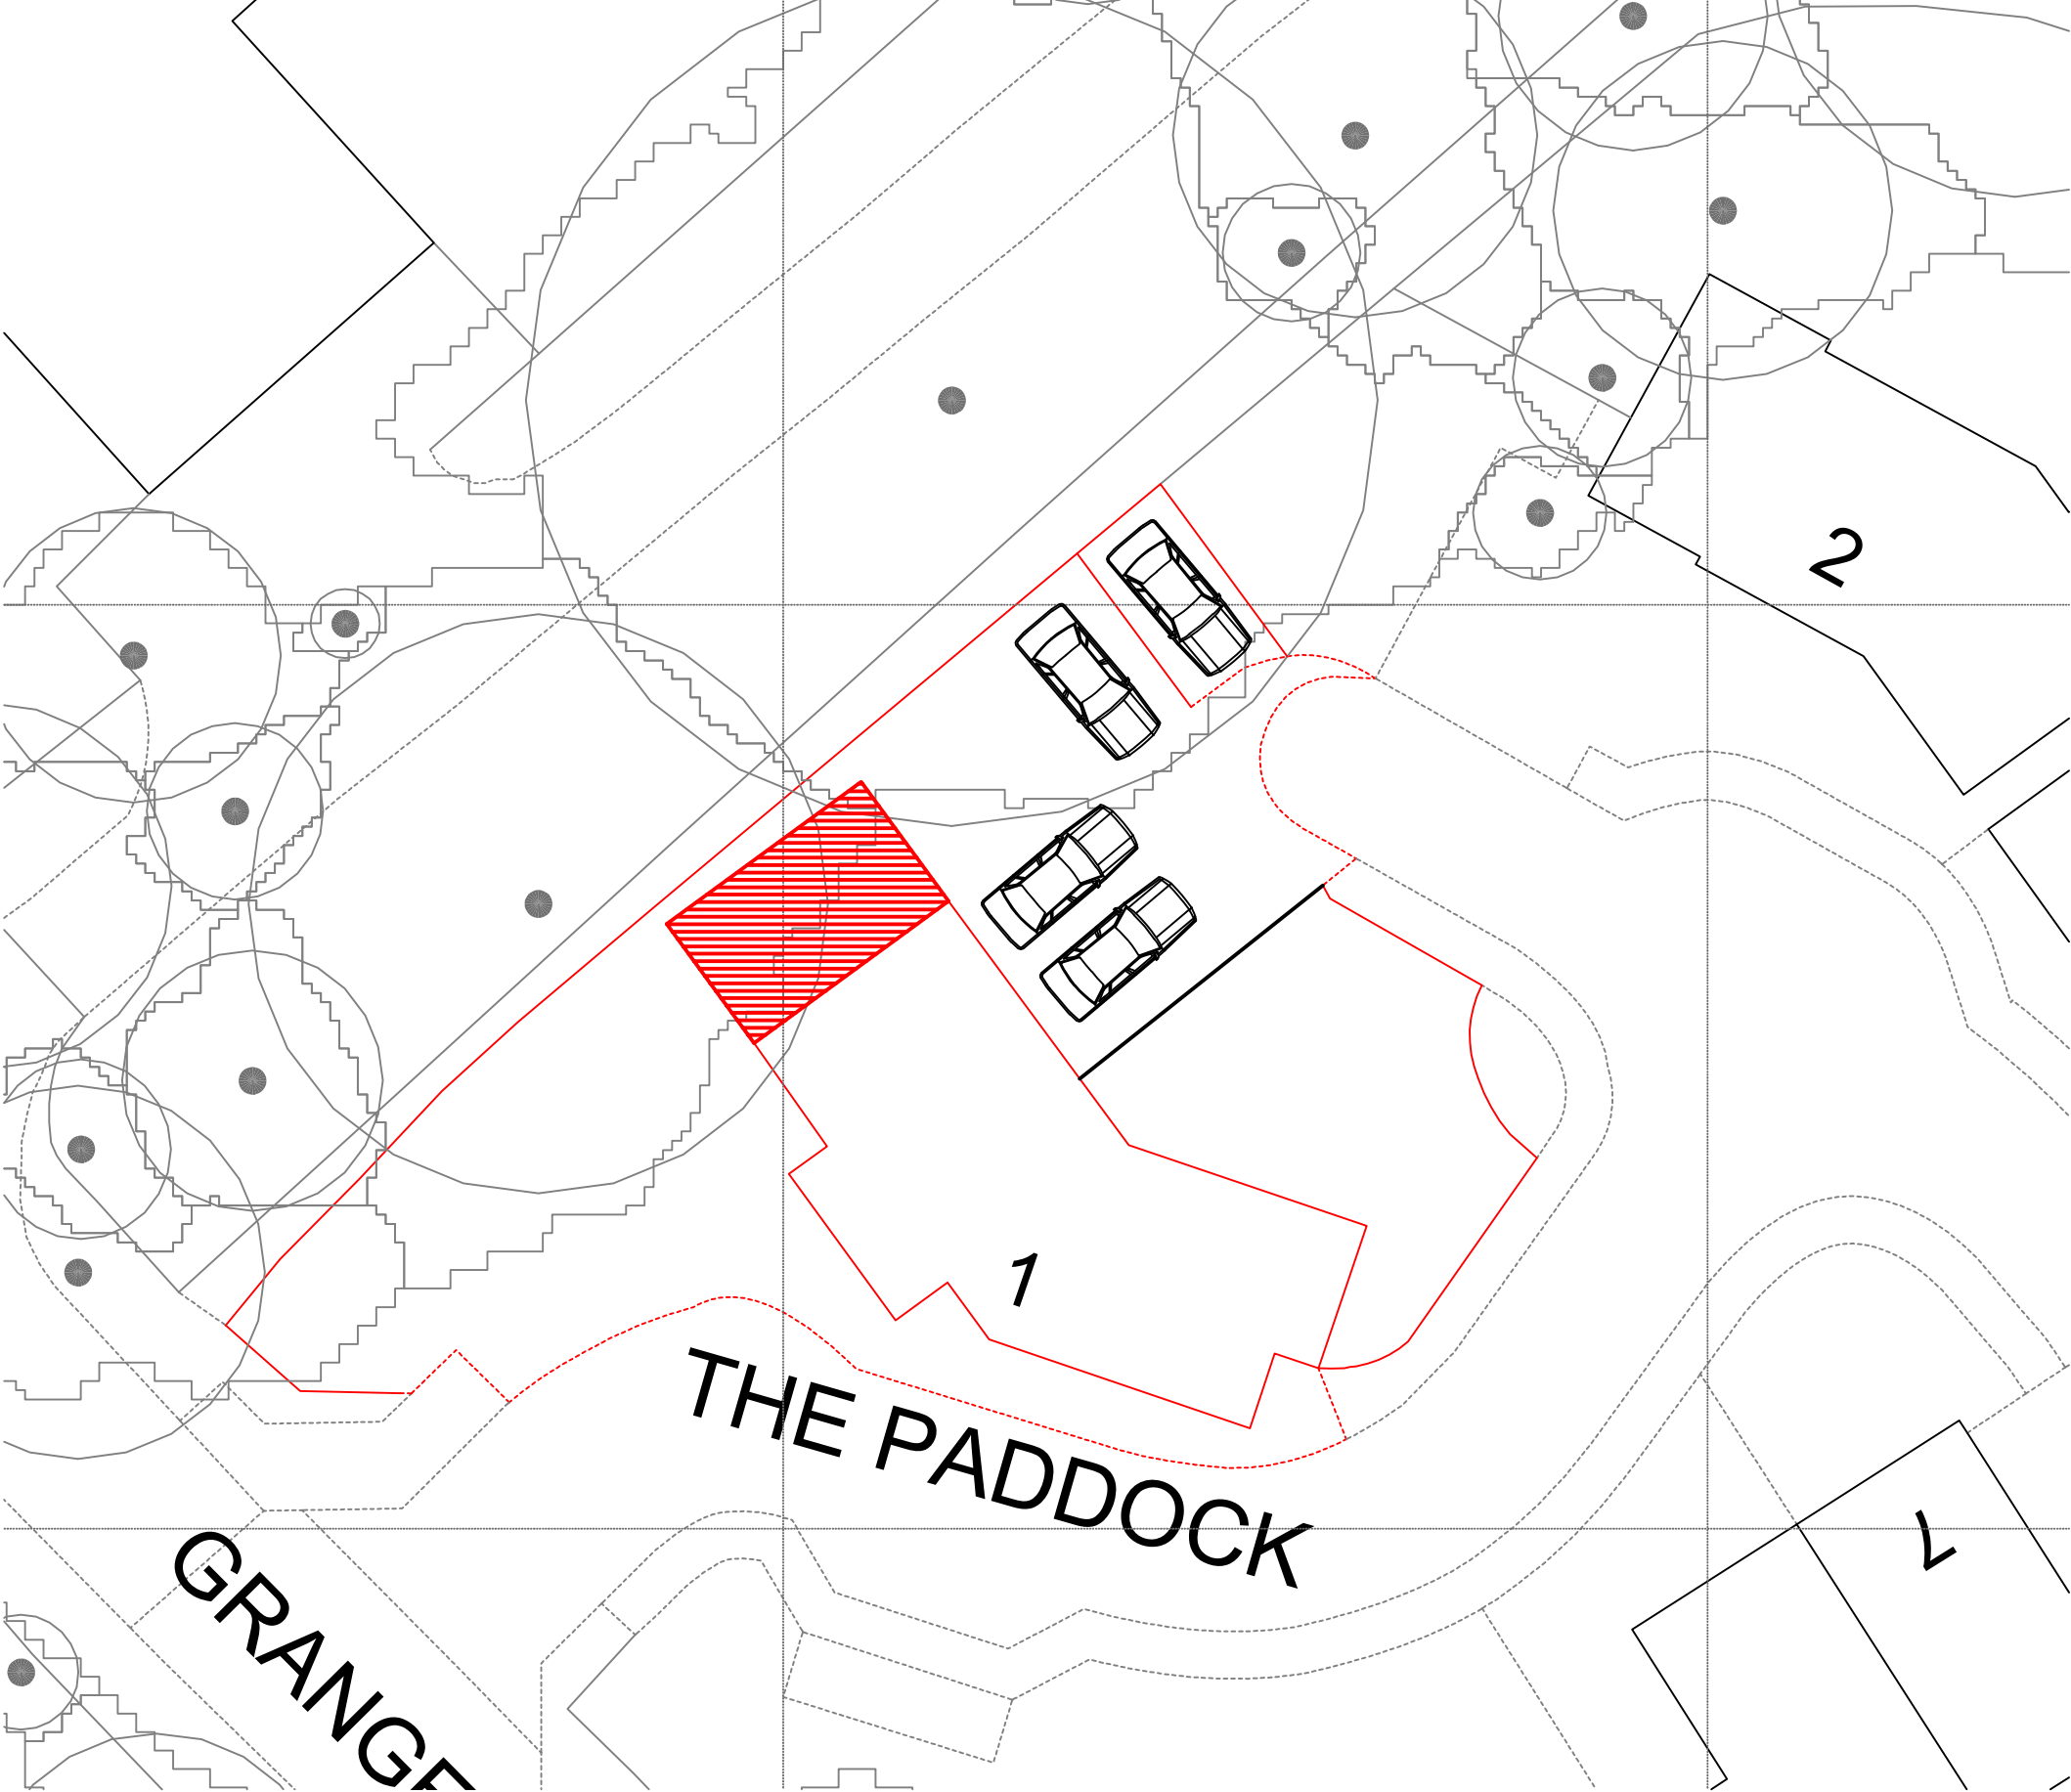

Minimum of three car parking spaces on driveway.
Further parking available on adjoining land in the ownership of the property.

JMD BUILDING CONSULTANCY	New Lodge Lower Wood Street Ryde PO33 2DR Tel: 07928 598931		
---------------------------------------	--	--	--

Project Title: 1 The Paddock, Netley Abbey			
Drawing Title: Car Parking Plan			
Client	John Paffett		
Dwg No:	JM250048_007	Scale	1:200 @ A3 1:1250 @ A3
Drawn	JMD	Date	June 2025
All dimensions are in millimeters and are to be checked on site. Contact JMD Building Consultancy with any queries and to report any discrepancies.			