



nd Court
to 27


El Sub Sta

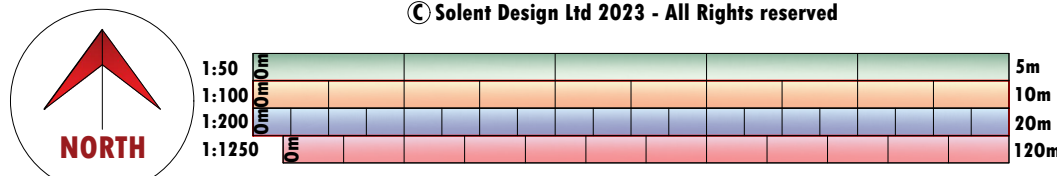


A-E Accoustic fencing
F-L Accoustic Fence

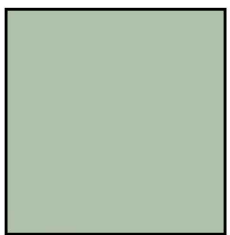

Laid to Lawn

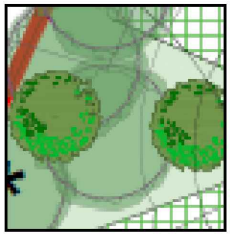

New Planting

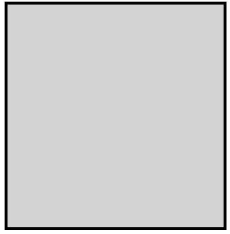

New Access Path (tarmac)



Bollard Lighting 3m spacing along length of
access-way from Hamble Lane and Access paths
to bungalows and car park.

Solent Design Ltd
5 The old Railway
Spring Garden Lane
Gosport
PO12 1FQ
tel: 02392 580745 mob: 07771 355742 e-mail: info@solentplans.com

PROJECT DESCRIPTION:
New Retirement Bungalows

DRAWING TITLE:
Site & Location Plan

ADDRESS:
56-64 Hamble Lane Mr Harding
Hamble
SO31 4JP
FIRST DRAWN:
May 2020

DRAWING No: SD-2011-101
REVISION: J
SCALE: 1:200
1:1250

drawing status: Preliminary Not for Issue

