


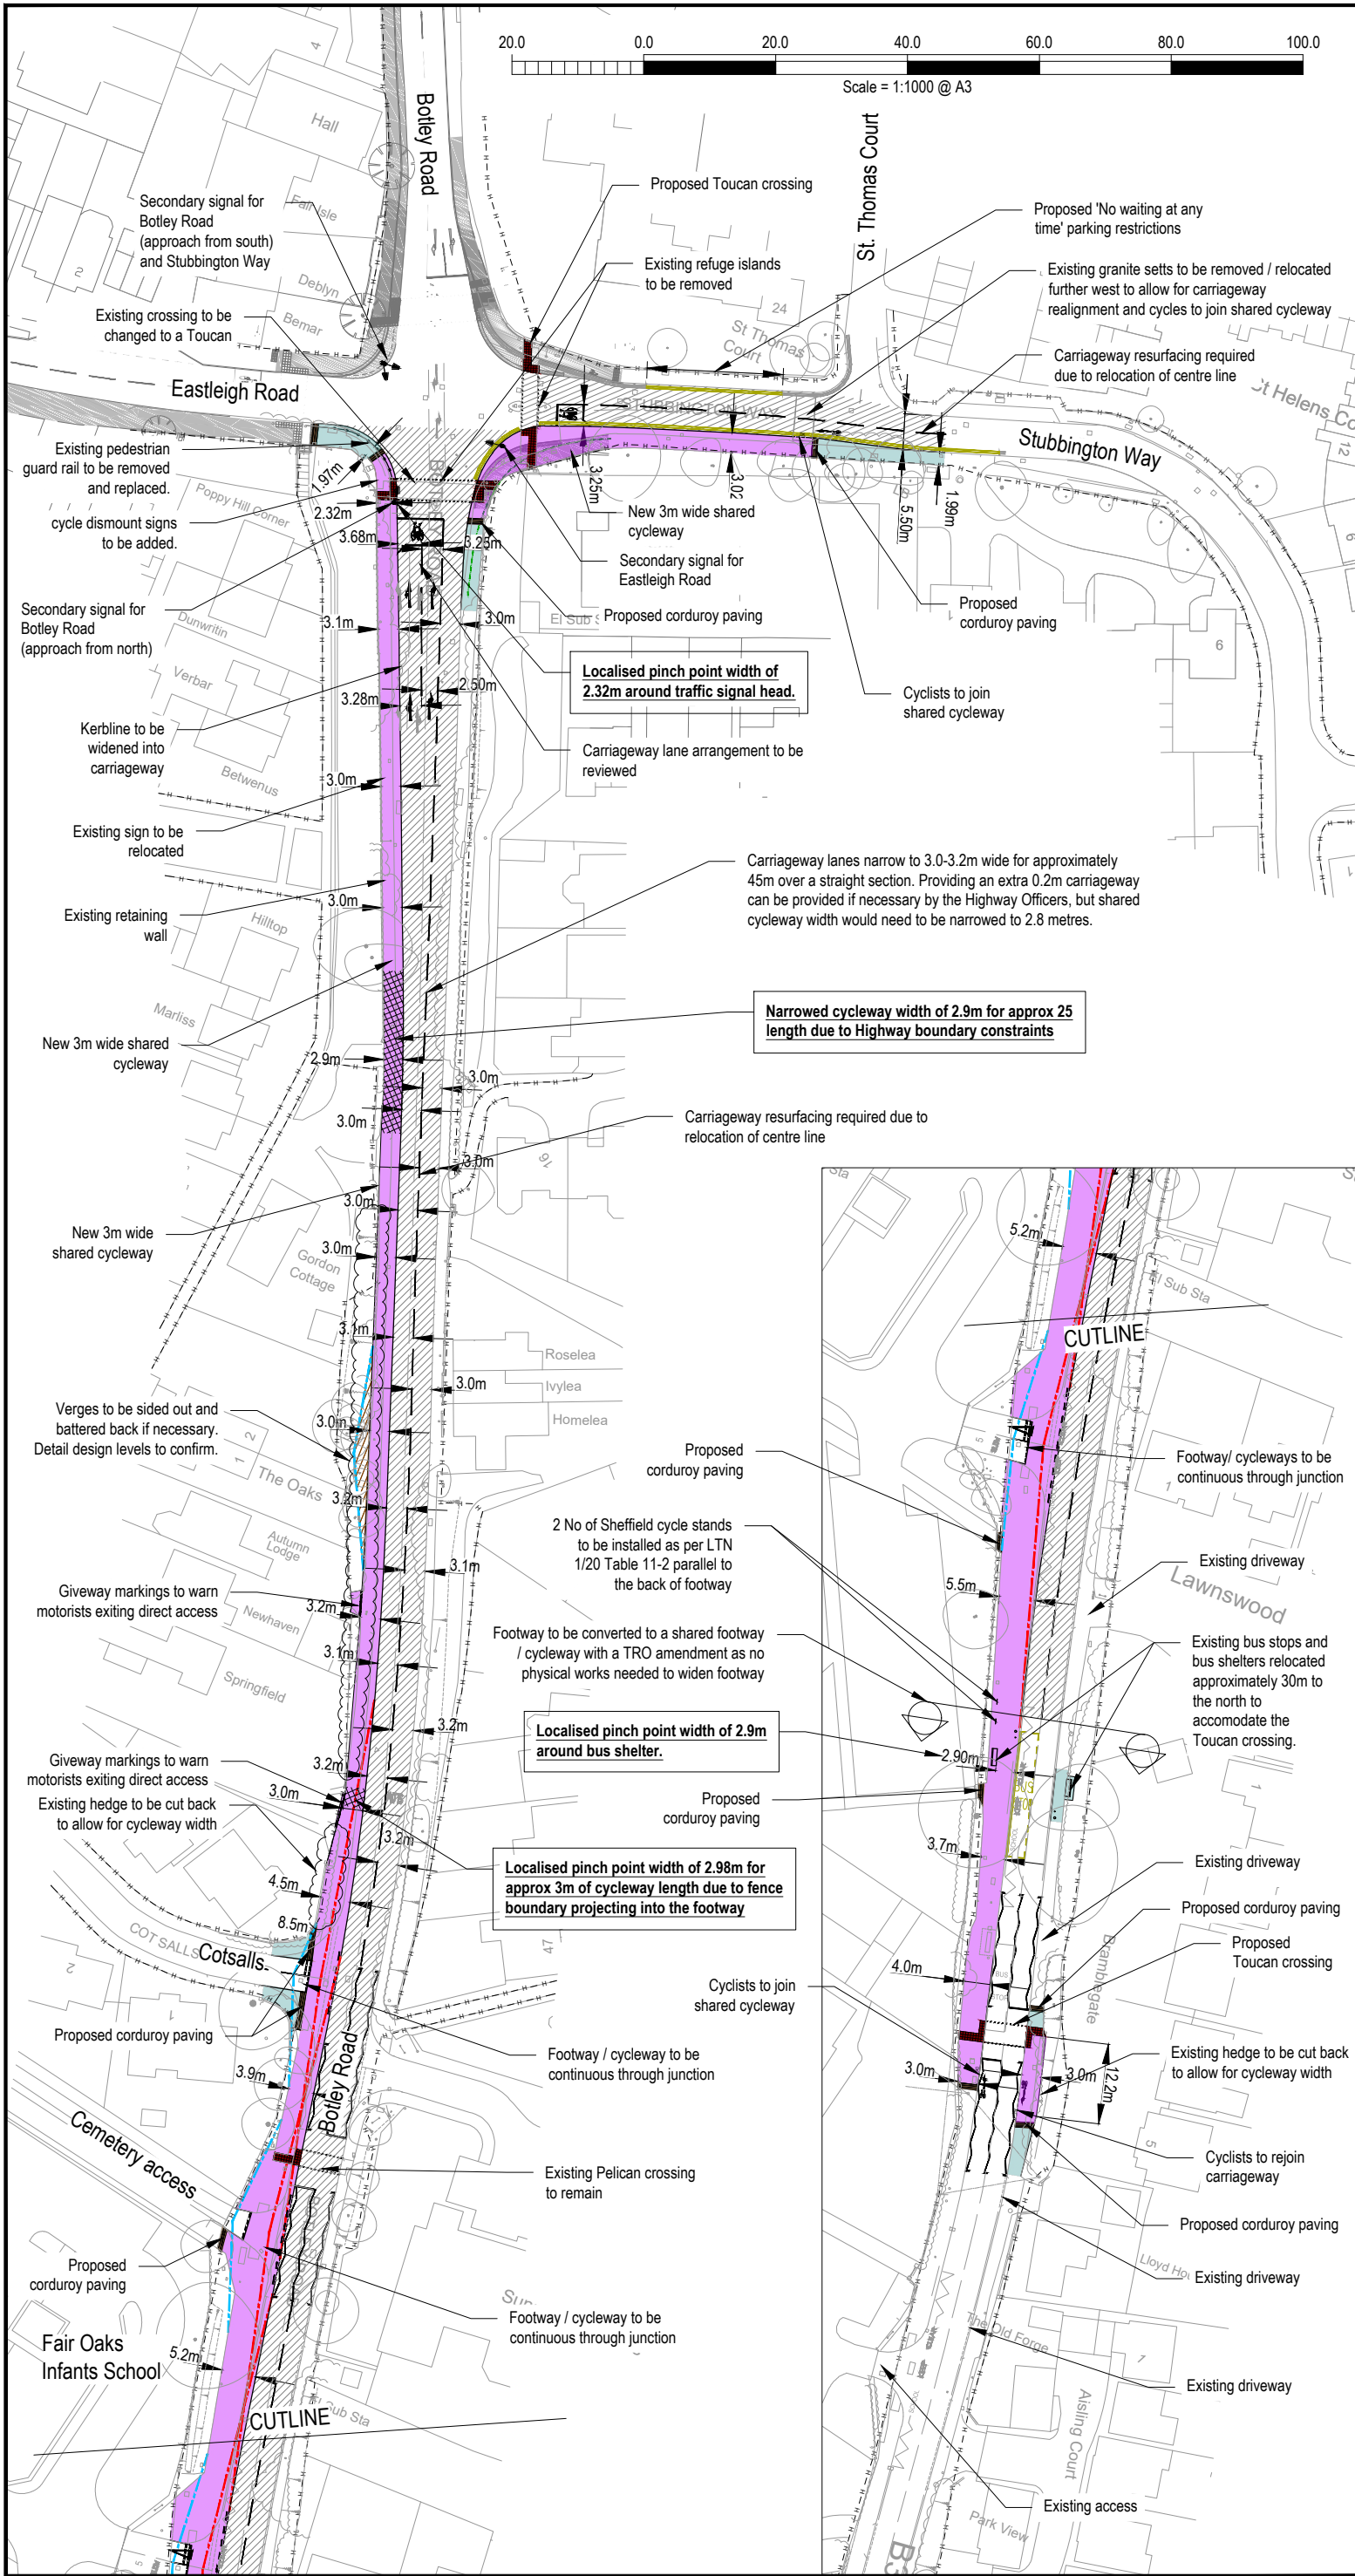

KEY

- Proposed shared use footway
- Proposed carriageway resurfacing - Detailed design levels to confirm extents
- Proposed footway resurfacing
- Shared footway/cycleway < 3m
- Highway boundary interpreted from Hampshire County council records
- 2.4m x 43m junction visibility splay
- 2.4m x 17m cyclist visibility splay as per LTN 1/20 Table 5-5 unless stated otherwise
- 11m (M/S 10mph) forward visibility splay

NOTES

- Do not scale from this drawing.
- The highway boundary is to be verified by the highway authority throughout the scheme extents of the proposed works.

Reproduced from Ordnance Survey digital data with permission of the Controller of His Majesty's Stationery Office, Crown copyright (License number 100022432).

Existing Junction Intervisibility

Arm	Compliant with CD 123
Botley Rd (S) / Eastleigh Rd	No
Eastleigh Rd / Botley Rd (N)	No
Botley Rd (N) / Stubbington Way	No
Stubbington Way / Botley Rd (S)	No

Hampshire Junction Intervisibility

Botley Rd (S) / Eastleigh Rd	No
Eastleigh Rd / Botley Rd (N)	No
Botley Rd (N) / Stubbington Way	No
Stubbington Way / Botley Rd (S)	No

Bloor Homes Junction Intervisibility

Botley Rd (S) / Eastleigh Rd	No
Eastleigh Rd / Botley Rd (N)	No
Botley Rd (N) / Stubbington Way	No
Stubbington Way / Botley Rd (S)	No

K	Updated in accordance with HCC comments	13.06.25	AH	AJ
J	Updated in accordance with HCC comments	11.06.25	AH	AJ
I	Updated in accordance with HCC comments	06.06.25	AH	AJ
H	Updated in accordance with HCC comments	06.05.25	AH	AJ
Rev.	Description	Date	By	Chkd



- Civil Engineering
- Structural Engineering
- Transport Planning
- Highways Engineering
- Building Surveying
- Geomatics

Client : Bloor Homes Southern

Project : Land South of Mortimers Lane, Fair Oak, Eastleigh

Title : Proposed Highway and Cycle Improvements Site 2 General Arrangement

Engineer : A. Harper Date : July 2024

Director : A. Jones Scale : NTS @ A3

Status : PRELIMINARY

Drawing No. 8230679/6107

Rev K