


SHEET 4 of 4

New gable rendered to match existing upper elevations

Gable verge to be constructed so that it looks like a gable


Window resited and glazed in obscure glass

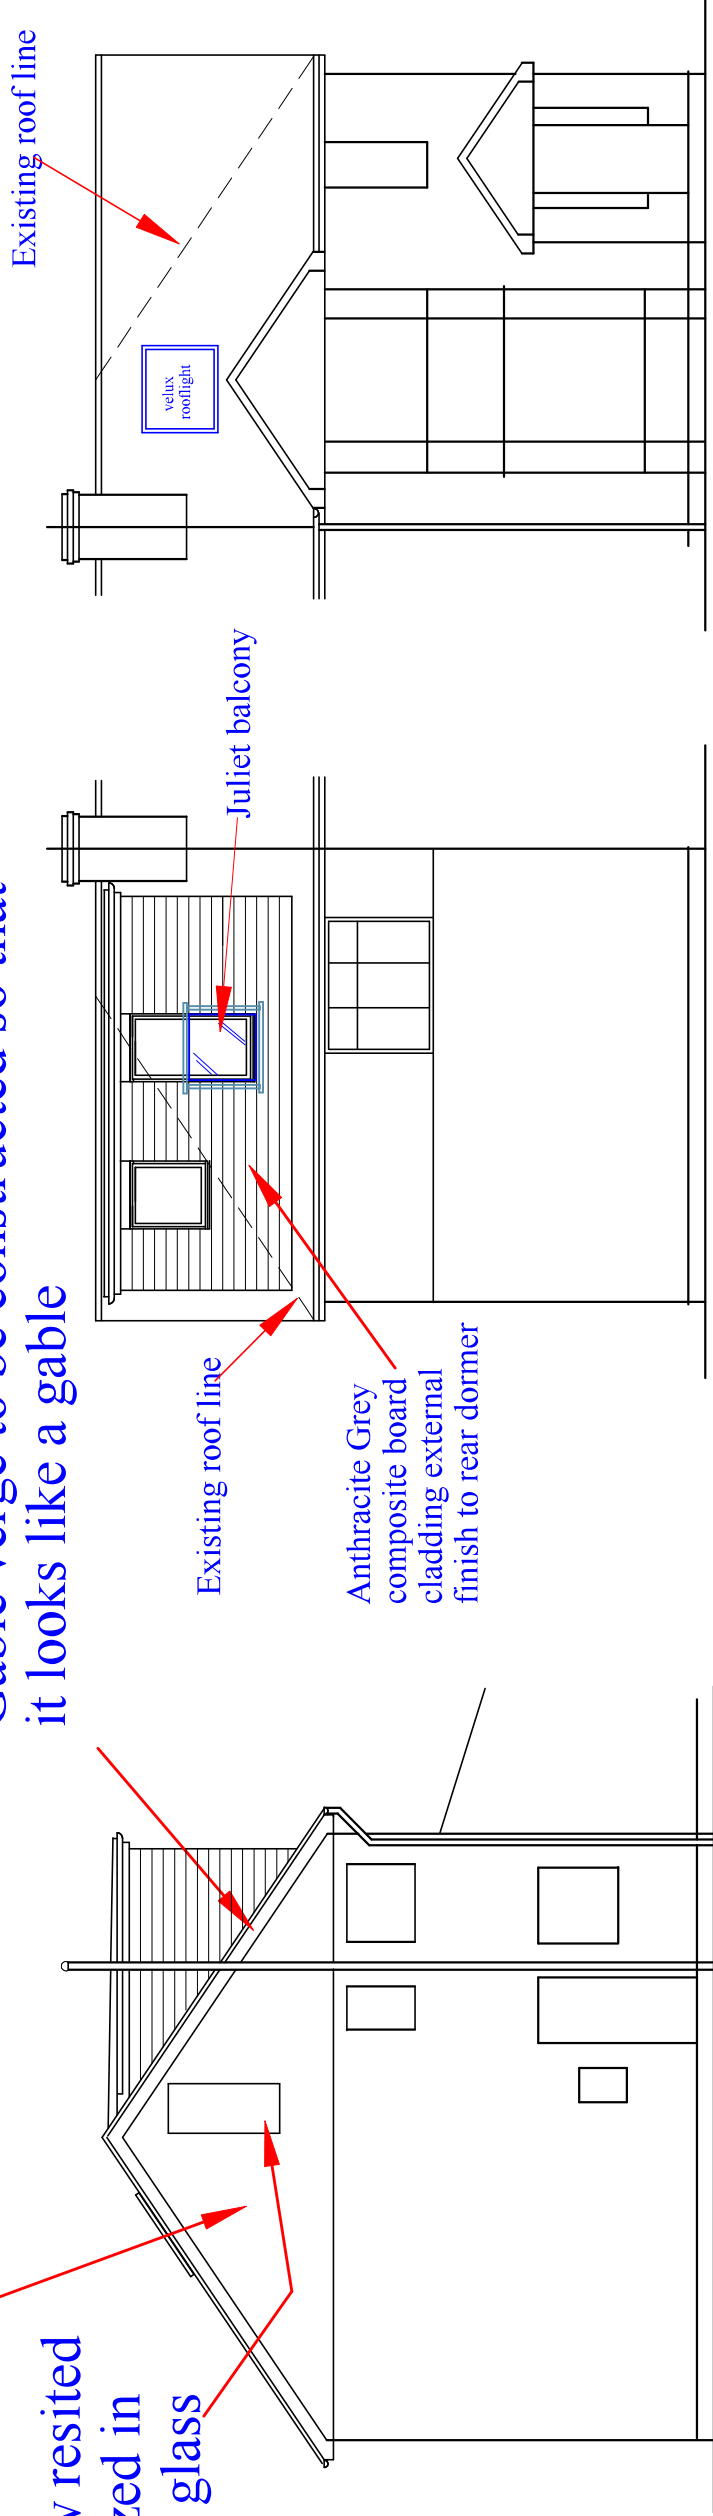


PROPOSED SIDE ELEVATION

PROPOSED REAR ELEVATION
(OMITTING CONSERVATORY)

PROPOSED FRONT ELEVATION

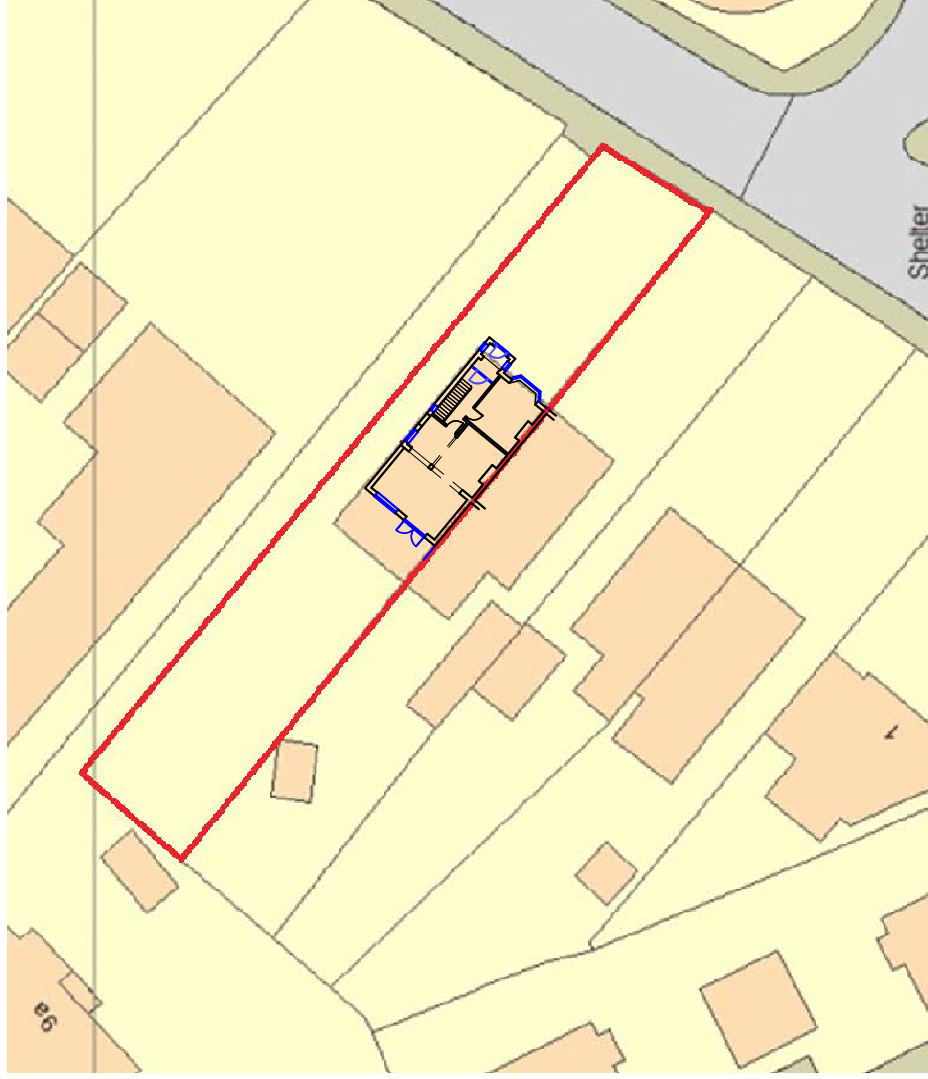

SITE/LOCATION PLAN 1 : 500

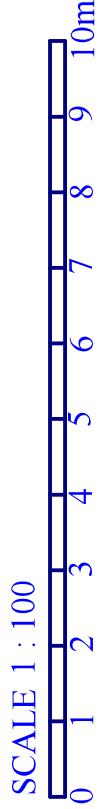

PROPOSED LOFT
CONVERSION AT
9 ST MARYS ROAD
NETLEY SO31 5AT
for Mr B Rogers

A.J.GLADMAN

43 Portchester Road
Fareham
Hampshire
PO16 8AL

Tel 01329 232796
Mob 07704 563002
email tony@plan4.me.uk