
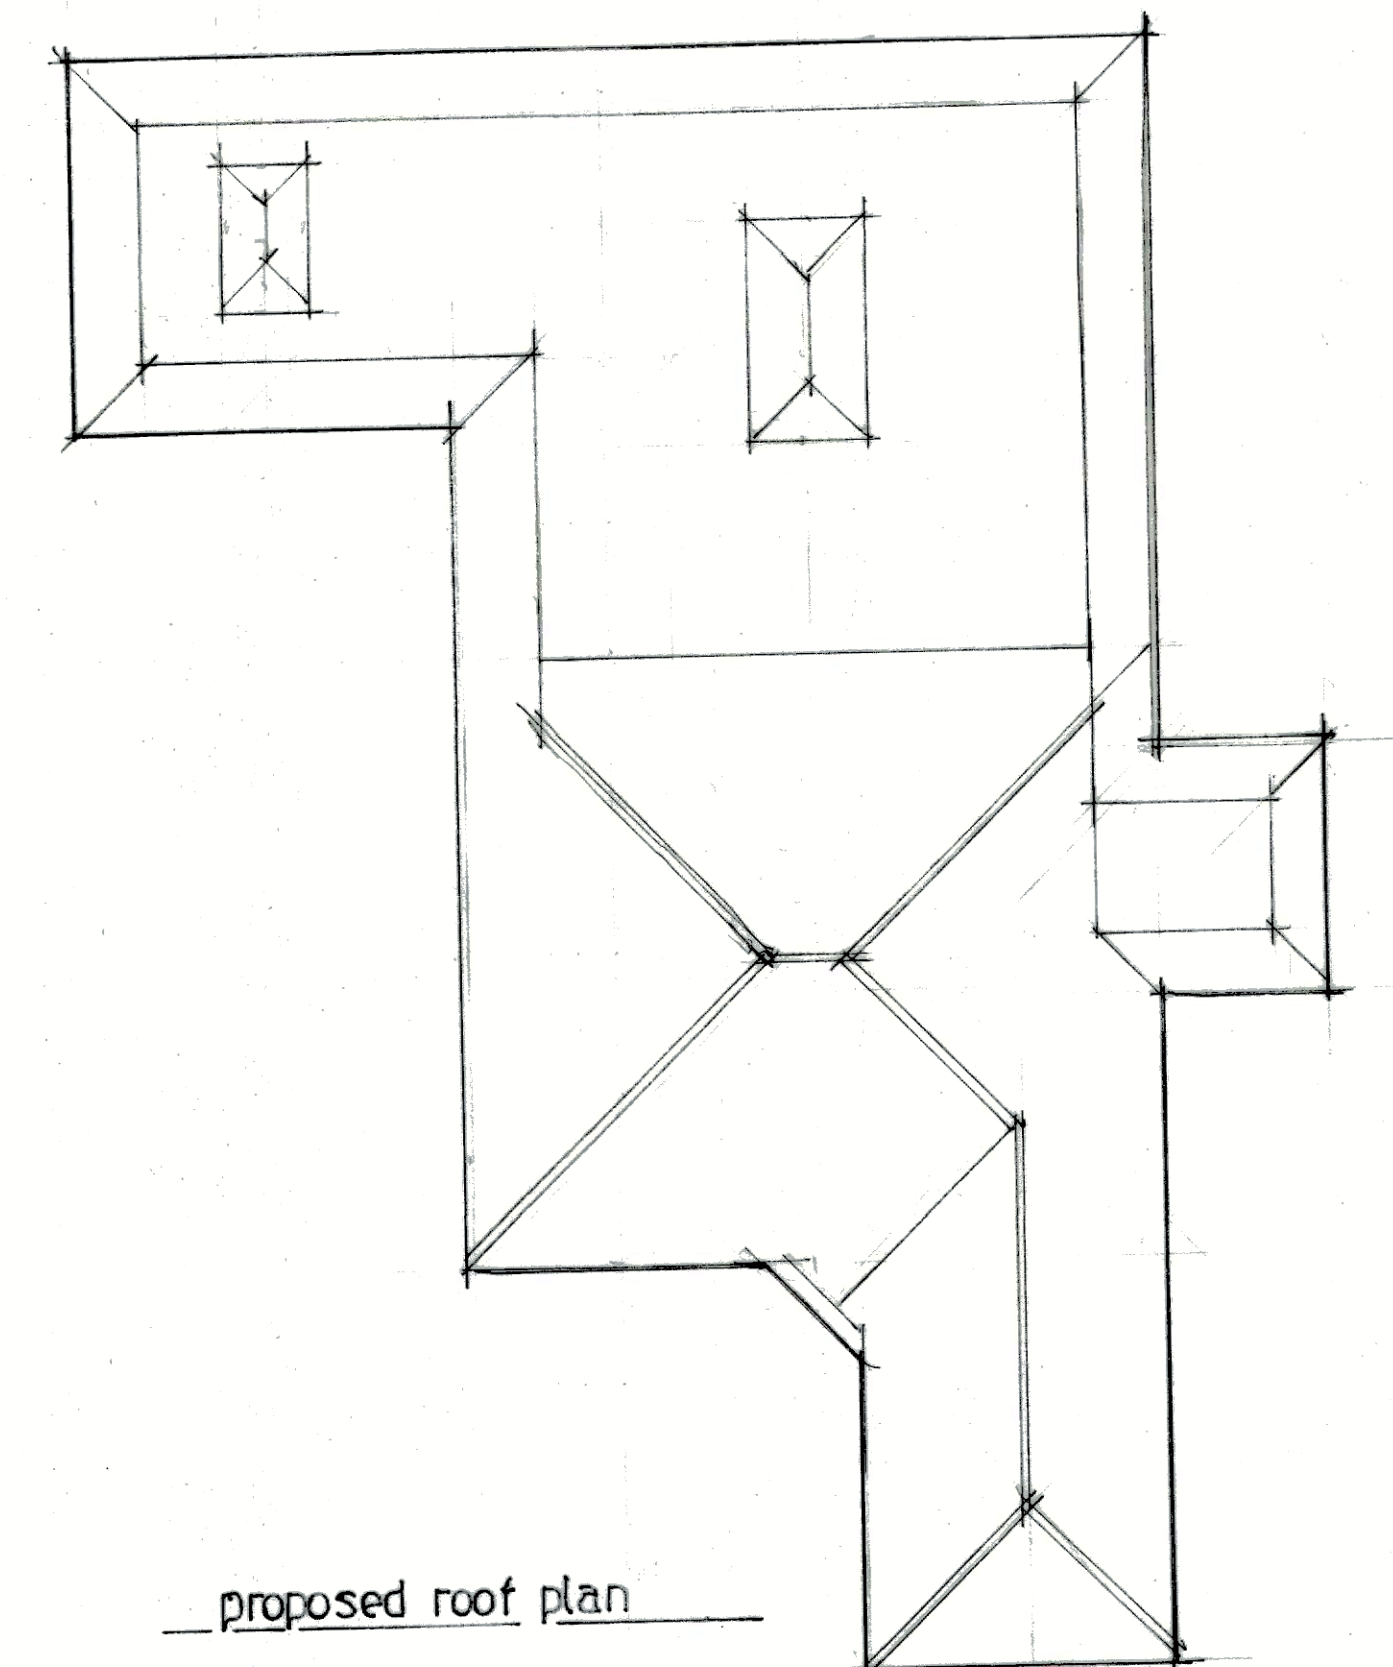
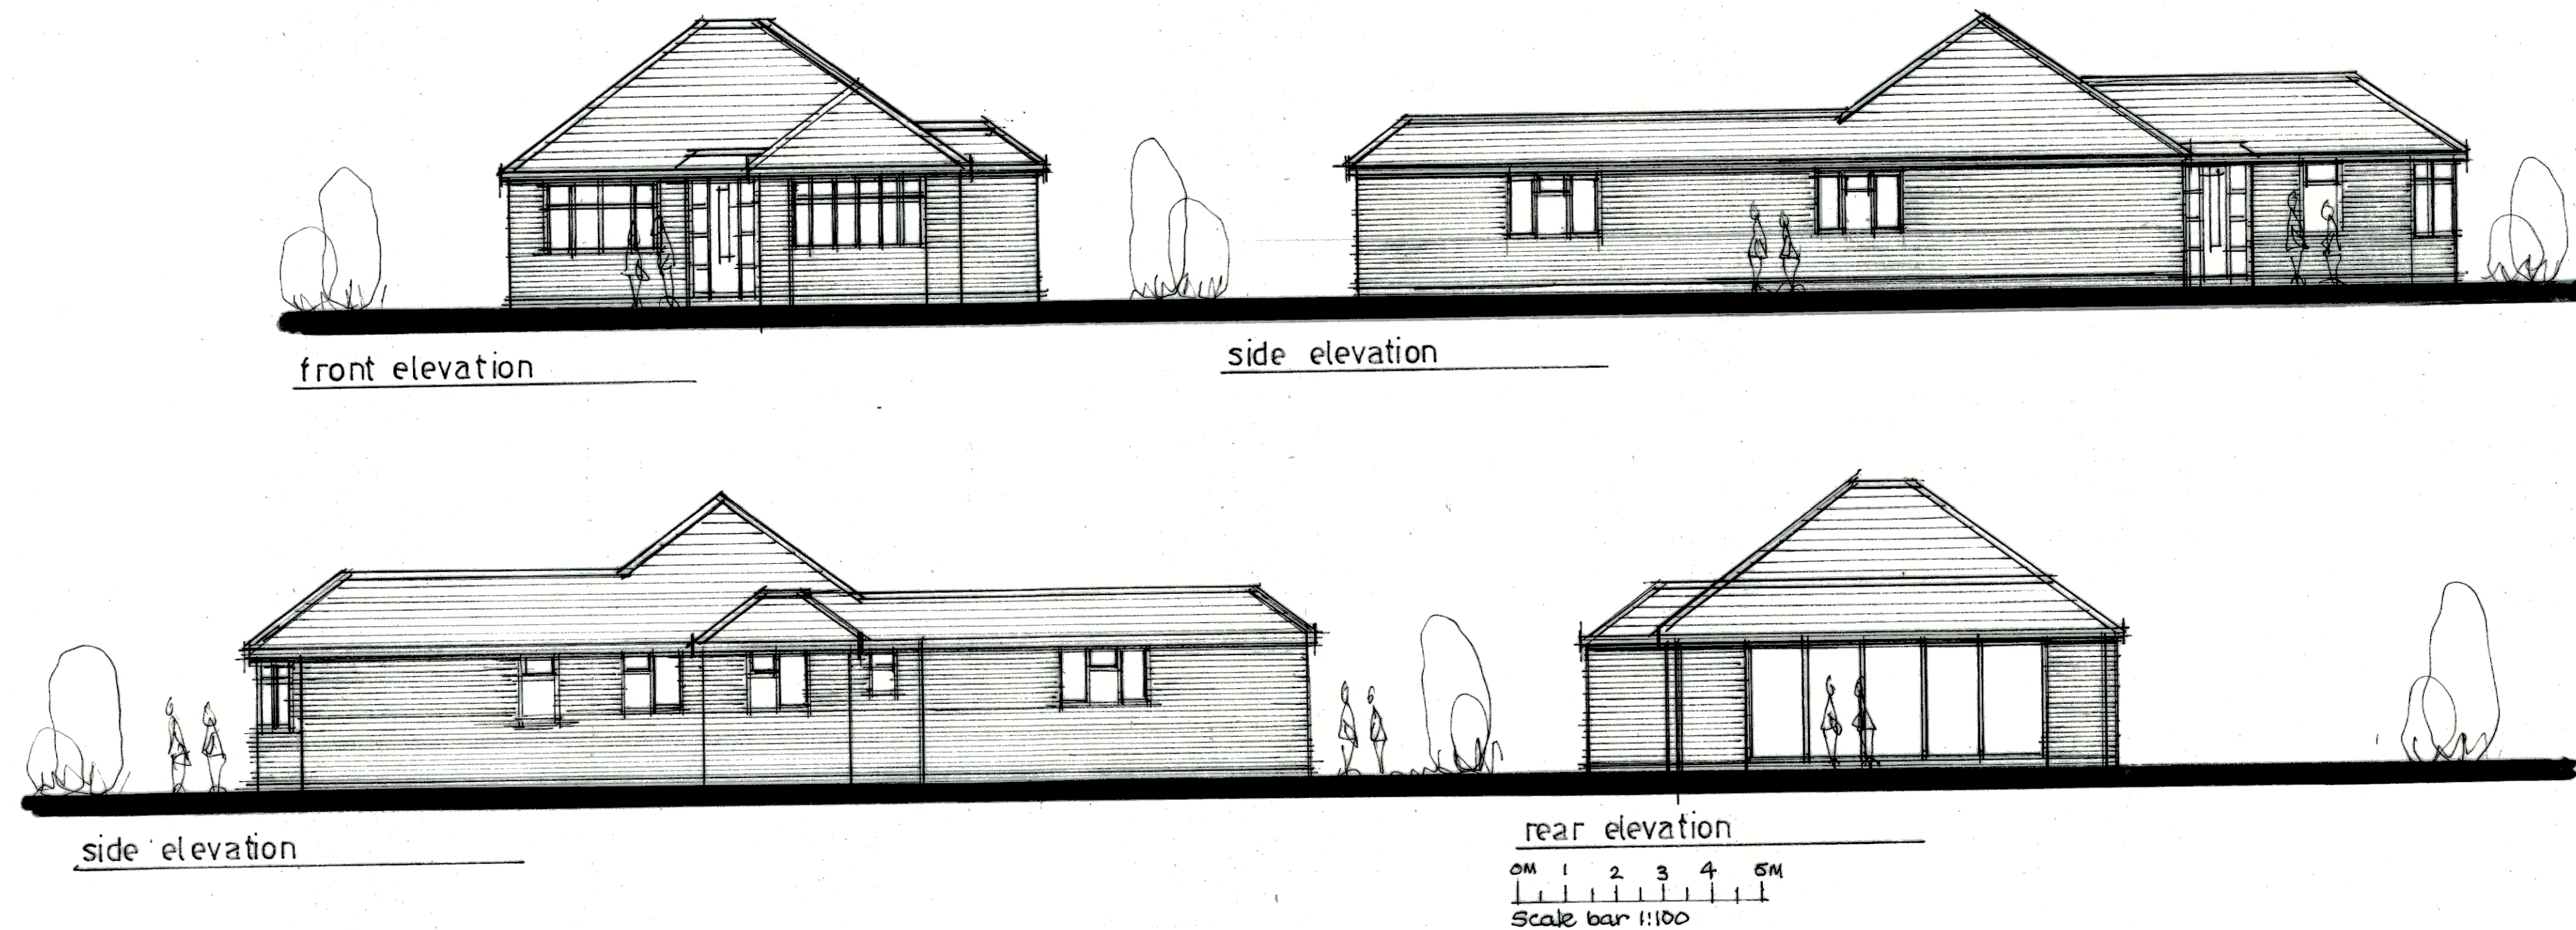


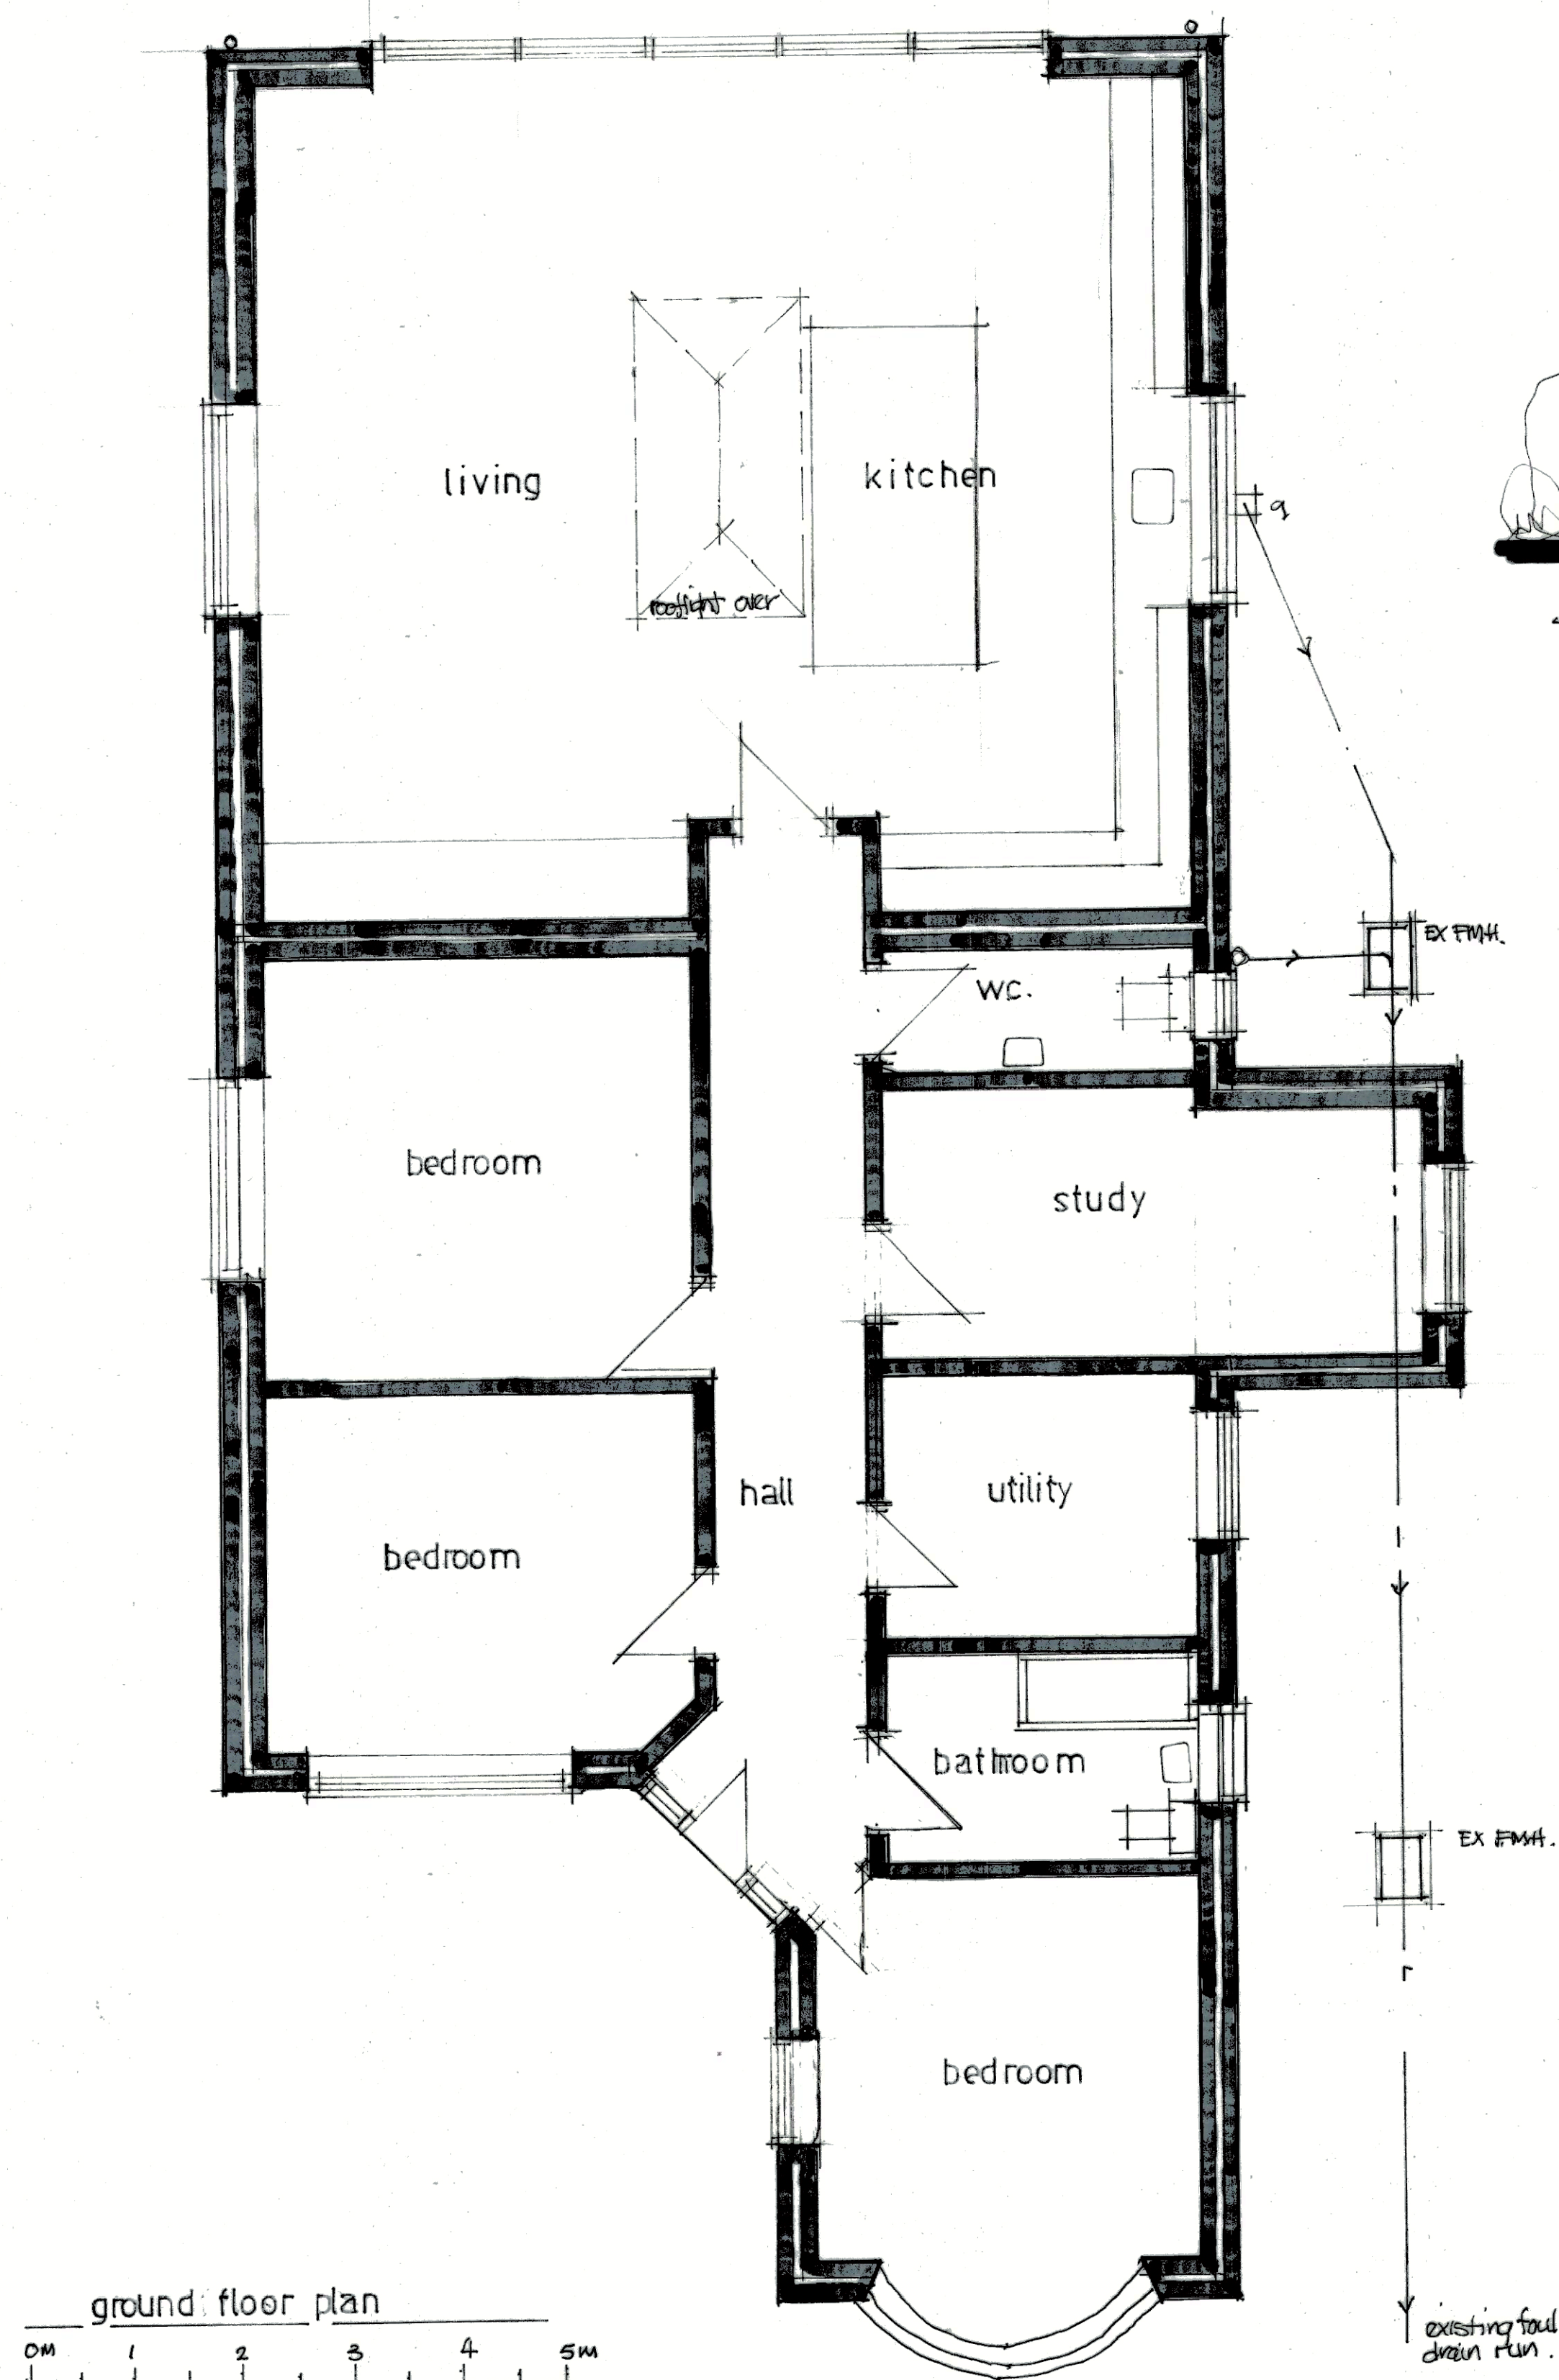

Drawing title		
Existing plans and elevations Proposed side extension at 1 Oakwood Road, Chandlers Ford, Hants. SO53 1LW.		
Scale		
1:50 1:100 @ A1		
Date	Drawing by	
July 25	David Winkler	
Drawing n°	Rev	
Oak. 01.		