




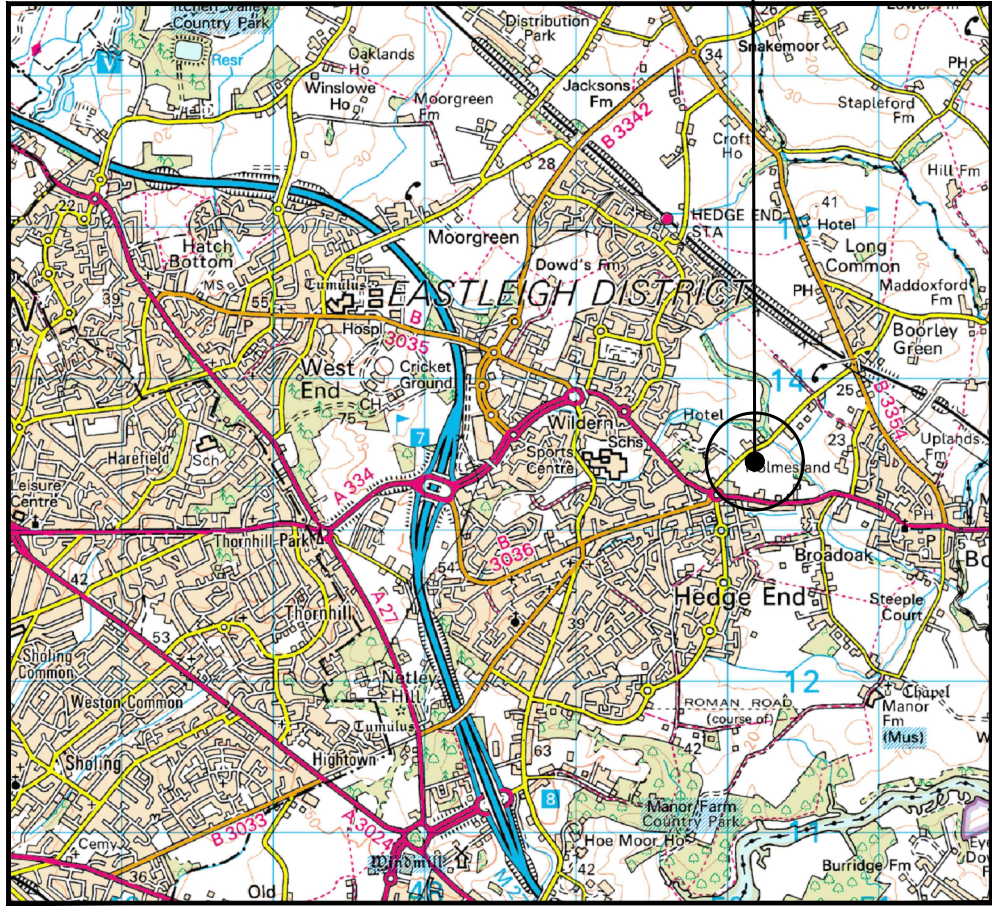


0 500 1000 1500 2000 2500m
1:50000

SITE LOCATION
(Scale 1:50000)
Ordnance Survey map extract
based upon Landranger map series
with the permission of the controller of
His Majesty's Stationery Office
Licence No. 100022432
Crown copyright.

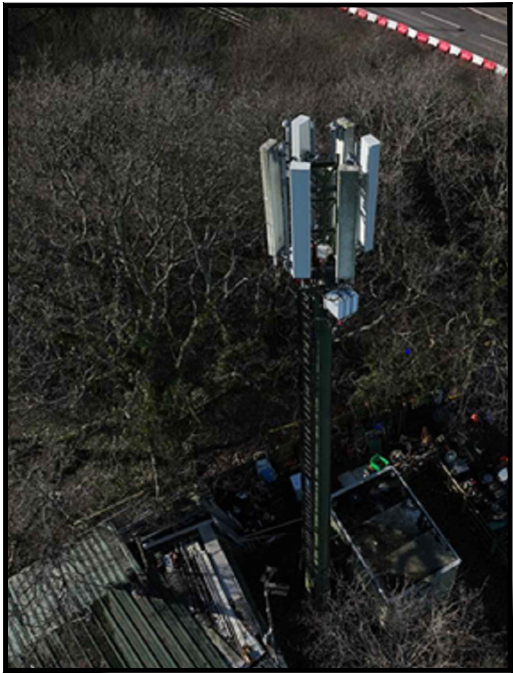

SITE PHOTOGRAPH

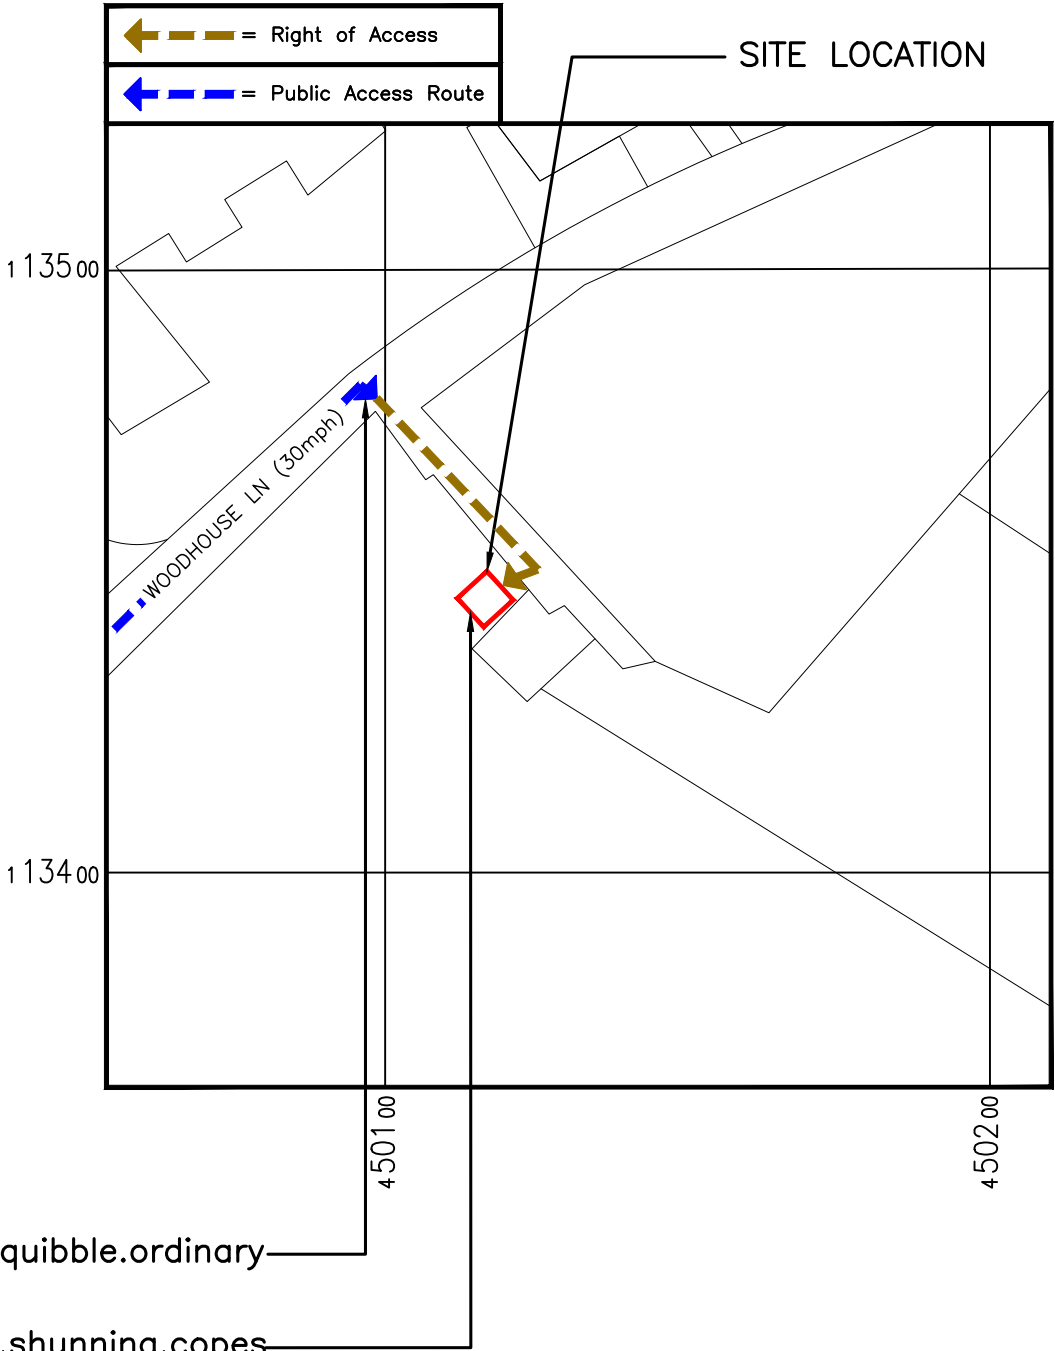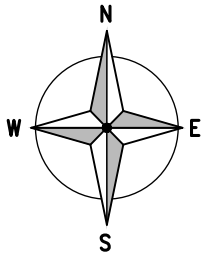

blatantly.quibble.ordinary

inhabited.shunning.copes

DETAILED SITE LOCATION
(Scale 1:1250)
Based upon Ordnance Survey map extract
with the permission of the Controller of
His Majesty's Stationery Office.
Crown copyright.
Licence No. 100022432

0 12.5 25 37.5 50 62.5m
1:1250

ALL DIMENSIONS ARE IN mm UNLESS NOTED OTHERWISE

N.G.R | E: 450118 | N: 113449

DIRECTIONS TO SITE:

HEAD SOUTH ON M27, AT JUNCTION 8, TAKE THE A3024 EXIT TO SOUTHAMPTON E/HAMBLE, AT WINDHOVER INTERCHANGE, TAKE THE 1ST EXIT ONTO DODWELL LN, AT THE ROUNDABOUT, TAKE THE 2ND EXIT ONTO BARNFIELD WAY, CONTINUE ONTO HEATH HOUSE LN, AT THE ROUNDABOUT, TAKE THE 3RD EXIT ONTO KINGS COPSE AVE, GO THROUGH 3 ROUNDABOUTS, AT MAYPOLE ROUNDABOUT, TAKE THE 3RD EXIT ONTO WOODHOUSE LN, TURN RIGHT, RESTRICTED USAGE ROAD, DESTINATION WILL BE ON THE RIGHT

1A	PLANNING ISSUE	EMF	SI	30.04.25
REV	MODIFICATION	BY	CH	DATE



Cell Name	Opt.
WOODHOUSE LANE	A

Cell ID No				
CSID	✓	VF	—	TEF
12522426	83434_11		10495	
— TM Cell ID	—	N/A	—	N/A
—	—		—	

Site Address / Contact Details
WOOD HOUSE LANE BOTLEY SOUTHAMPTON HAMPSHIRE SO30 2EZ

Drawing Title:		SITE LOCATION MAPS	
Purpose of issue:		PLANNING	Dwg Rev:
Drawing Number:		100	1A
Surveyed By:		Original Sheet Size:	Pack Issue
KTL		A3	
Drawn:	Date:	Checked:	Date:
EMF	30/04/25	SI	30/04/25
			1A