



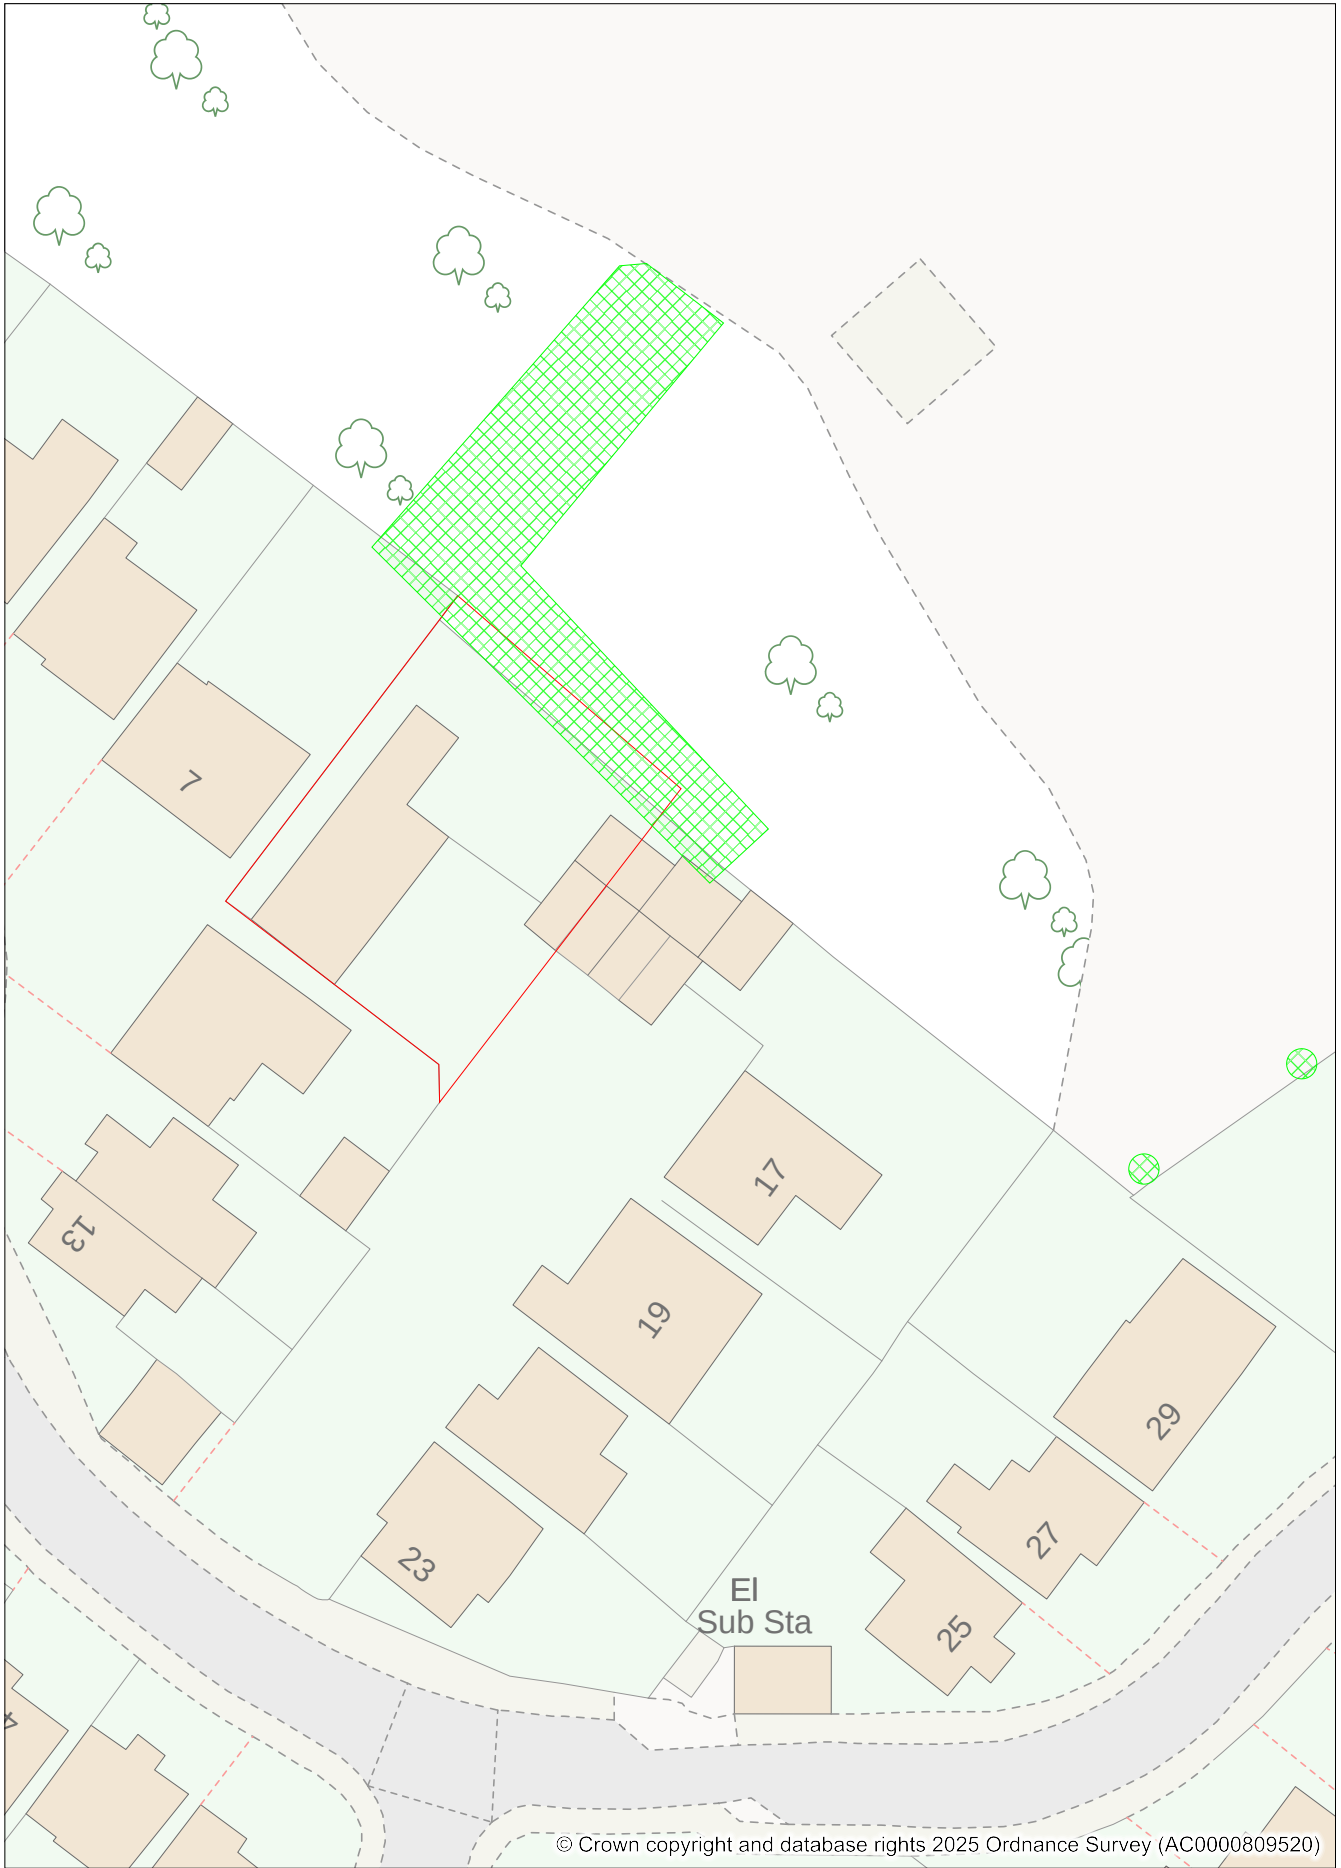

© Crown copyright and database rights 2025 Ordnance Survey (AC0000809520)

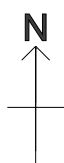

Address:

Date: 16/07/2025

Scale: 1:500