


Note:
Do not Scale from this Drawing (except for planning approval).
All dimensions are in millimetres and to be checked on site.
All Dimensions relating to subcontractors or suppliers work
must be checked and agreed between the main contractor and
the sub-contractors and suppliers.

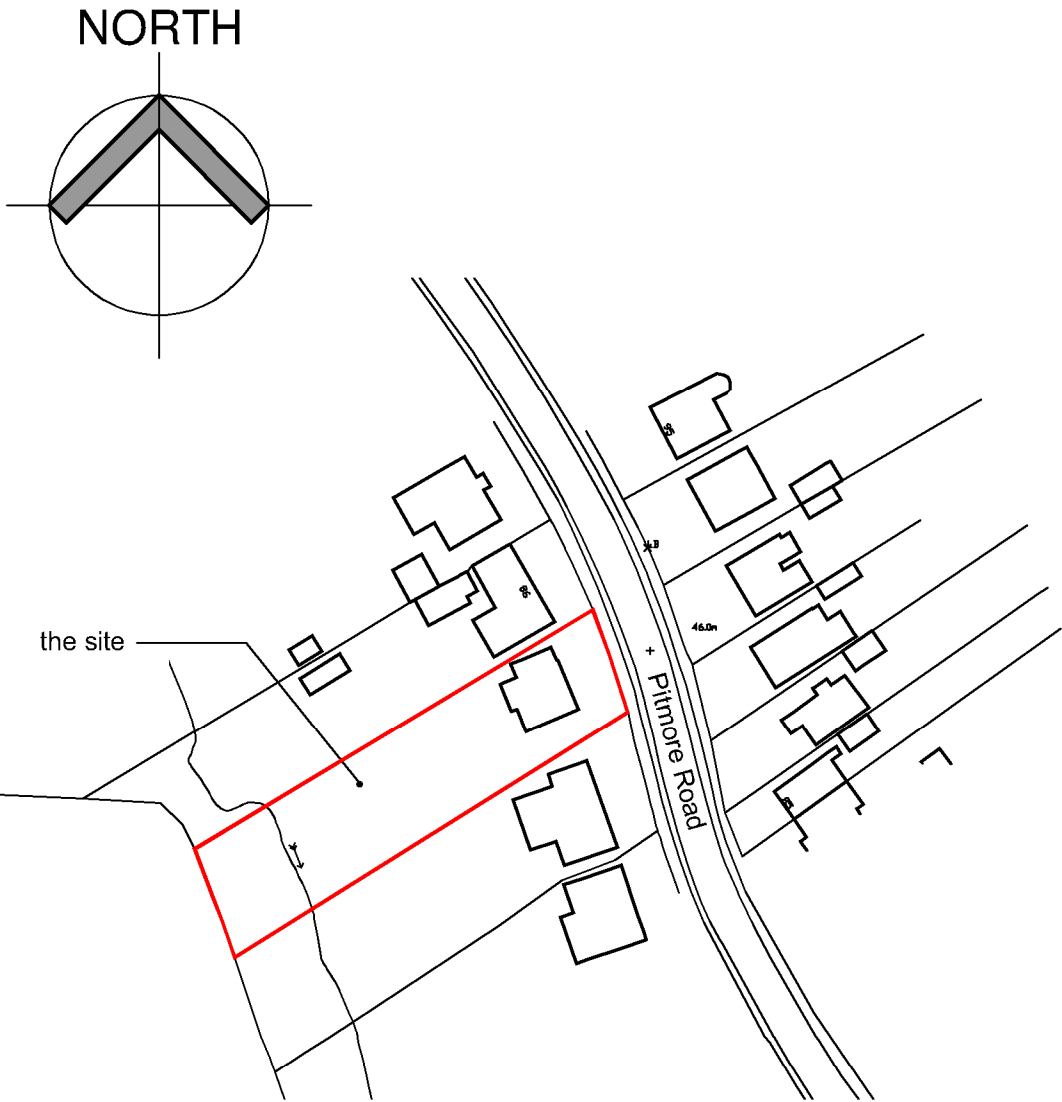


LOCATION PLAN
SCALE 1:1250

Ordnance Survey © Crown Copyright 2025. All rights reserved.
Licence Number 100022432



BLOCK PLAN
SCALE 1:500

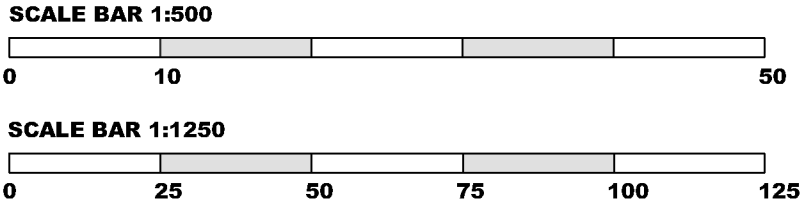

DRAWING TITLE - CERTIFICATE OF LAWFULNESS - LOCATION AND BLOCK PLAN		DATE - July 2025		SCALE - 1:500 & 1:1250 @ A3	
CLIENT - Mr Munday, 96 Pitmore Road, Allbrook, Eastleigh, Hants.		DRN - gp	CHK - -	DRAWING REF - 25280 PL302	Rev -
				grp architectural design t. 07747 011252 e. gavin.page77@gmail.com	