



P:\24-083 - East Horton Golf Club\Tech\Acad\Drawings\24-083-104 Standard Drainage Construction Details.dwg

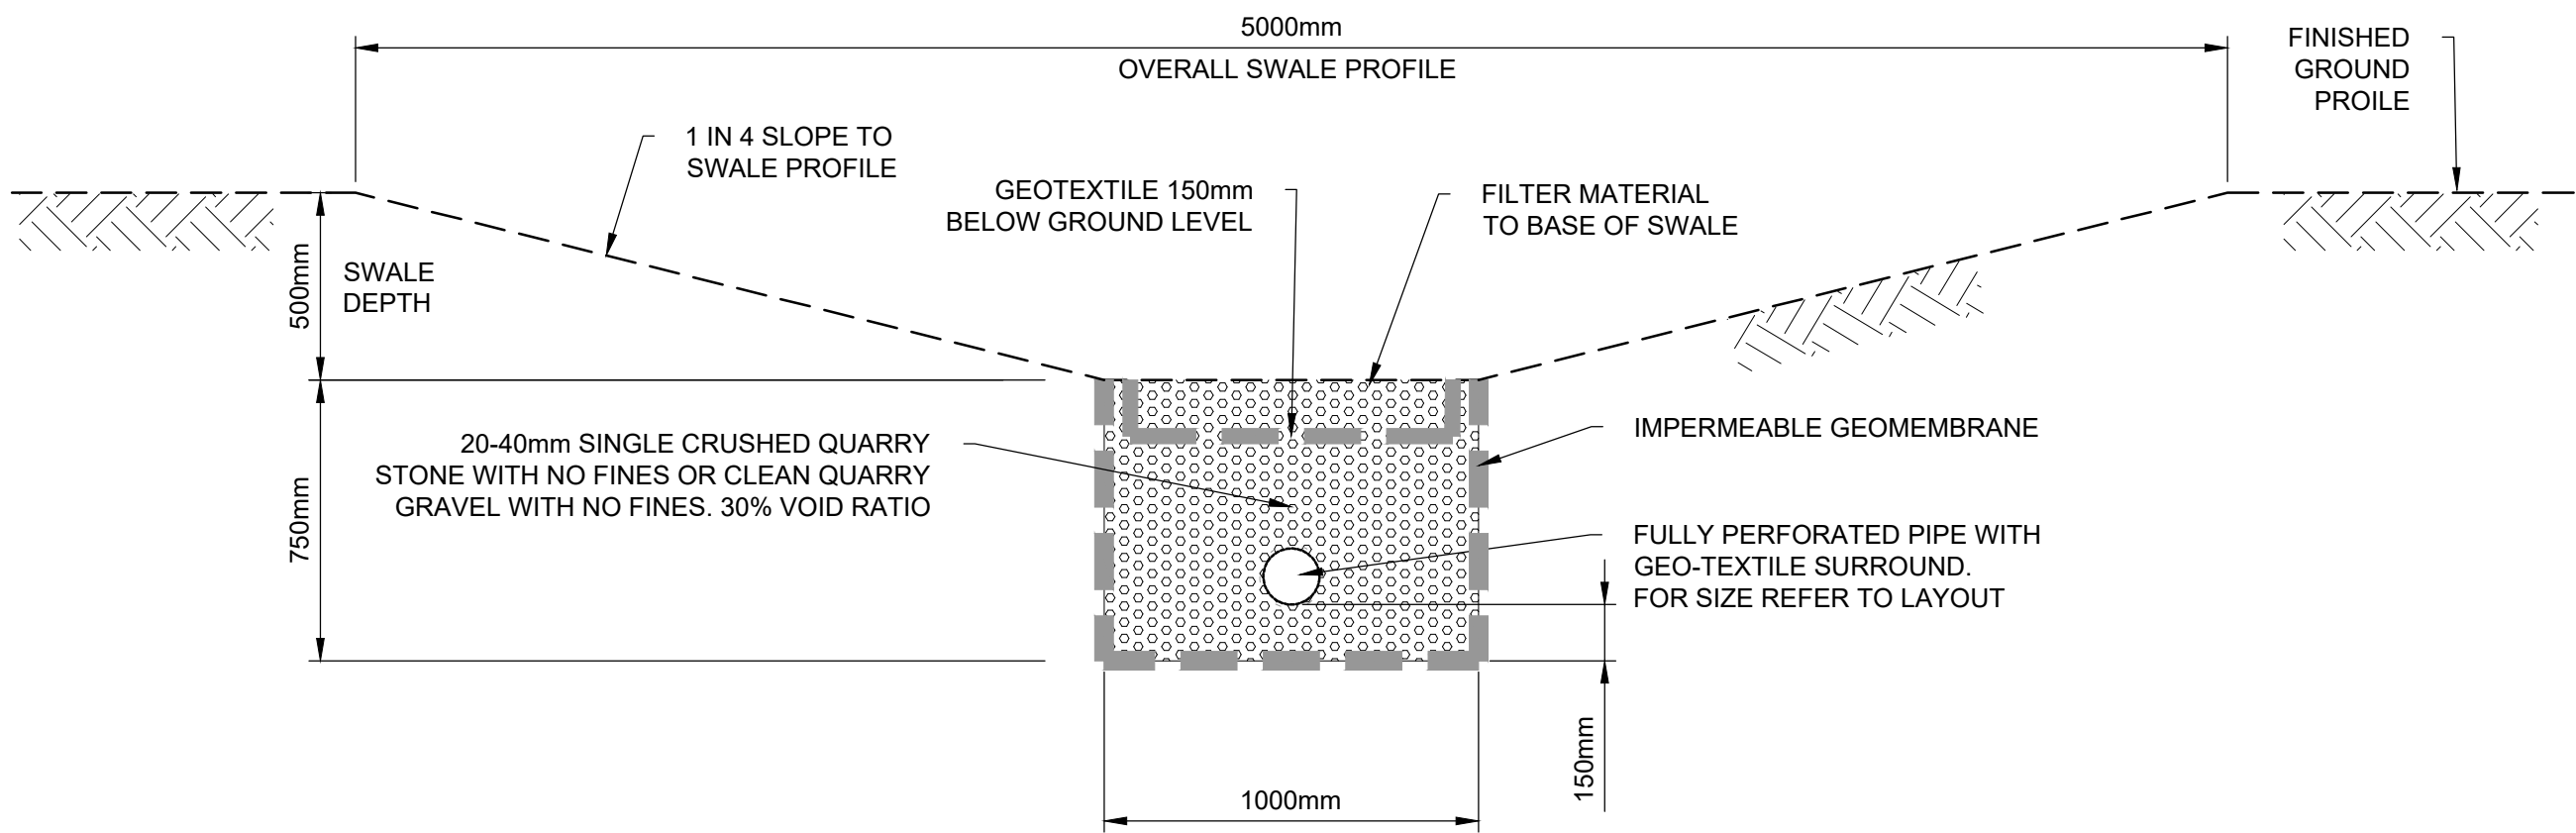

ENHANCED SWALE DETAIL

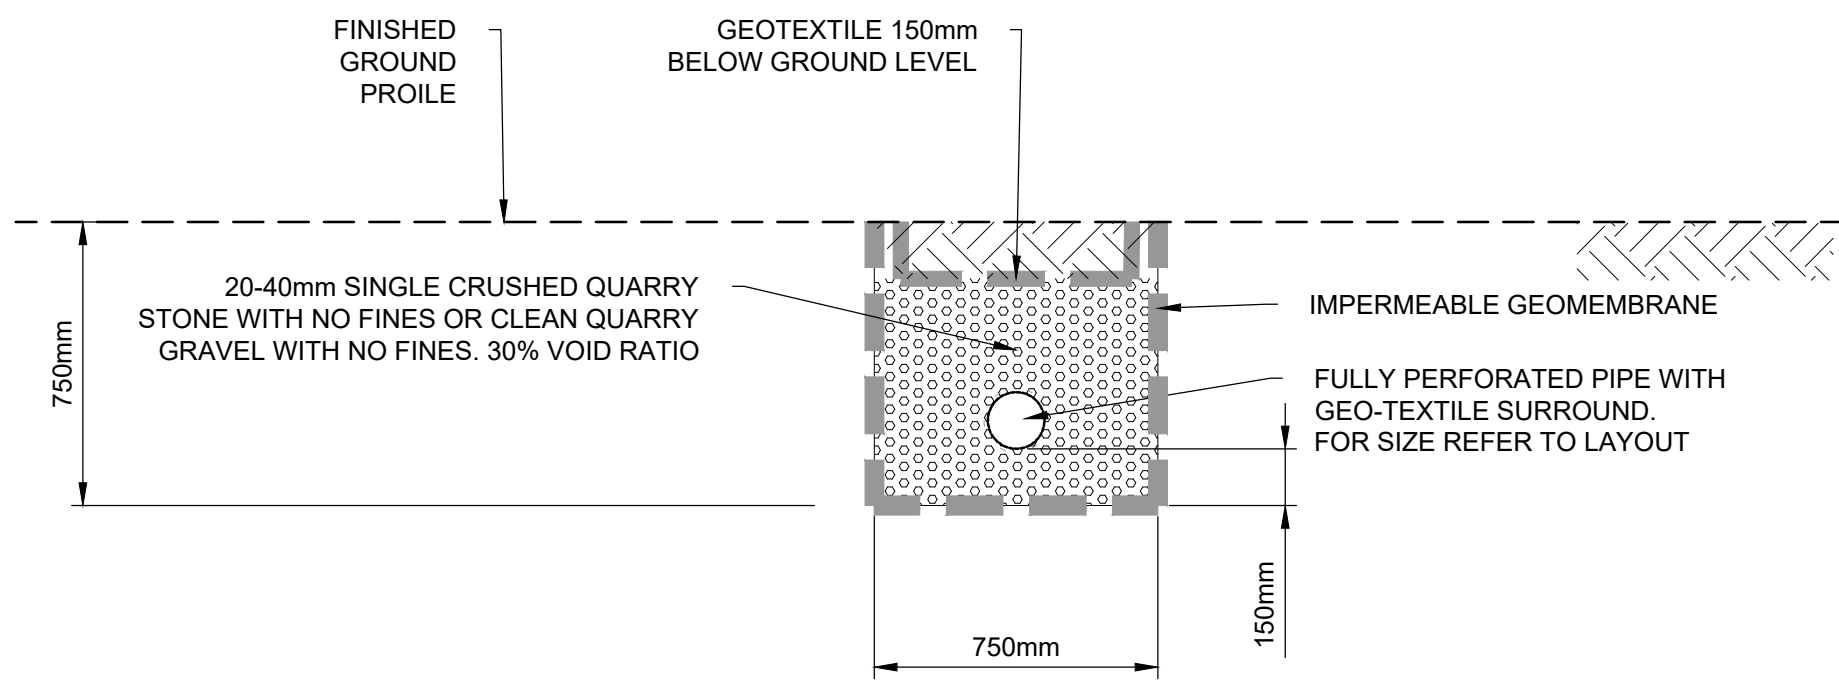

LAND FILTER DRAIN DETAIL

NOTES

1. THIS DRAWING IS TO BE READ IN CONJUNCTION WITH ALL OTHER RELATED DRAWINGS ISSUED BY THE ENGINEER.
2. CONSTRUCTION DETAILS SUBJECT TO DETAILED DESIGN REVIEW

FOR PLANNING
PURPOSES ONLY

Rev	Amendments	Dm	Chk	App	Date

**ODYSSEY**

Odyssey House

Unit 3 Winchester Hill Business Park

Winchester Hill, Romsey

Southampton SO51 7UT

Telephone: 01794 537980

Fax: 01256 331134

E: info@odysseyconsult.co.uk

W: www.odysseyconsult.co.uk

Job Title
**EAST HORTON GOLF CLUB
HAMPSHIRE**

Drawing Title
**STANDARD DRAINAGE
CONSTRUCTION DETAILS**

Client
EAST HORTON GOLF CLUB

Scale 1:20 @ A1	Date FEB 25	Designed
Drawn EW	Checked RP	Approved BAC
Job No 24-083	Drawing No 24-083-104	Rev