


LOCATION PLAN

SOUTHAMPTON | SO50 5QT | JULY 2025

GENERAL MECHANICS
FORMER ODM BUILDING, SOUTHAMPTON ROAD

ADVERTISEMENT BOARD CONSENT
PAGE: 1 of 1 - LOCATION PLAN
SCALE: 1:500 @ A3

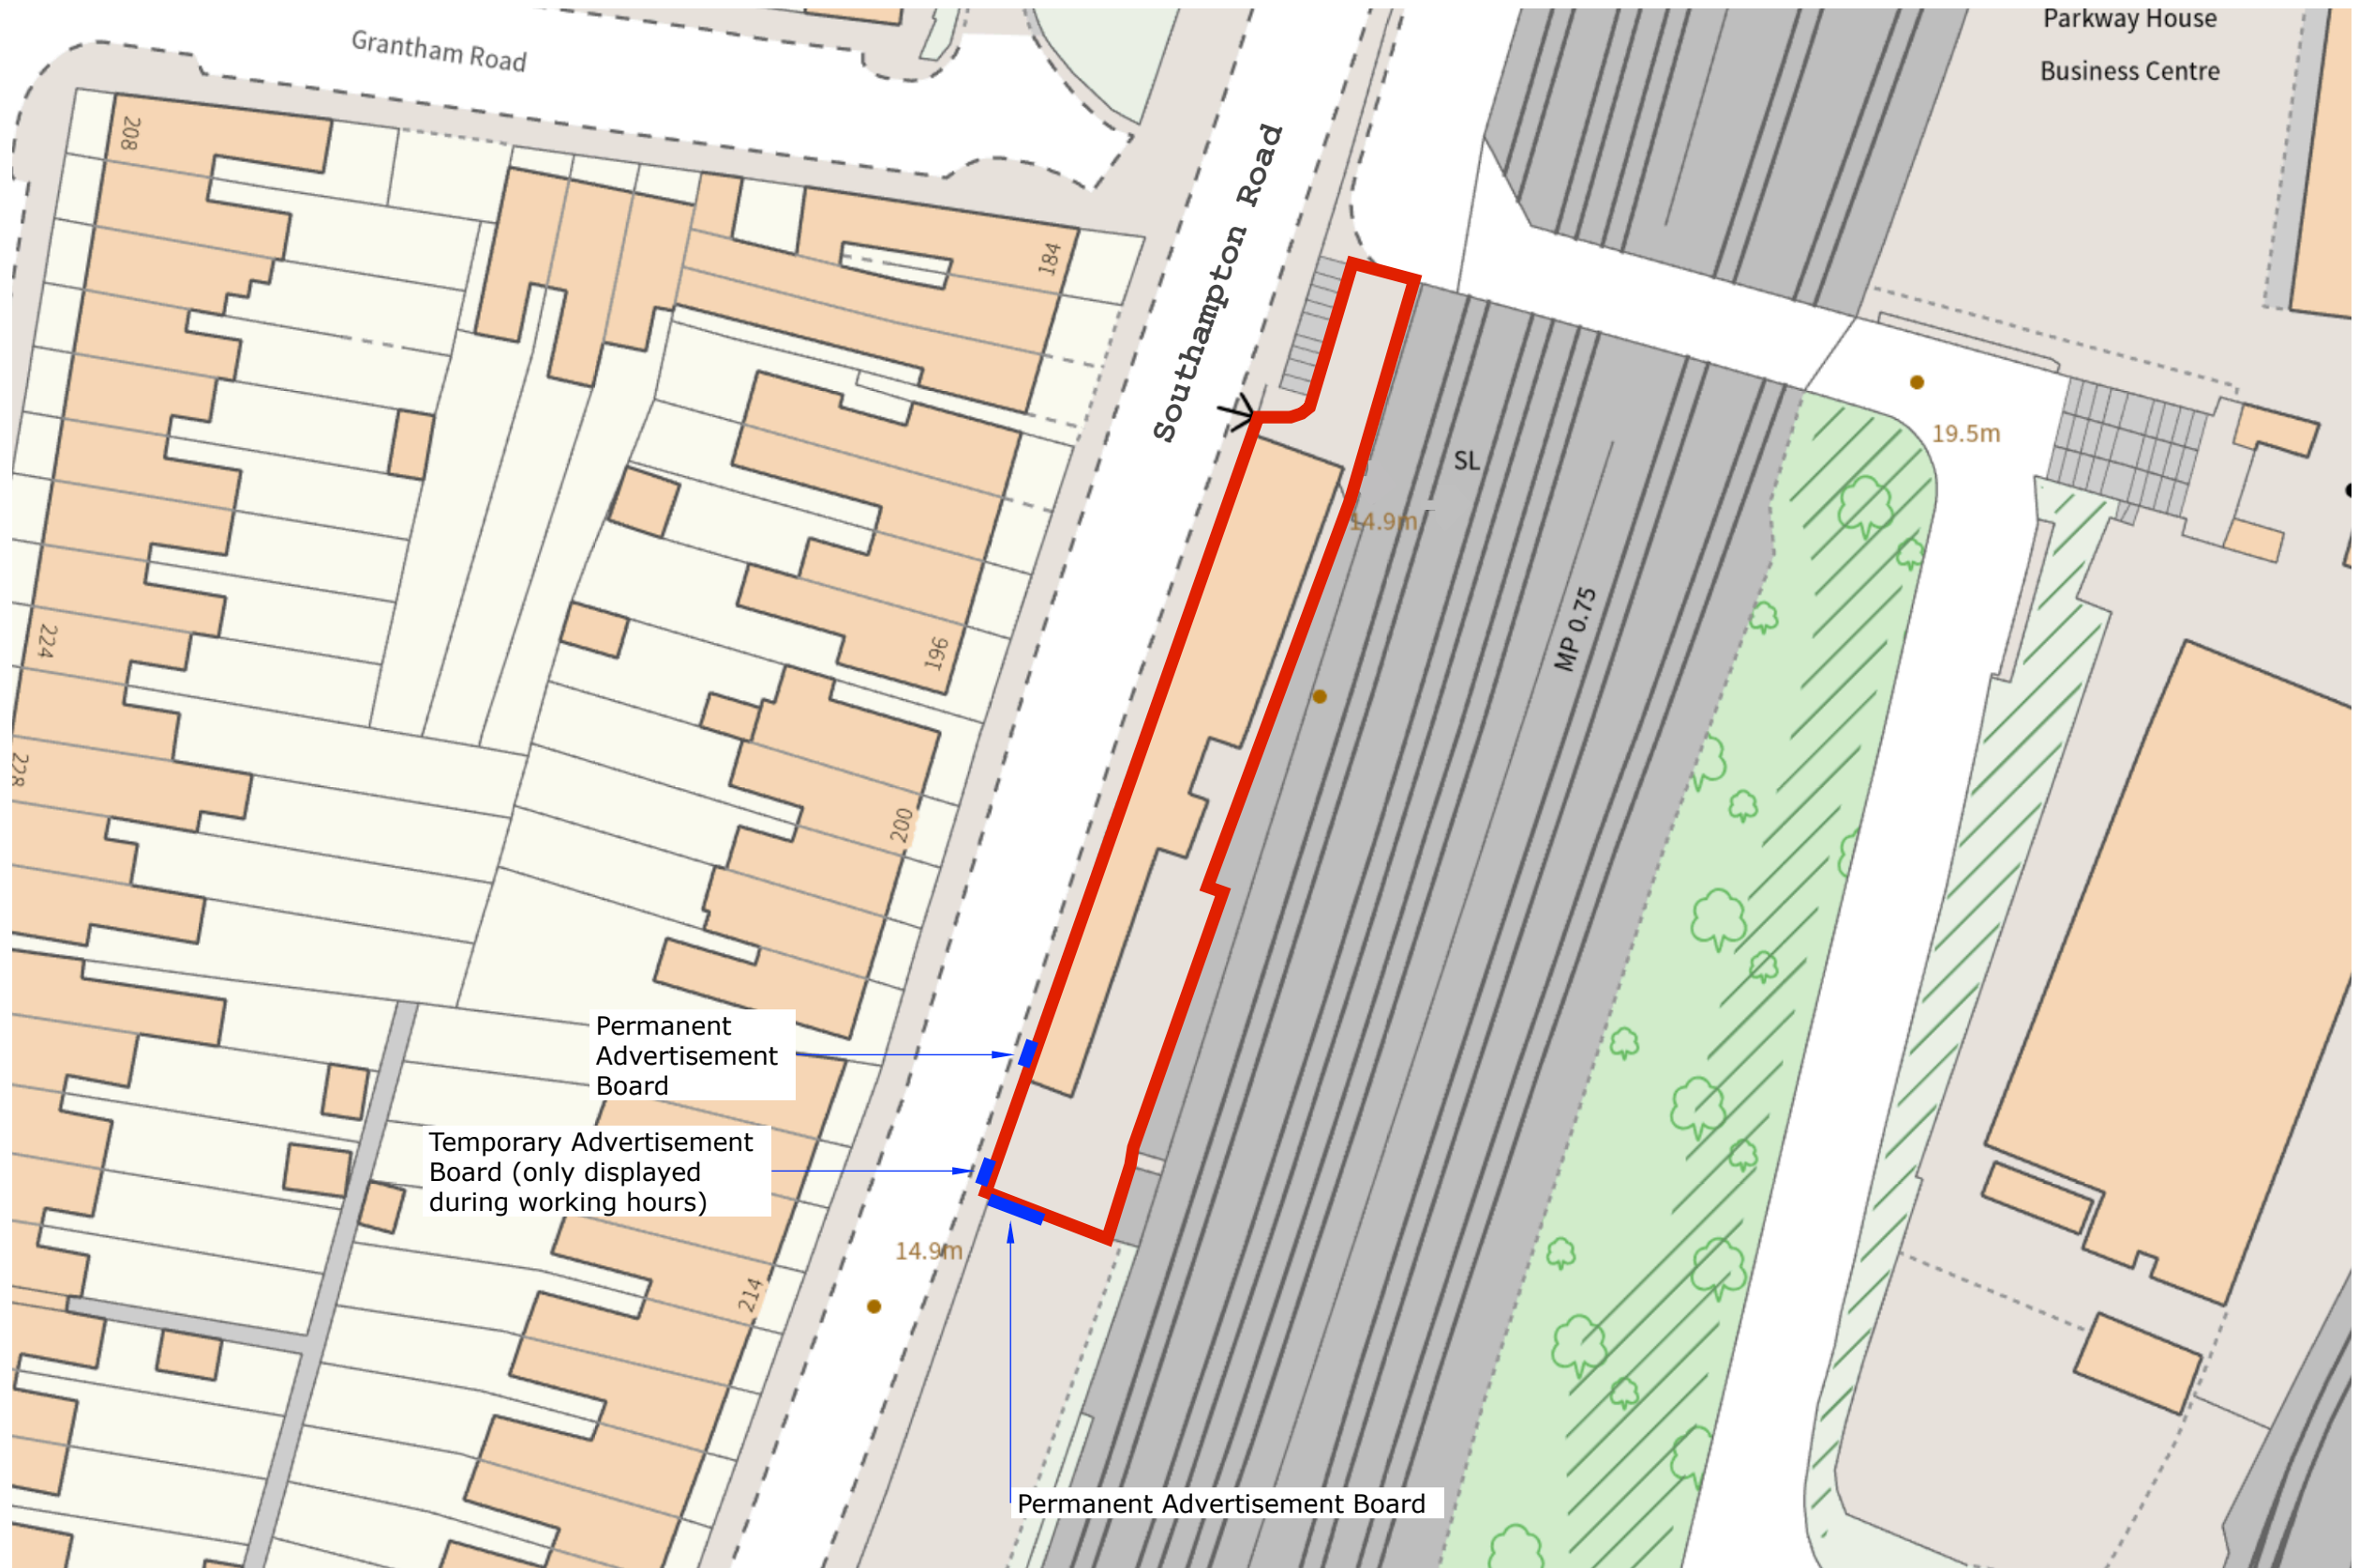