


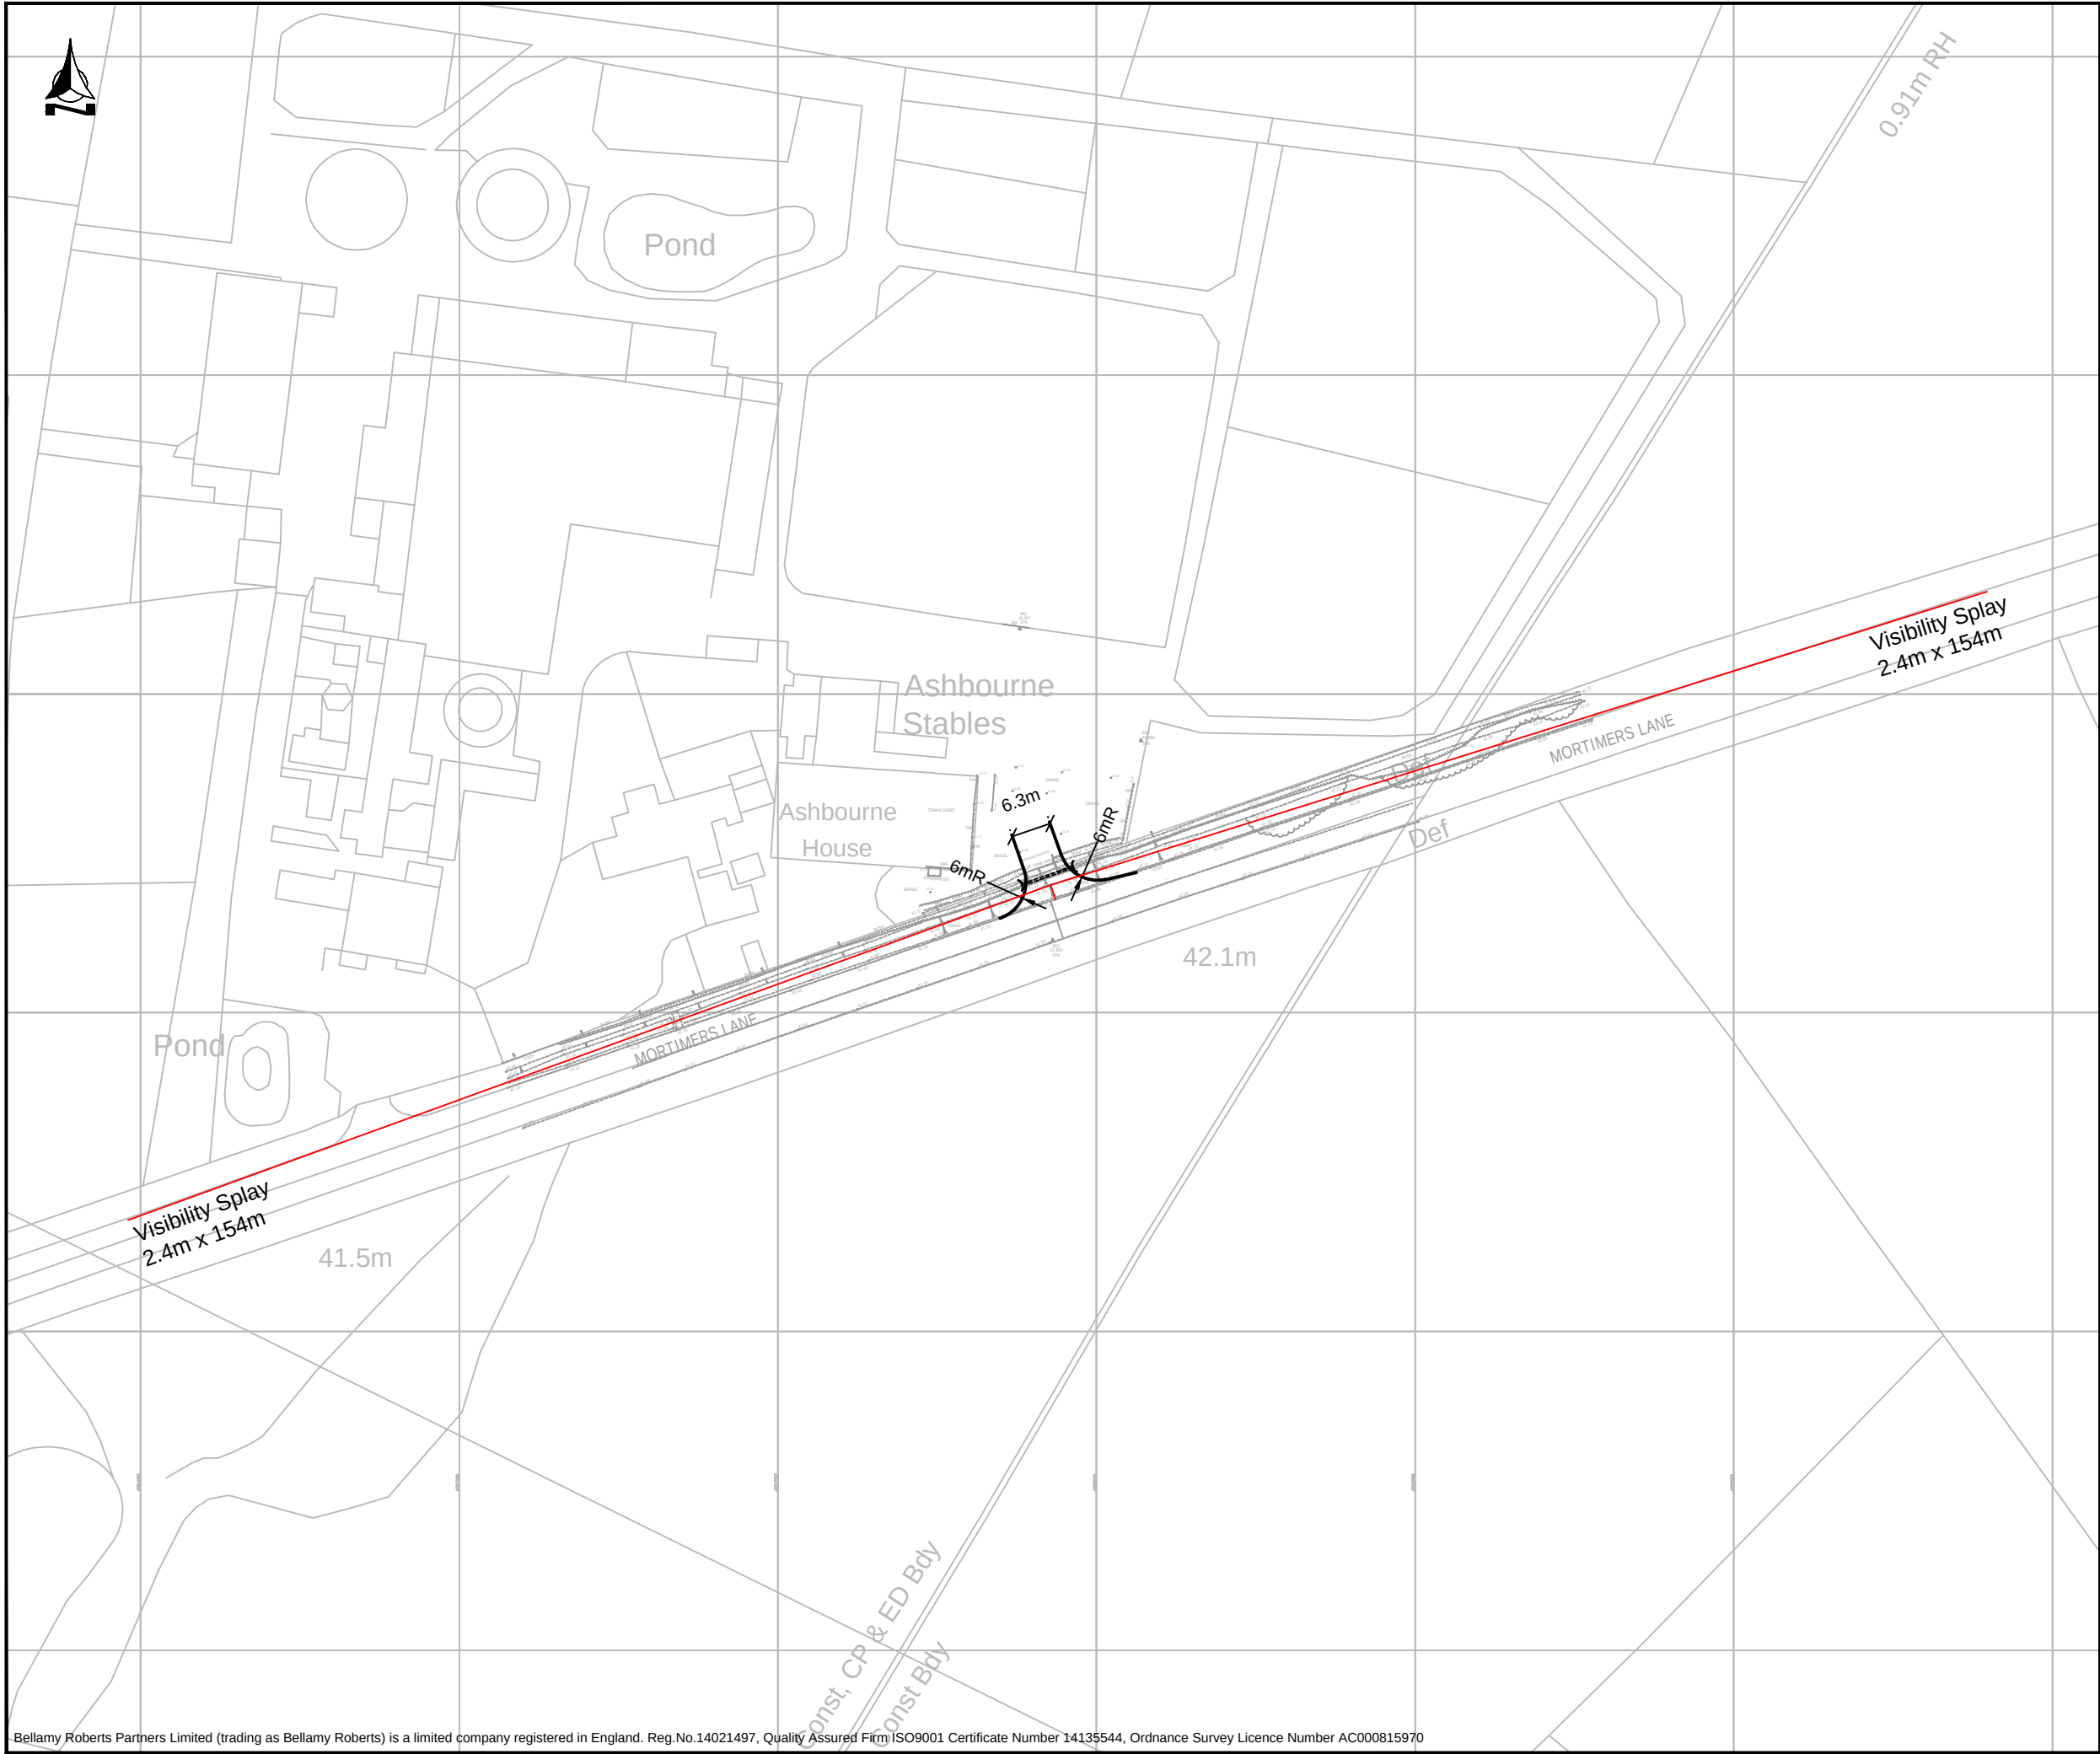

Notes



Bellamy Roberts
Clover House
Western Lane
Odiham
Hampshire, RG29 1TU
Tel: 01256 703355
Email: info@bellamyroberts.co.uk

CLIENT -		
PROJECT Ashbourne Stables		
TITLE Access Proposals		
DRAWN BY RM	DESIGN BY -	CHK BY IR
DATE 30/07/25	DRAWING No. 6344 / 002	
SCALE 1:1000 @ A3	REV No.	