


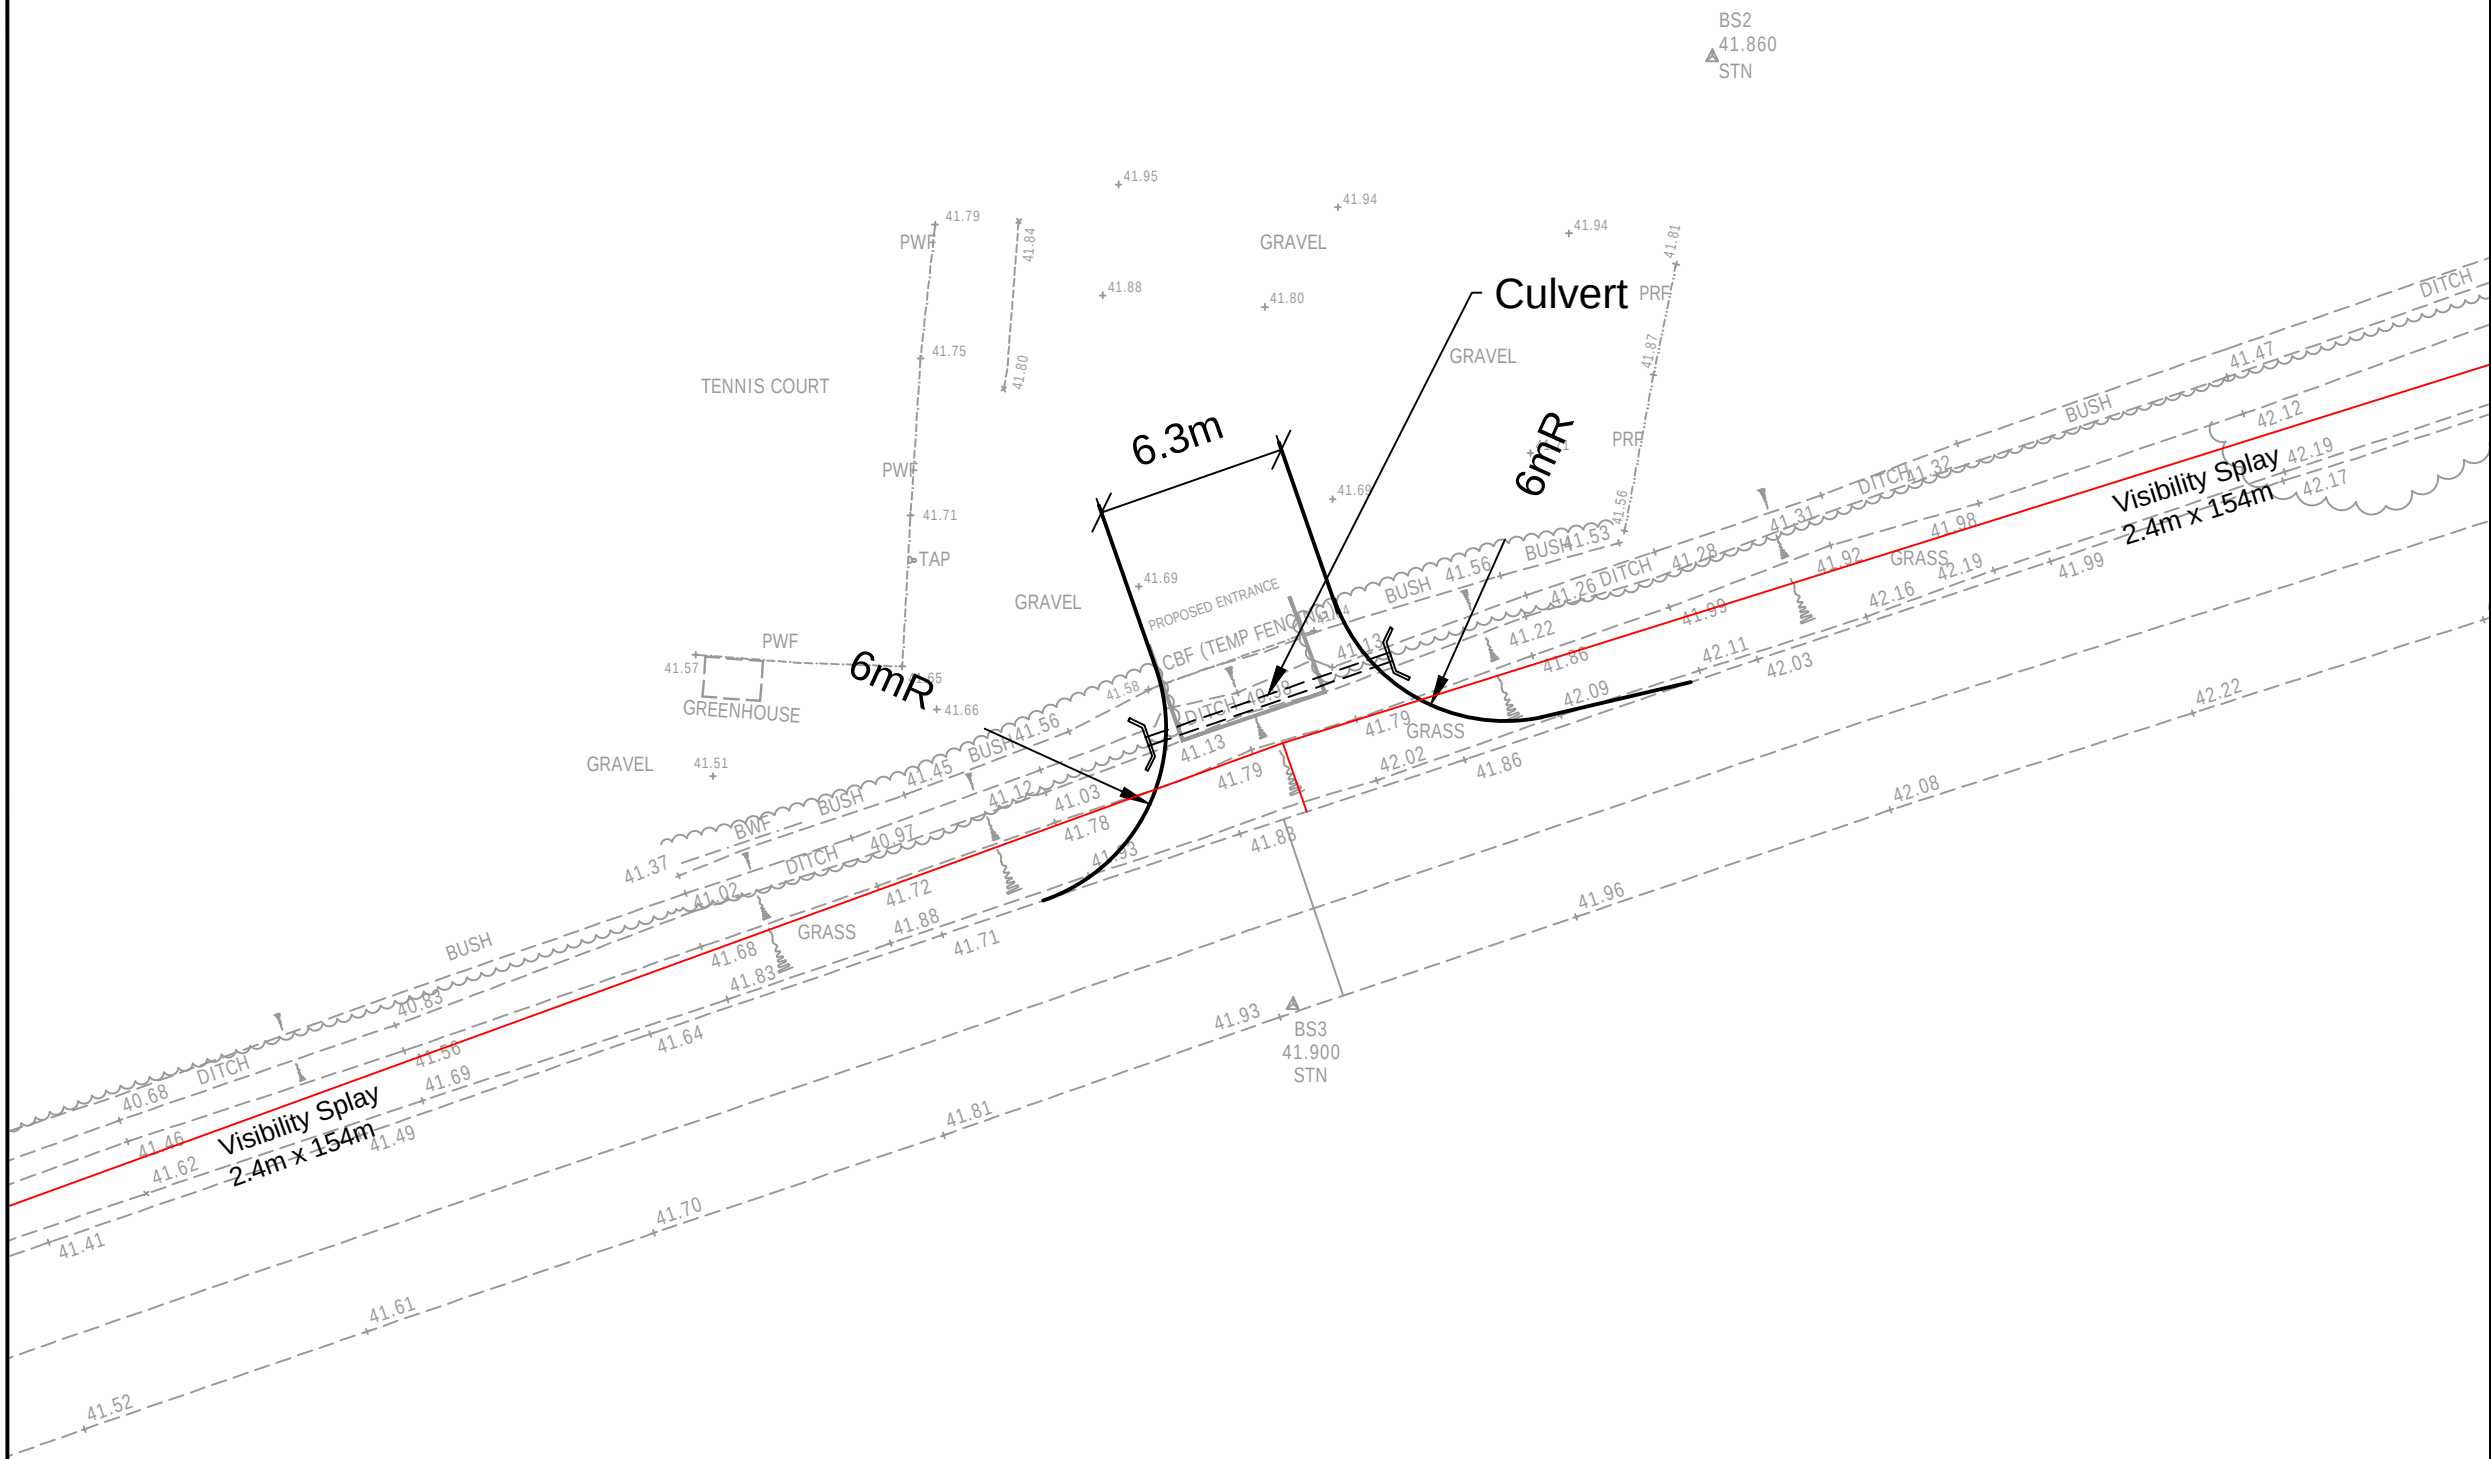

Notes

Ditch to be constructed, details of which can be considered during S278 detail design stage.

Area of land within visibility splay to be kept free of obstructions.



Bellamy Roberts
Clover House
Western Lane
Odiham
Hampshire, RG29 1TU
Tel: 01256 703355
Email: info@bellamyroberts.co.uk

CLIENT -		
PROJECT Ashbourne Stables		
TITLE Access Plan		
DRAWN BY RM	DESIGN BY -	CHK BY IR
DATE 30/07/25	DRAWING No. 6344 / 001	
SCALE 1:250 @ A3		