REVISIONS				
REV.	DESCRIPTION	DRAWN	CHKD.	DATE
A ****		JR	**	**/**/**

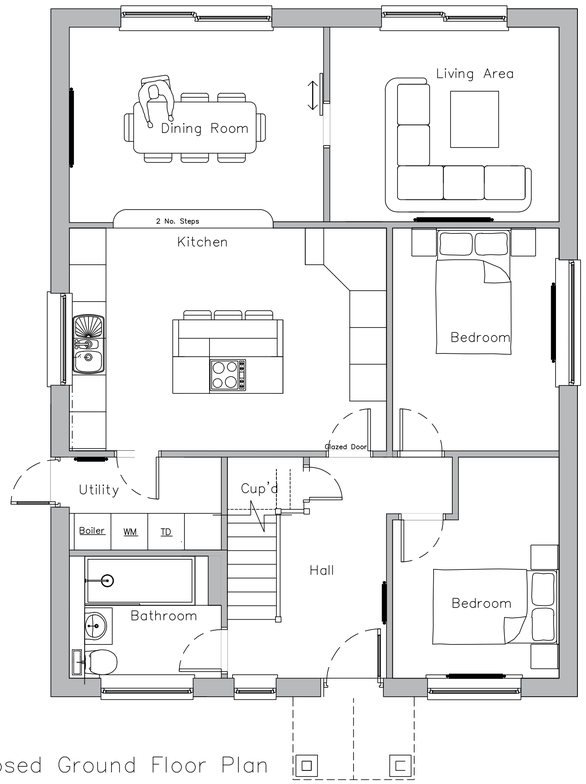

Proposed Ground Floor Plan

Front Elevation

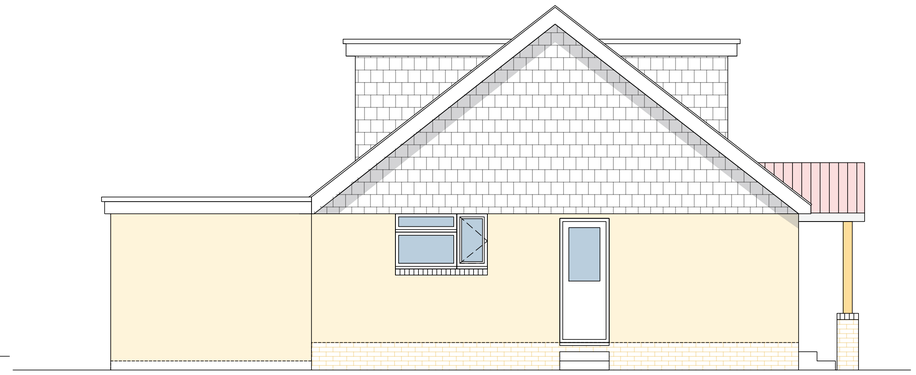

Side Elevation

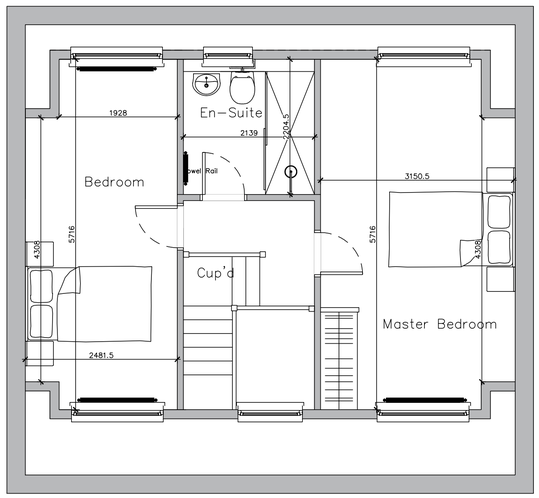

Proposed First Floor Plan

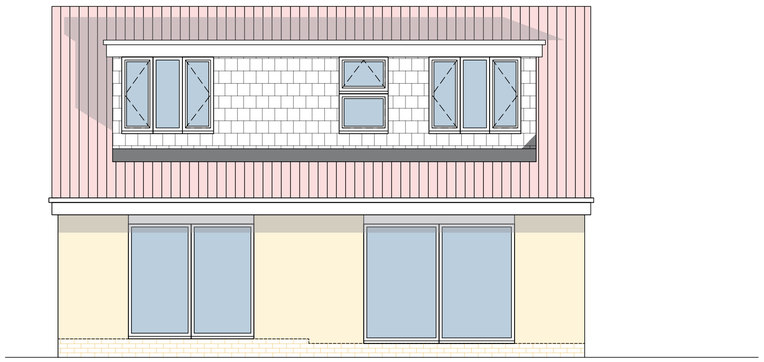

Rear Elevation

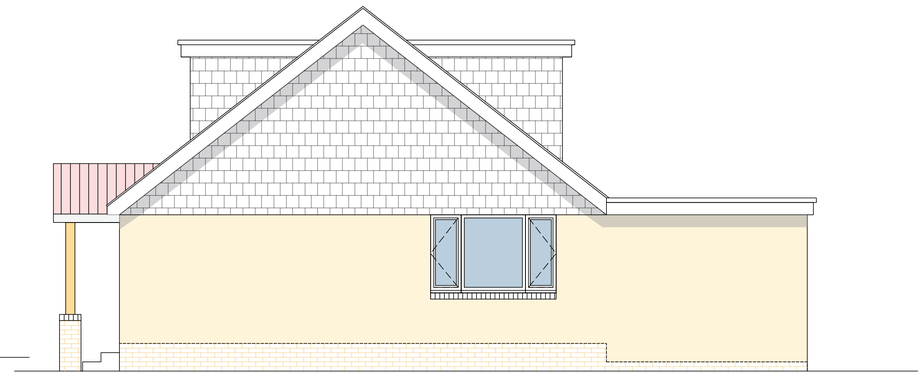

Side Elevation

0 2 4 6 8 10m

Scale 1:50 at A1

Project type	Drawing classification	Work stage
PLANNING	RESIDENTIAL	

DRAWING TITLE

J.Atkinson

Portelet Place, Hedge End

Proposed Floor Plans & Elevations

SCALE	SHEET SIZE	SHEET No	DRAWN	CHKD	DATE	CAD FILE
1:50	A1	of	JR	JR	2022	

PLANNING

JRD22-006-102-C