




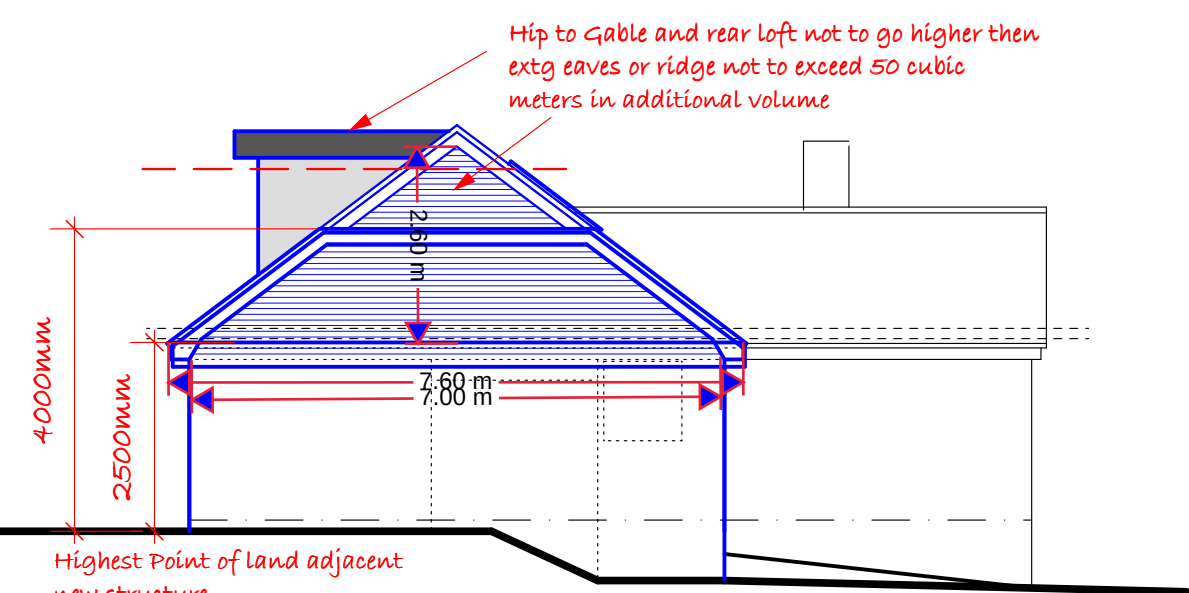


Proposed Side Elevation 1:100

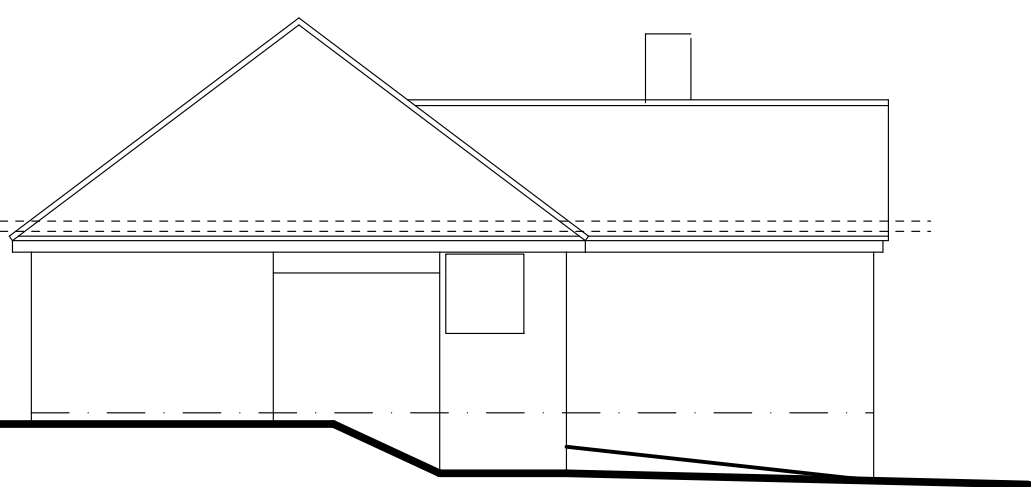


Existing Side Elevation 1:100

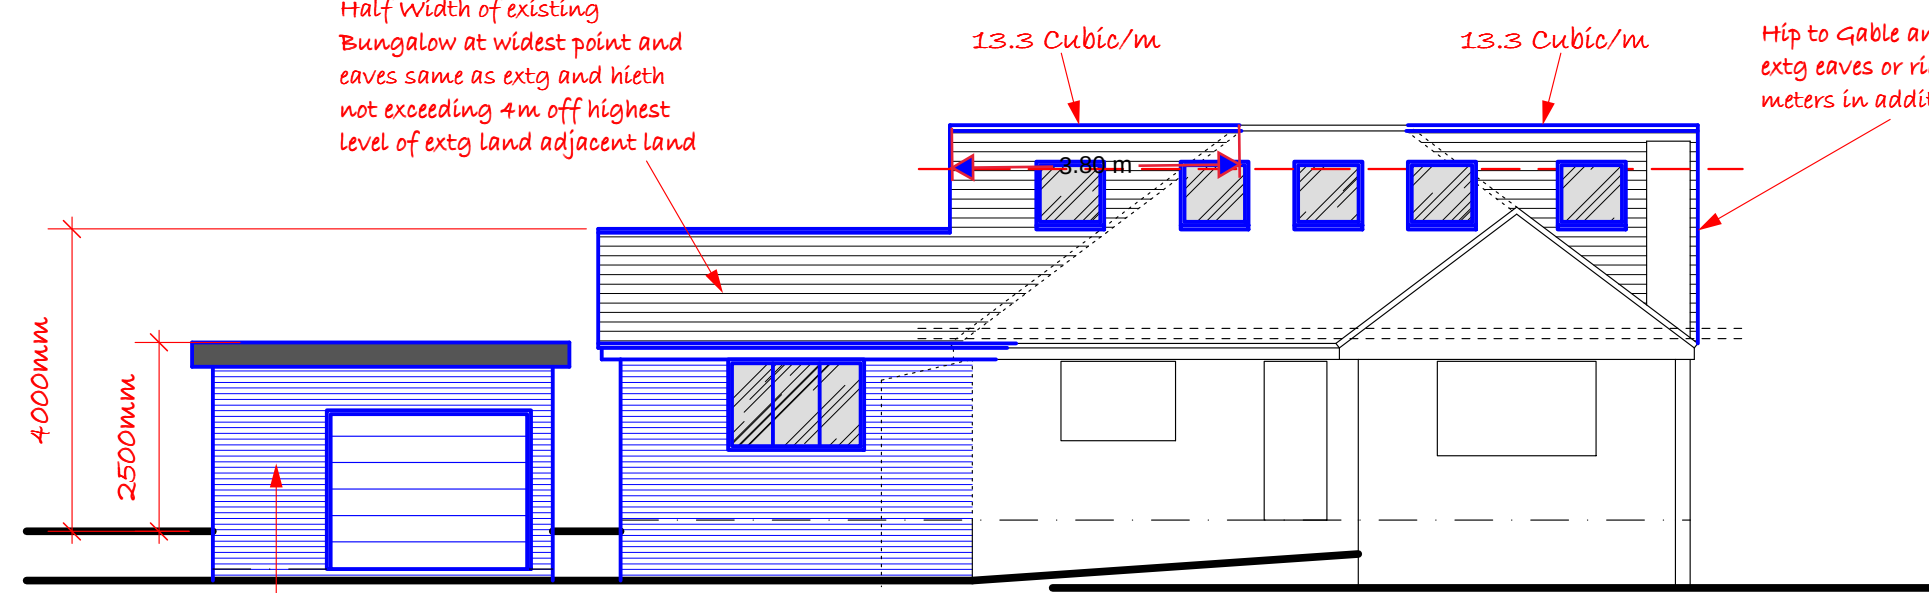


Proposed Front Elevation 1:100

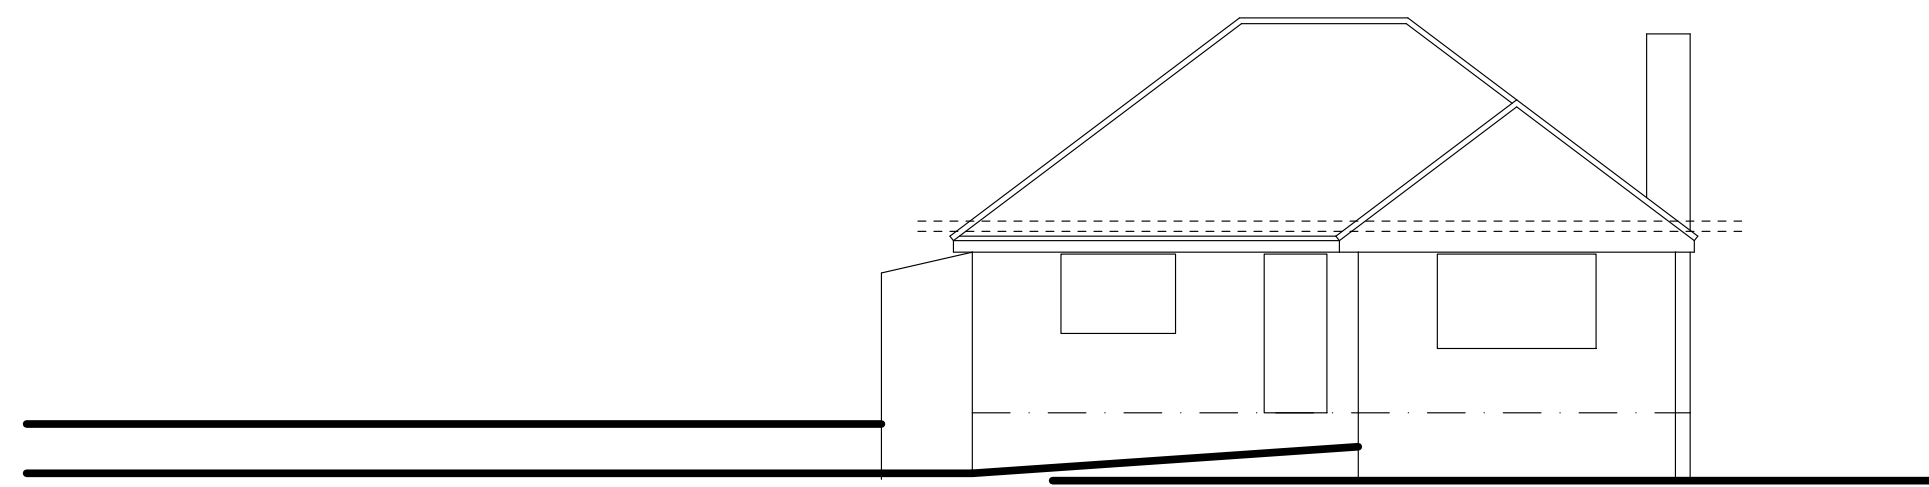


Existing Front Elevation 1:100

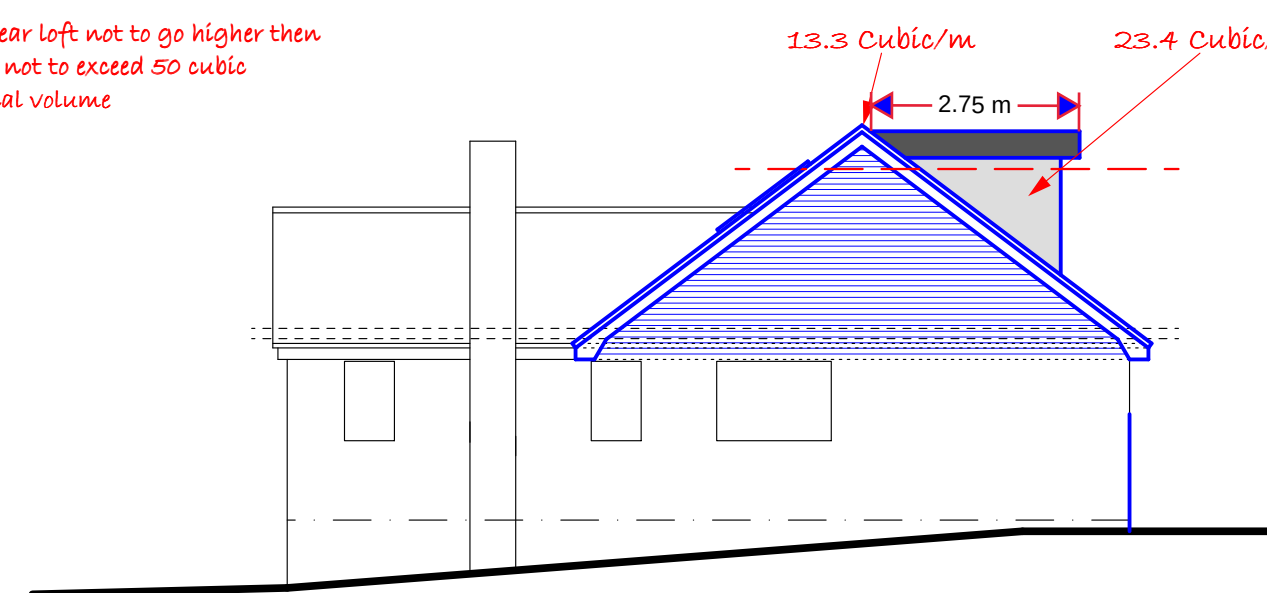


Proposed Side Elevation 1:100

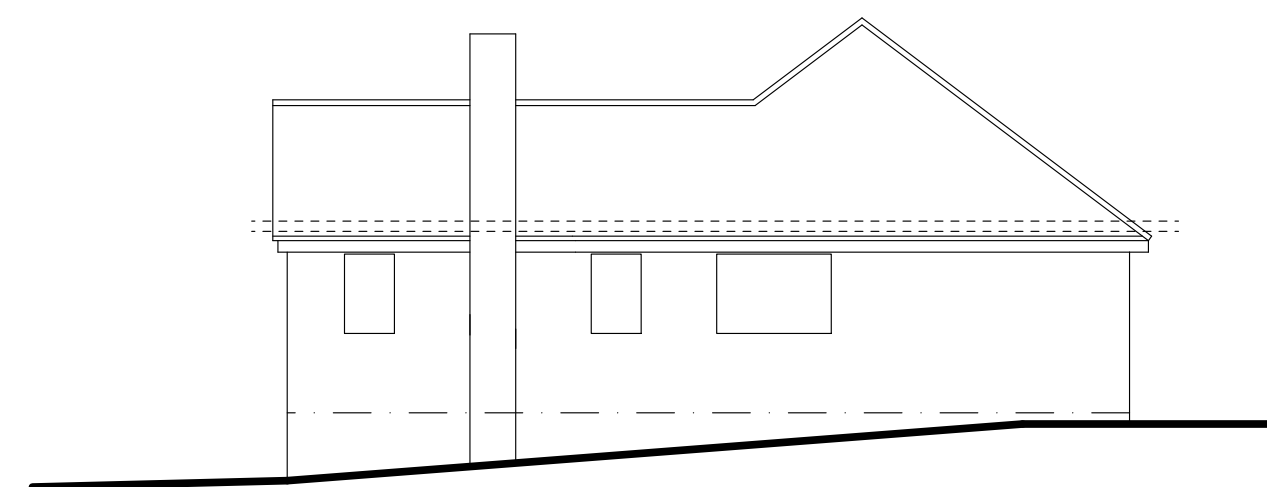


Existing Side Elevation 1:100

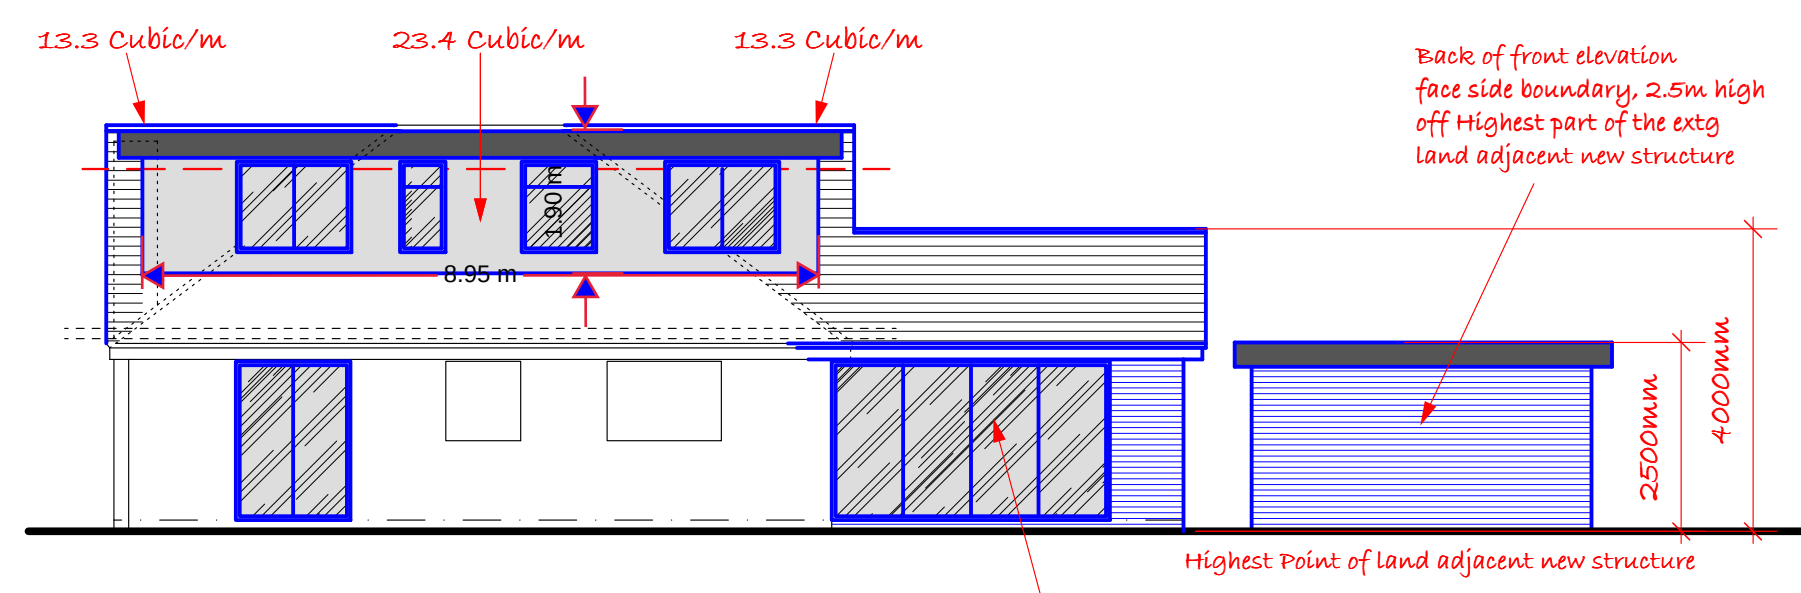

Proposed Rear Elevation 1:100

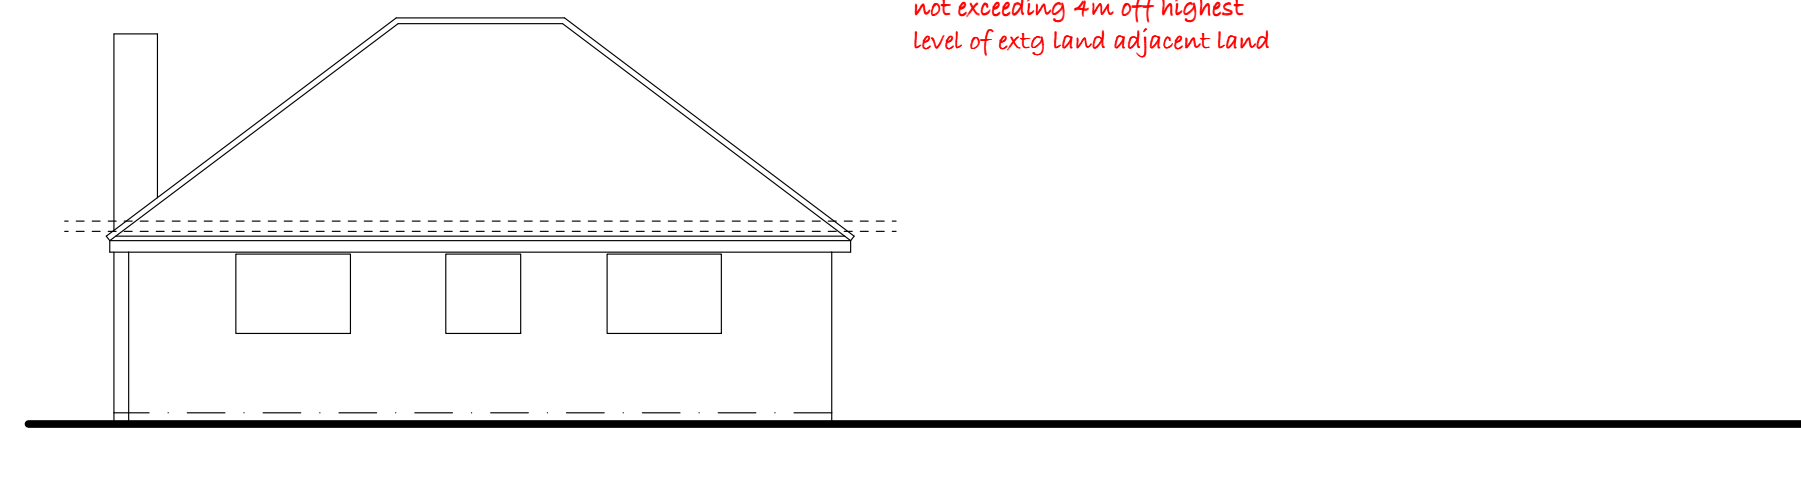


Existing Rear Elevation 1:100

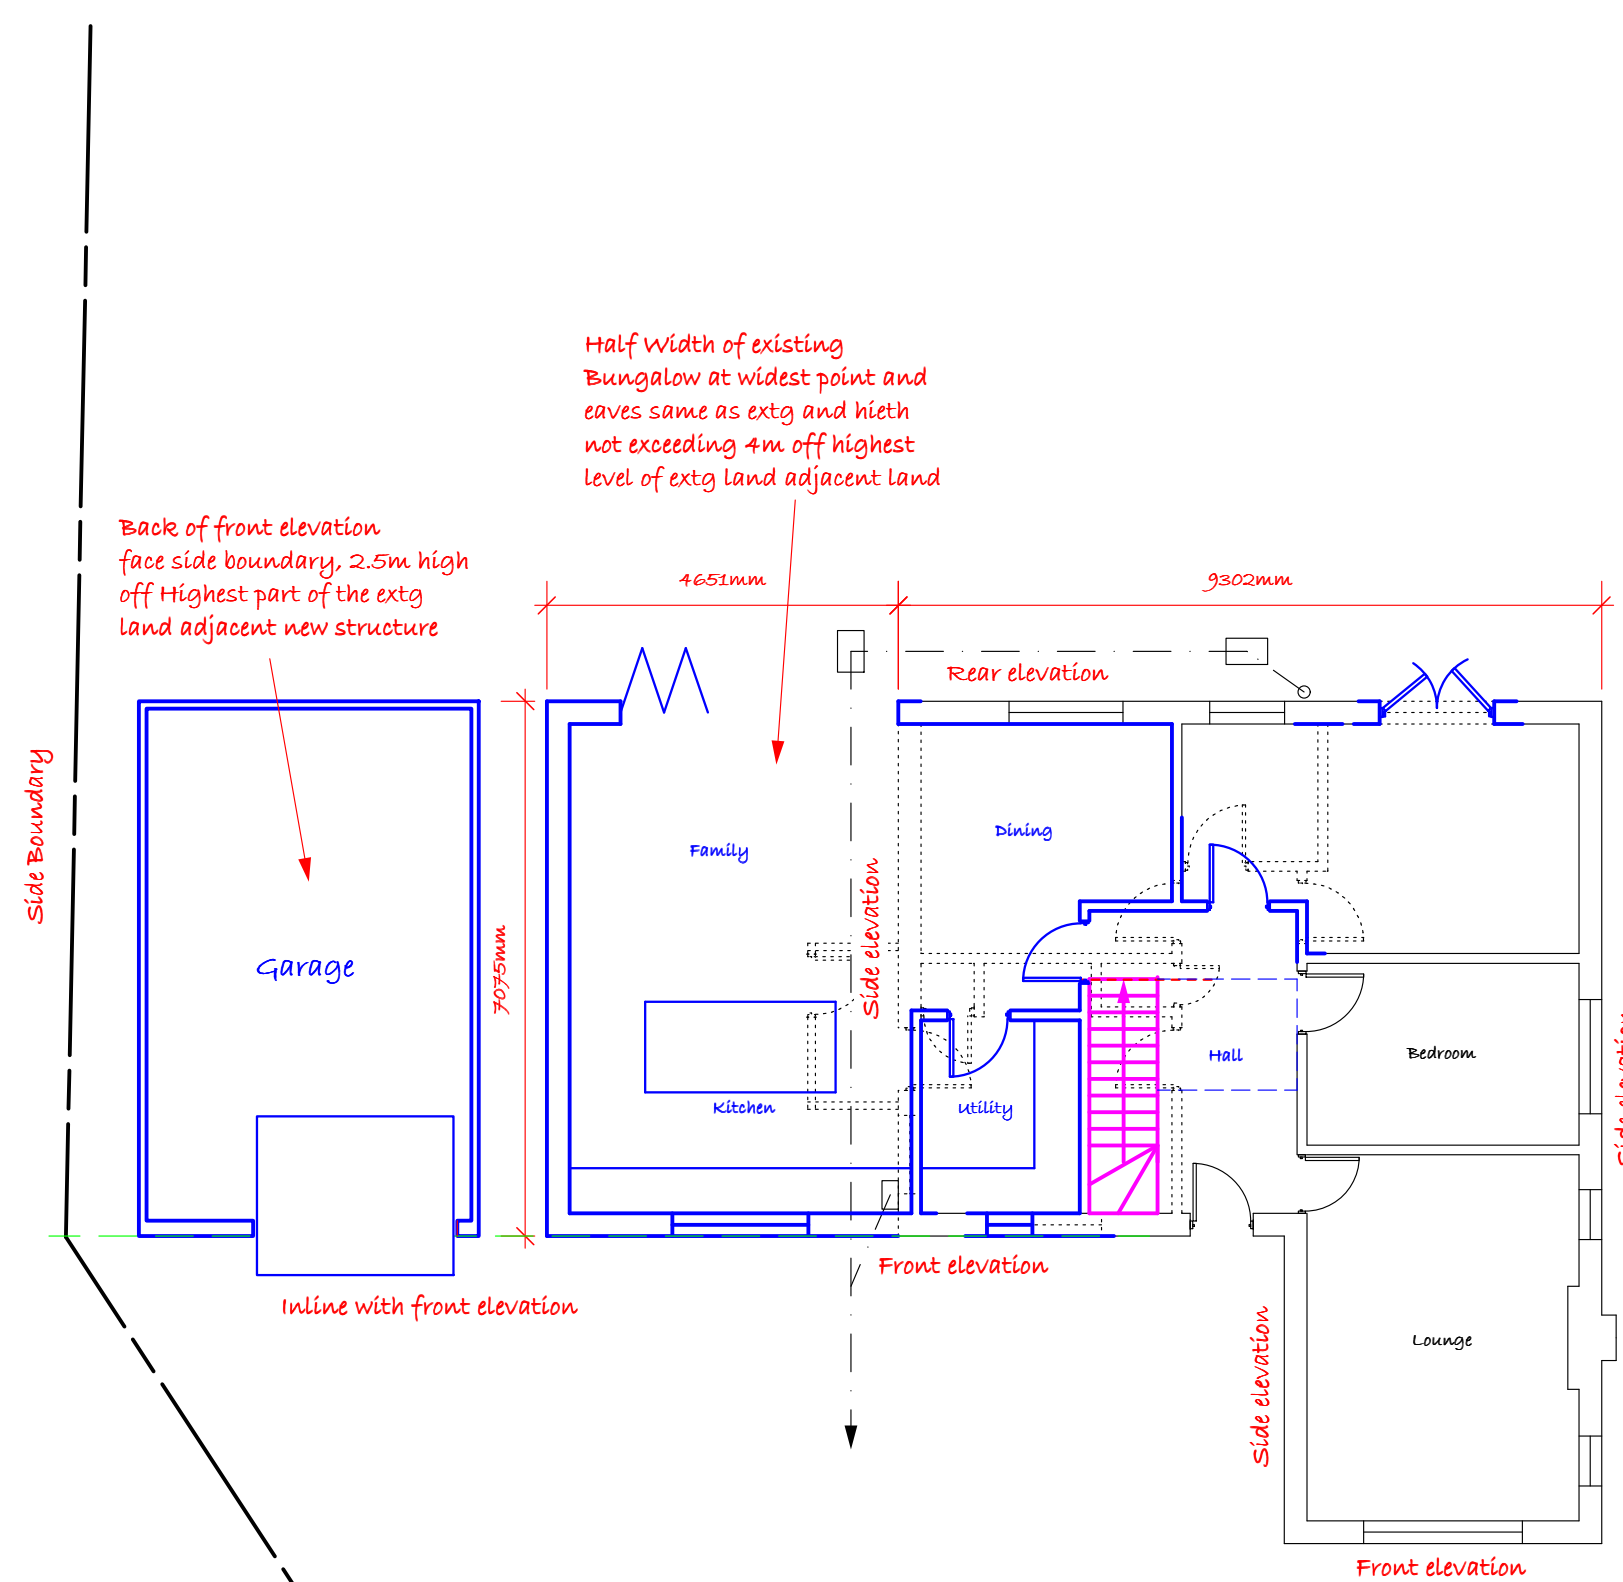


Proposed Ground Floor Plan 1:100

© MDT Design

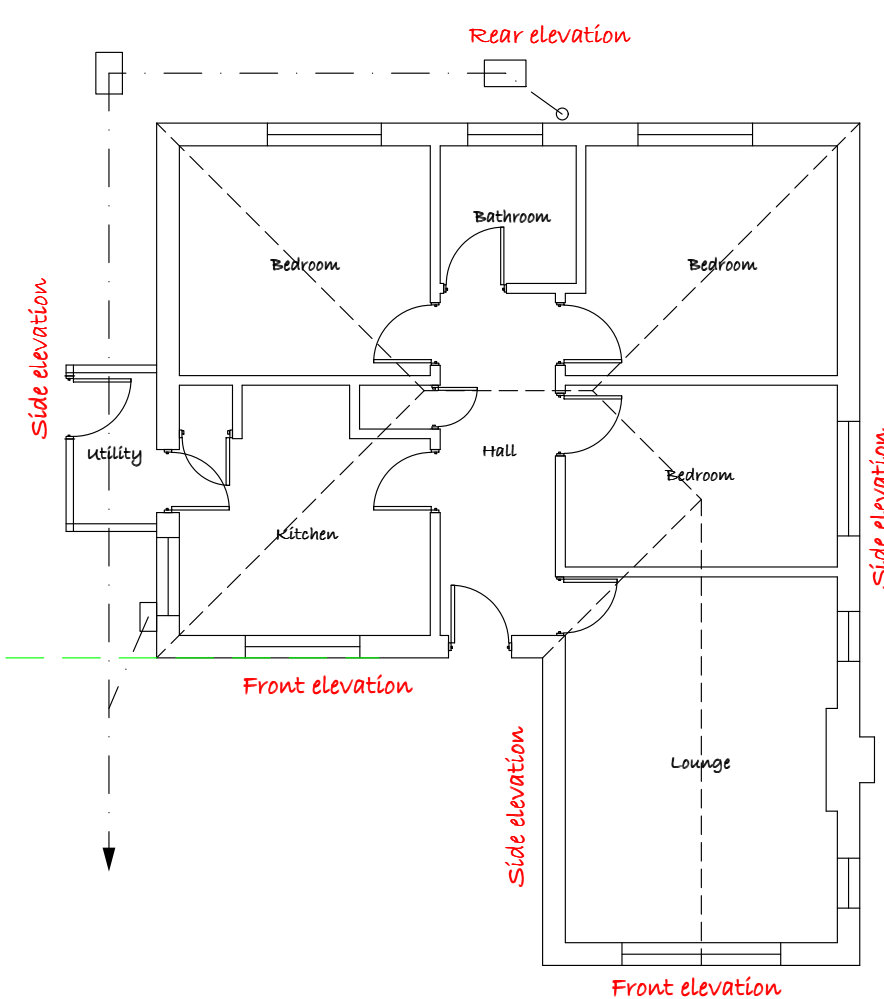



Existing Ground Floor Plan 1:100

© MDT Design

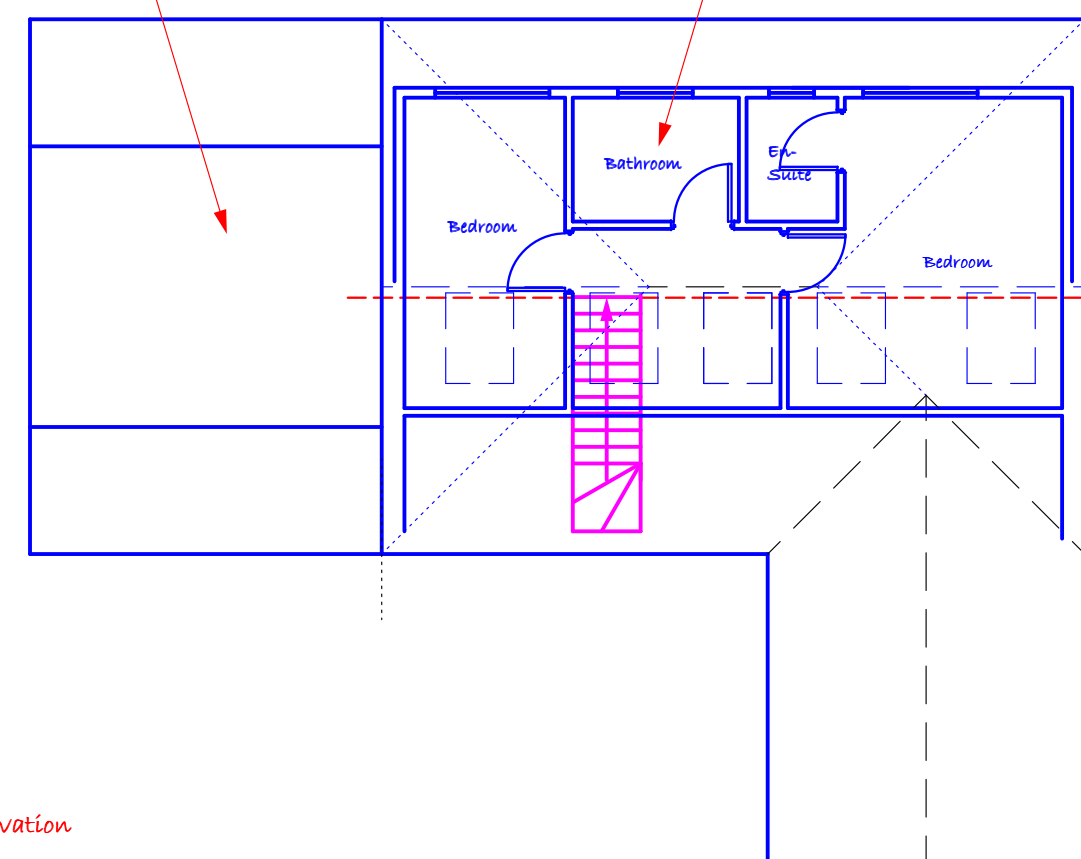


Proposed First Floor Plan 1:100

© MDT Design

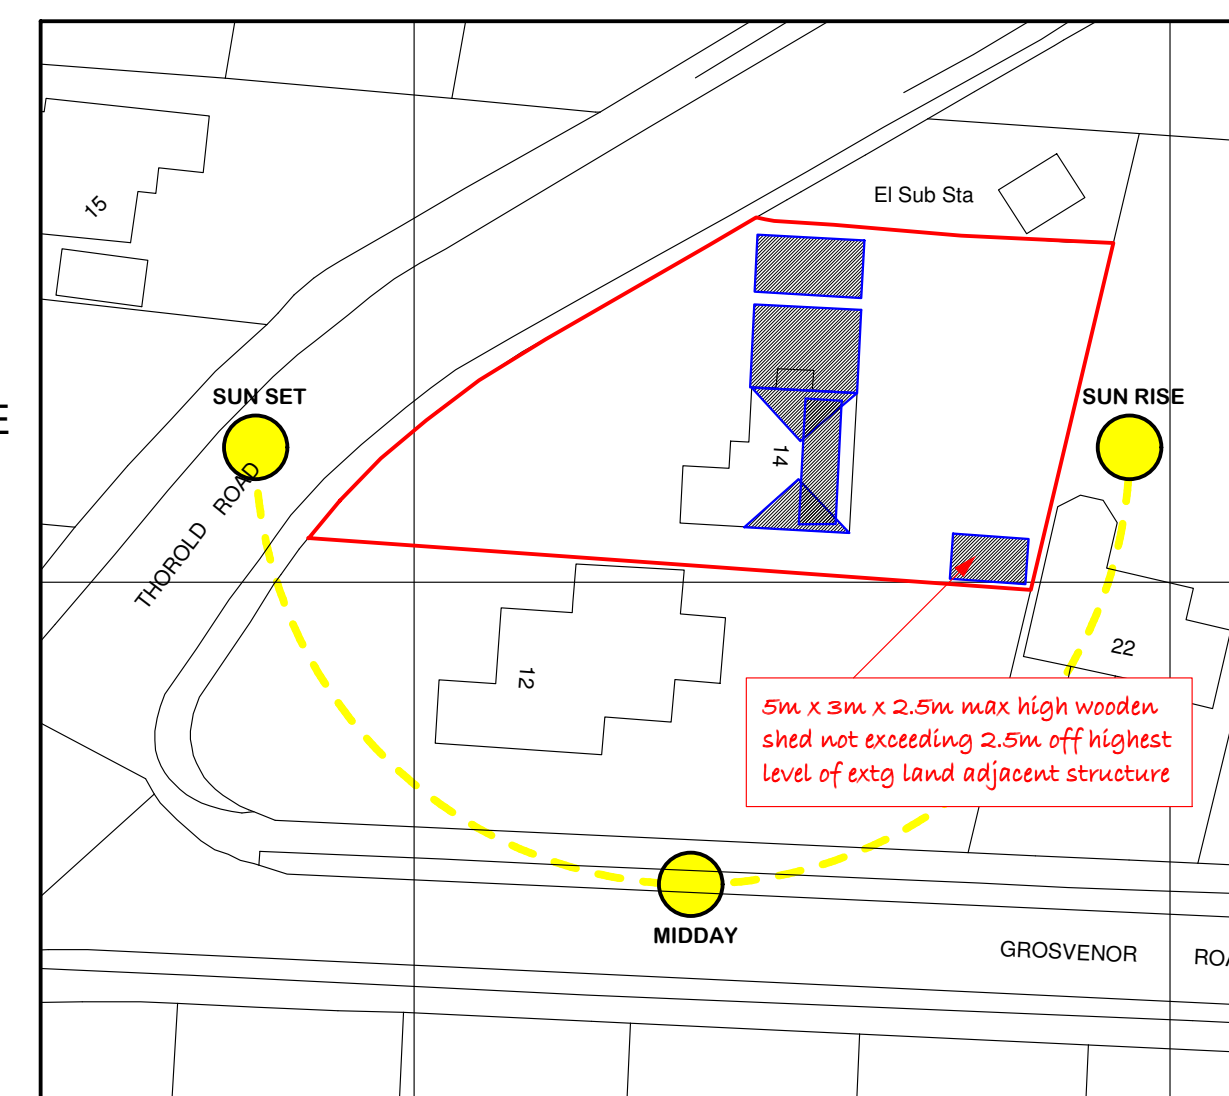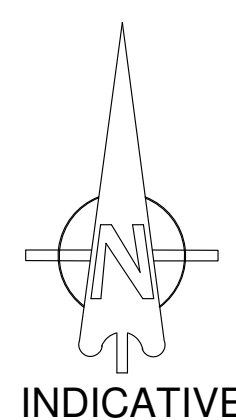

Site Plan 1:500

Ordnance Survey (c) Crown Copyright 2022. All rights reserved. Licence number 100022432

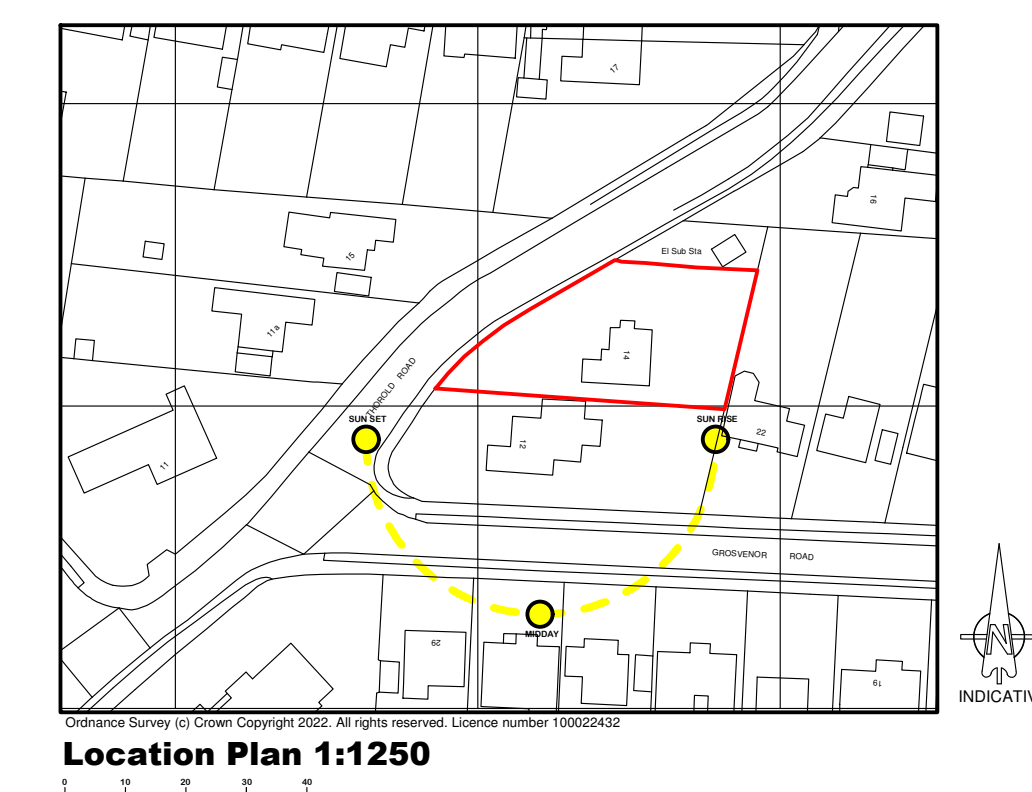

Location Plan 1:1250

Ordnance Survey (c) Crown Copyright 2022. All rights reserved. Licence number 100022432

Important Notes

IT IS THE SOLE RESPONSIBILITY OF THE BUILDING OWNER TO DRAW UP ALL LEGAL AGREEMENTS WITH ADJOINING PROPERTY OWNERS TO COVER THE OVER HANGING OF ANY FASCIAS, GUTTERING, FOUNDATIONS OR ANY PART OF THE BUILDING. MDT DESIGN MAY NOT BE HELD RESPONSIBLE IN ANY WAY FOR ANY LEGAL COSTS OR OTHER COSTS INCURRED THROUGH NEIGHBOURHOOD DISPUTES.

IT IS THE SOLE RESPONSIBILITY OF THE BUILDING OWNER TO COMPLY WITH THE PARTY WALL ACT 1996. MDT DESIGN CAN NOT BE HELD RESPONSIBLE IN ANY WAY IF NON-COMPLIANCE IS ADOPTED.

USE FIGURED DIMENSIONS ONLY. ALL DIMENSIONS IN MILLIMETRES UNLESS OTHERWISE STATED.

ALL CLIENTS AND CONTRACTORS TO CHECK ALL DRAWINGS AND TO VERIFY ALL DIMENSIONS ON SITE PRIOR TO WORKS COMMENCING. ANY DISCREPANCIES IN DIMENSIONS OR BOUNDARY LOCATIONS ARE TO BE BROUGHT TO THE ATTENTION OF MDT DESIGN IMMEDIATELY, BEFORE ANY FURTHER WORKS TAKE PLACE ON SITE.

THIS DRAWING REMAINS THE COPYRIGHT OF MDT (SOUTHERN) LTD AND MAY NOT BE COPIED, ALTERED OR REPRODUCED IN ANY FORM OR PASSED TO A THIRD PARTY WITHOUT THE WRITTEN CONSENT OF MDT DESIGN

project

14 Thorold Road
Chandlers Ford
Eastleigh
Hampshire
SO53 5BT

client

Mr & Mrs Hendrick

drawing

Proposed Alterations LDC

stage

Stage 1 - Survey
Stage 2 - Design

scale

1:100 & 1:50 @ A1

date

June 2024

job no._

3184/06_

drwg no._

01_

revision

J

The Design Loft, Silver Birches
Allington Lane
Southampton
Hampshire
SO30 3HQ

T. 023 8069 3924
M. 07881 587261
E. info@mdtdesign.co.uk
W. www.mdtdesign.co.uk

