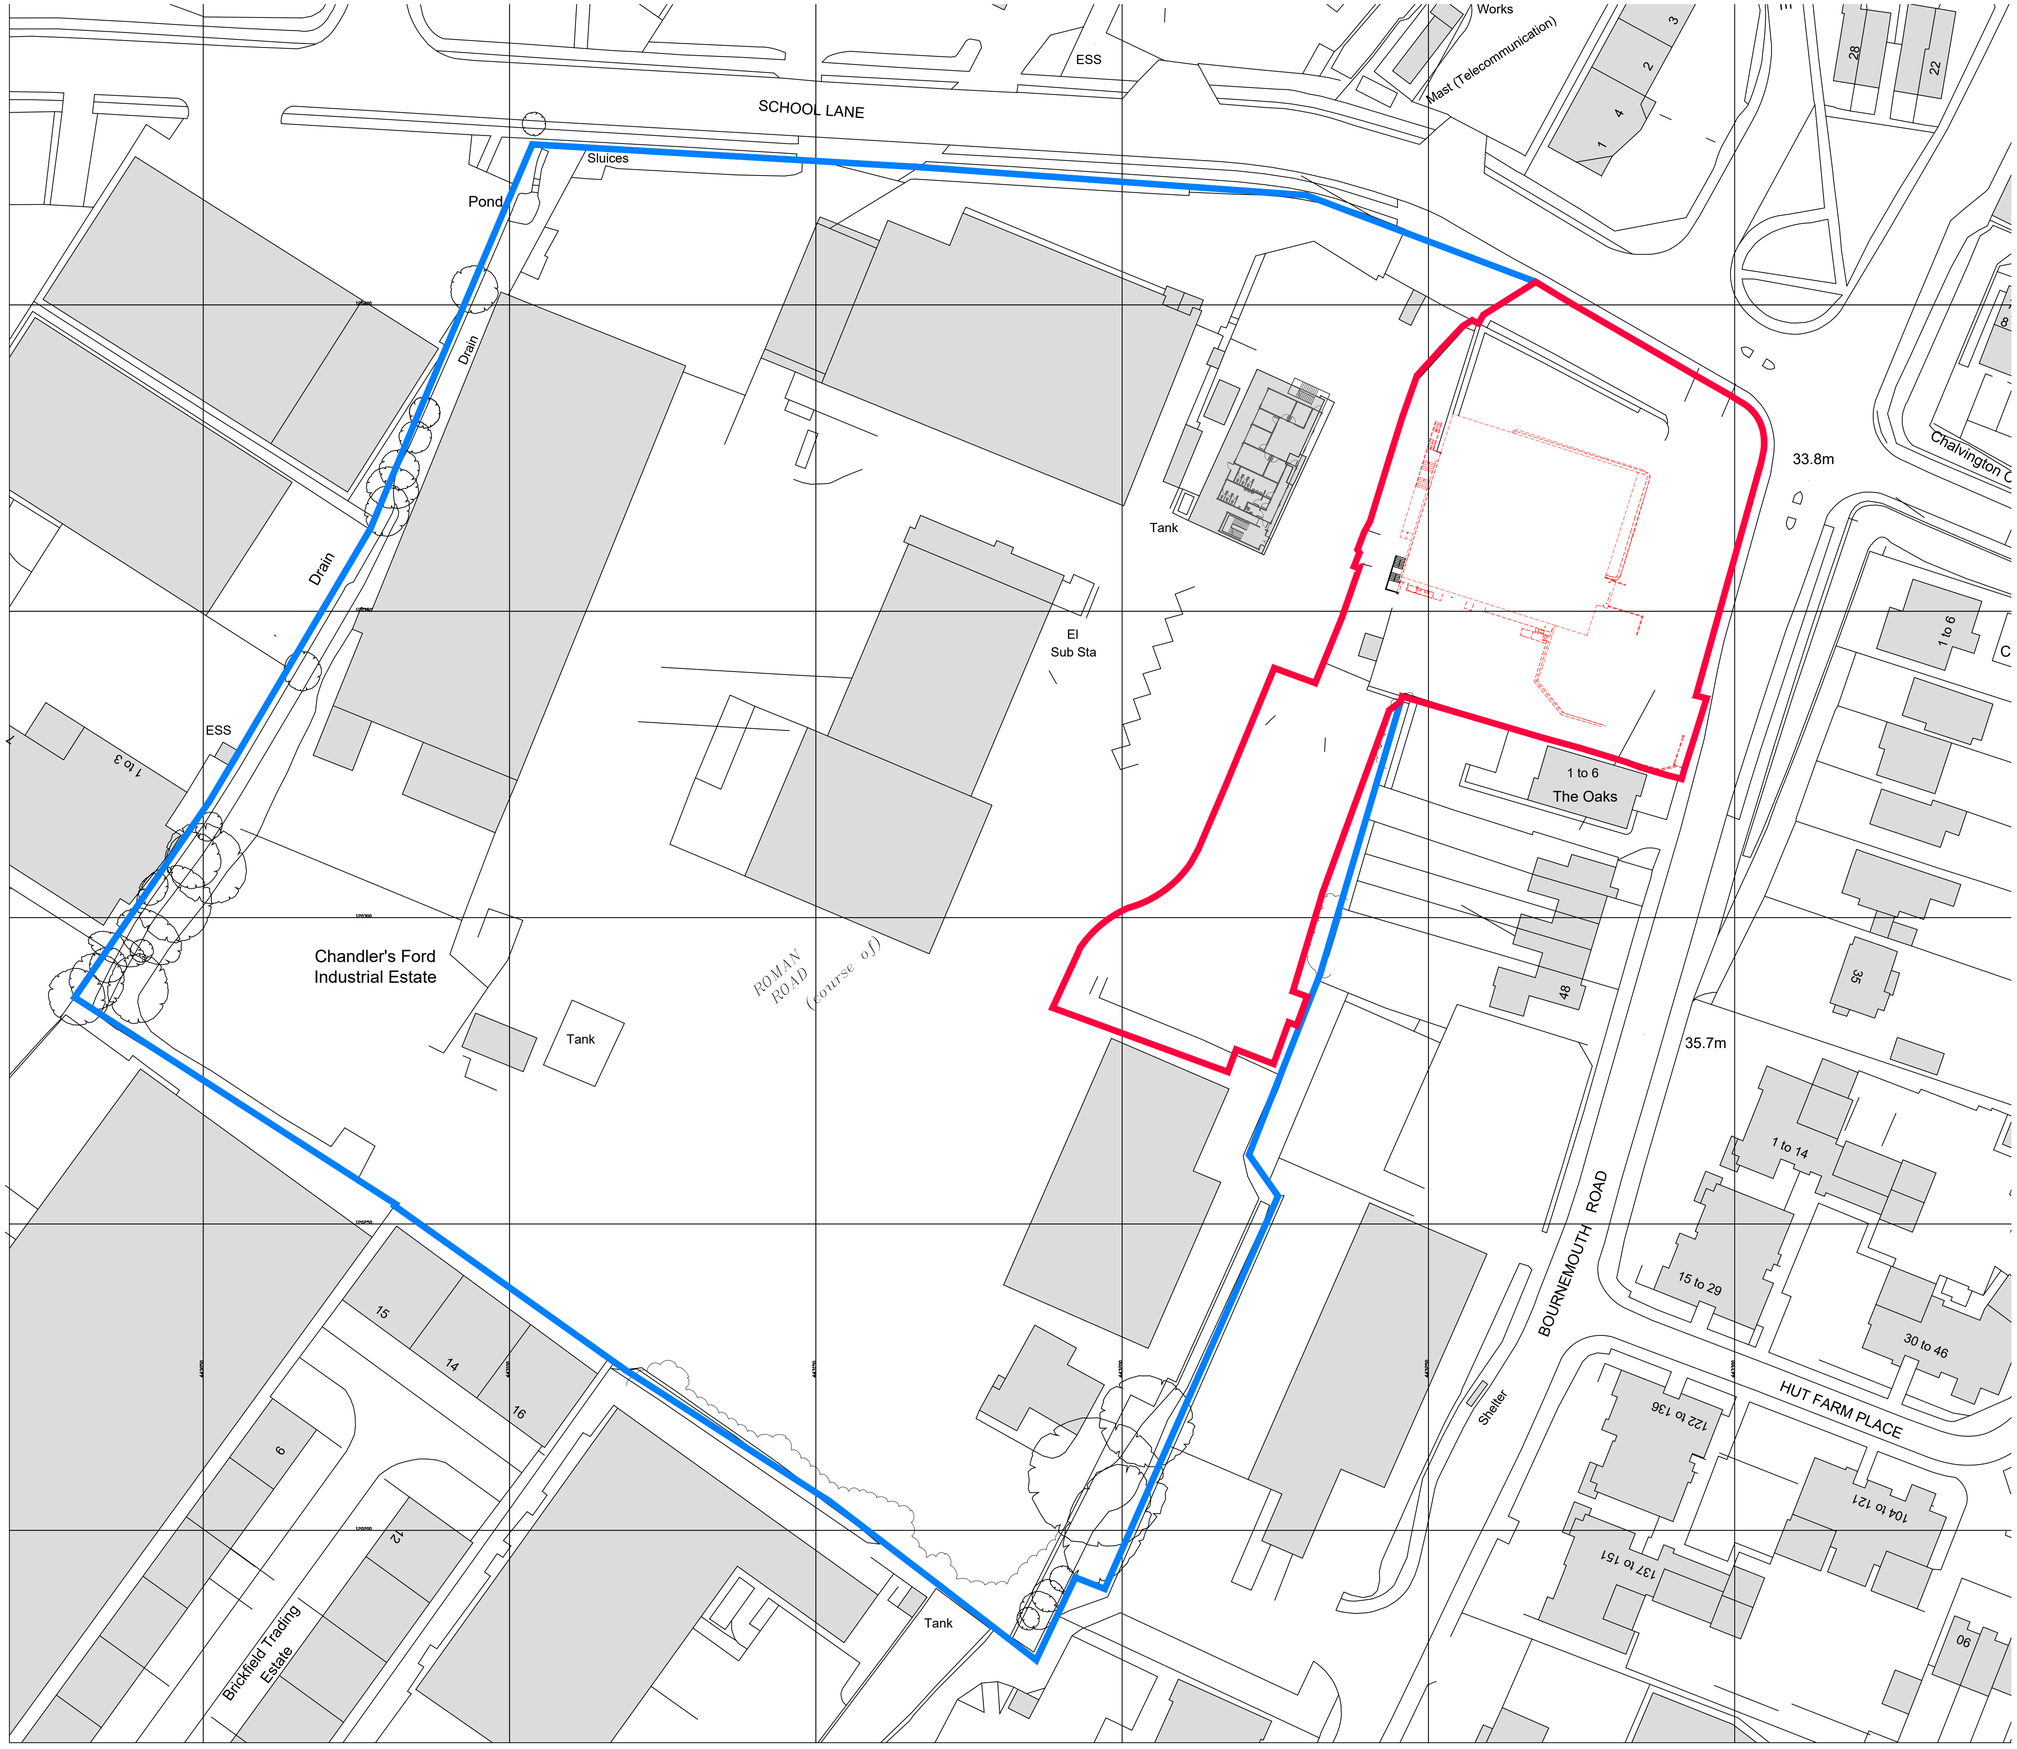

Notes

This drawing is © Boyle & Summers and may not be reproduced, copied or altered in any way without written authority. Other than for the purposes of planning, do not scale these drawings. Use written dimensions only. All dimensions in millimeters unless otherwise stated. All dimensions to be checked on site and any discrepancies, conflicts or errors reported prior to commencement of work. This drawing is to be read in conjunction with all other related material.

0 5m 20m 40m

North

Rev	Comments	Date	Dr	Ch
G1	First Issue	21-07-25	EO	SS

Demolition Plan

WKDRY- BSL - ZZ - XX - DR - A - 1004 - G1

Workdry HQ Office Redevelopment 25046

Bournemouth Road, Chandlers Ford 1:500 @ A1

Workdry International PRELIMINARY

Suite E, Ferry House
Canute Road
Southampton
Hampshire
SO14 3FJ

023 8063 1432

boyleandsummers.co.uk

Boyle & Summers