


8 Brinton Close, SO50 9SL

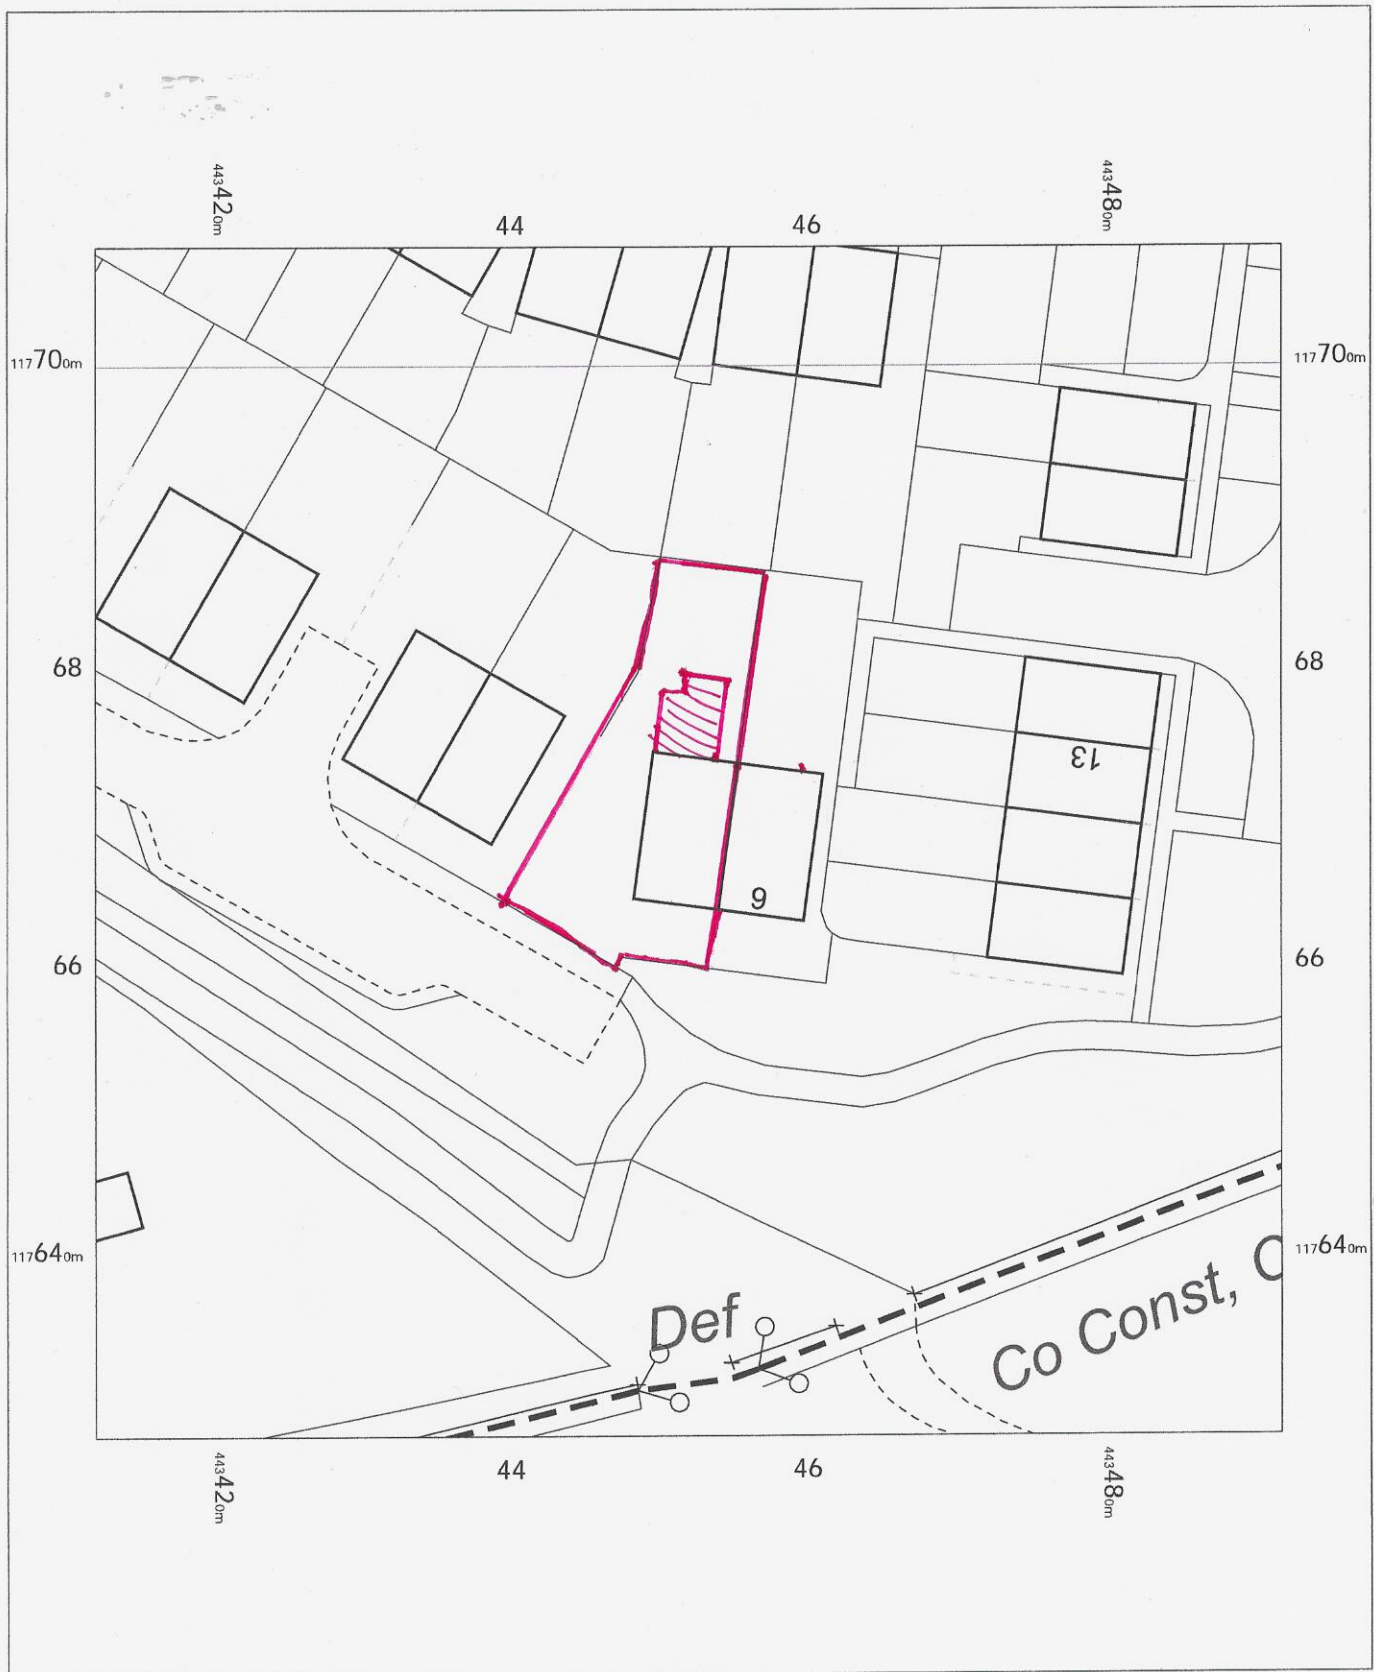


8 Brinton Close,
Eastleigh,
Hampshire
SO50 9SL

OS MasterMap 1250/2500/10000 scale
Thursday, August 7, 2025, ID: LAT-01236179
www.latitudemaps.co.uk

1:500 scale print at A4, Centre: 443452 E, 117668 N

©Crown Copyright Ordnance Survey. Licence no.
AC0000806982

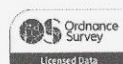

LATITUDE
MAPPING