



Proposed wildlife houses elevations 1:20

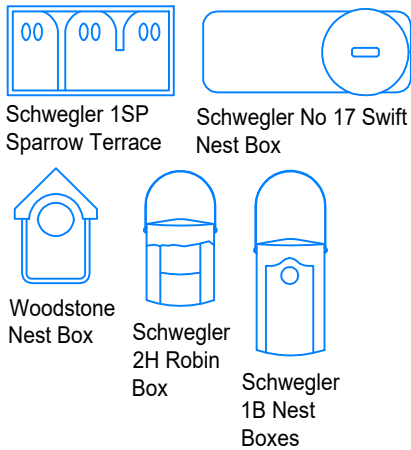


50x250 slatted roof @500 cts over 125x125

Bike store Front Elevation 1:100

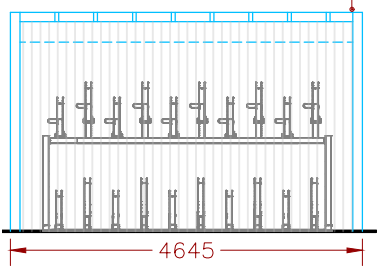


Bike store Side Elevation 1:100

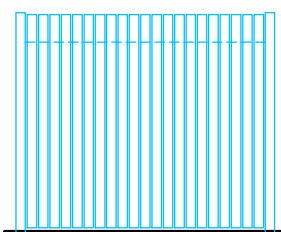


Hit.Miss stained black timber plank cladding (125-20-125)


Bike store Rear Elevation 1:100

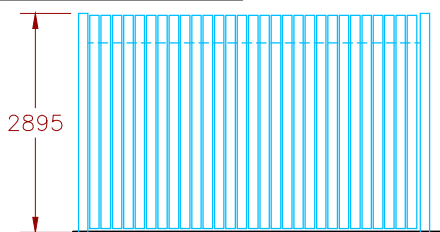

Bike store Side Section 1:100

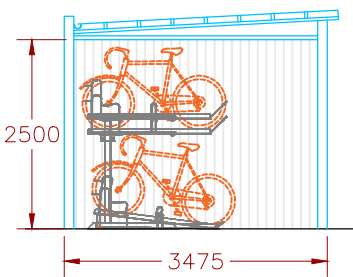

Section B 1:100

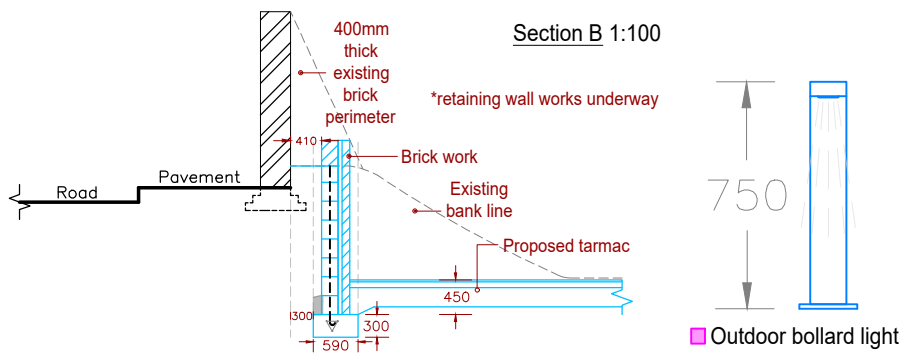


Existing wall and parking space to remain



Existing ornamental hedge around perimeter retained

Existing lamppost to be caution taped


Existing Front Wall Elevation 1:200

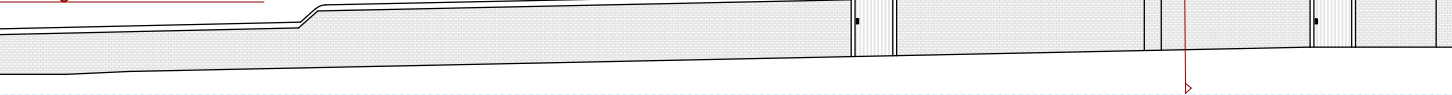

Elevation A 1:100

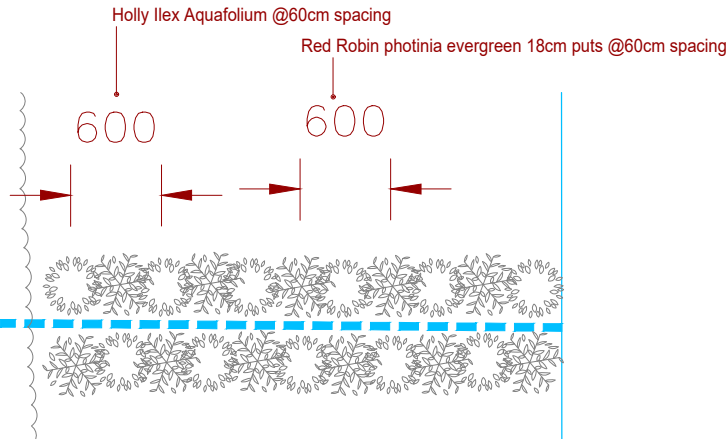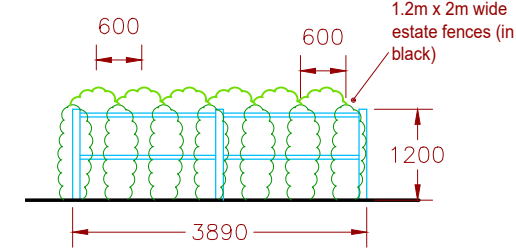

Silver birch trees should be planted 2.5m apart, with each having an enabled 4m² root space (Shrubs to remain)

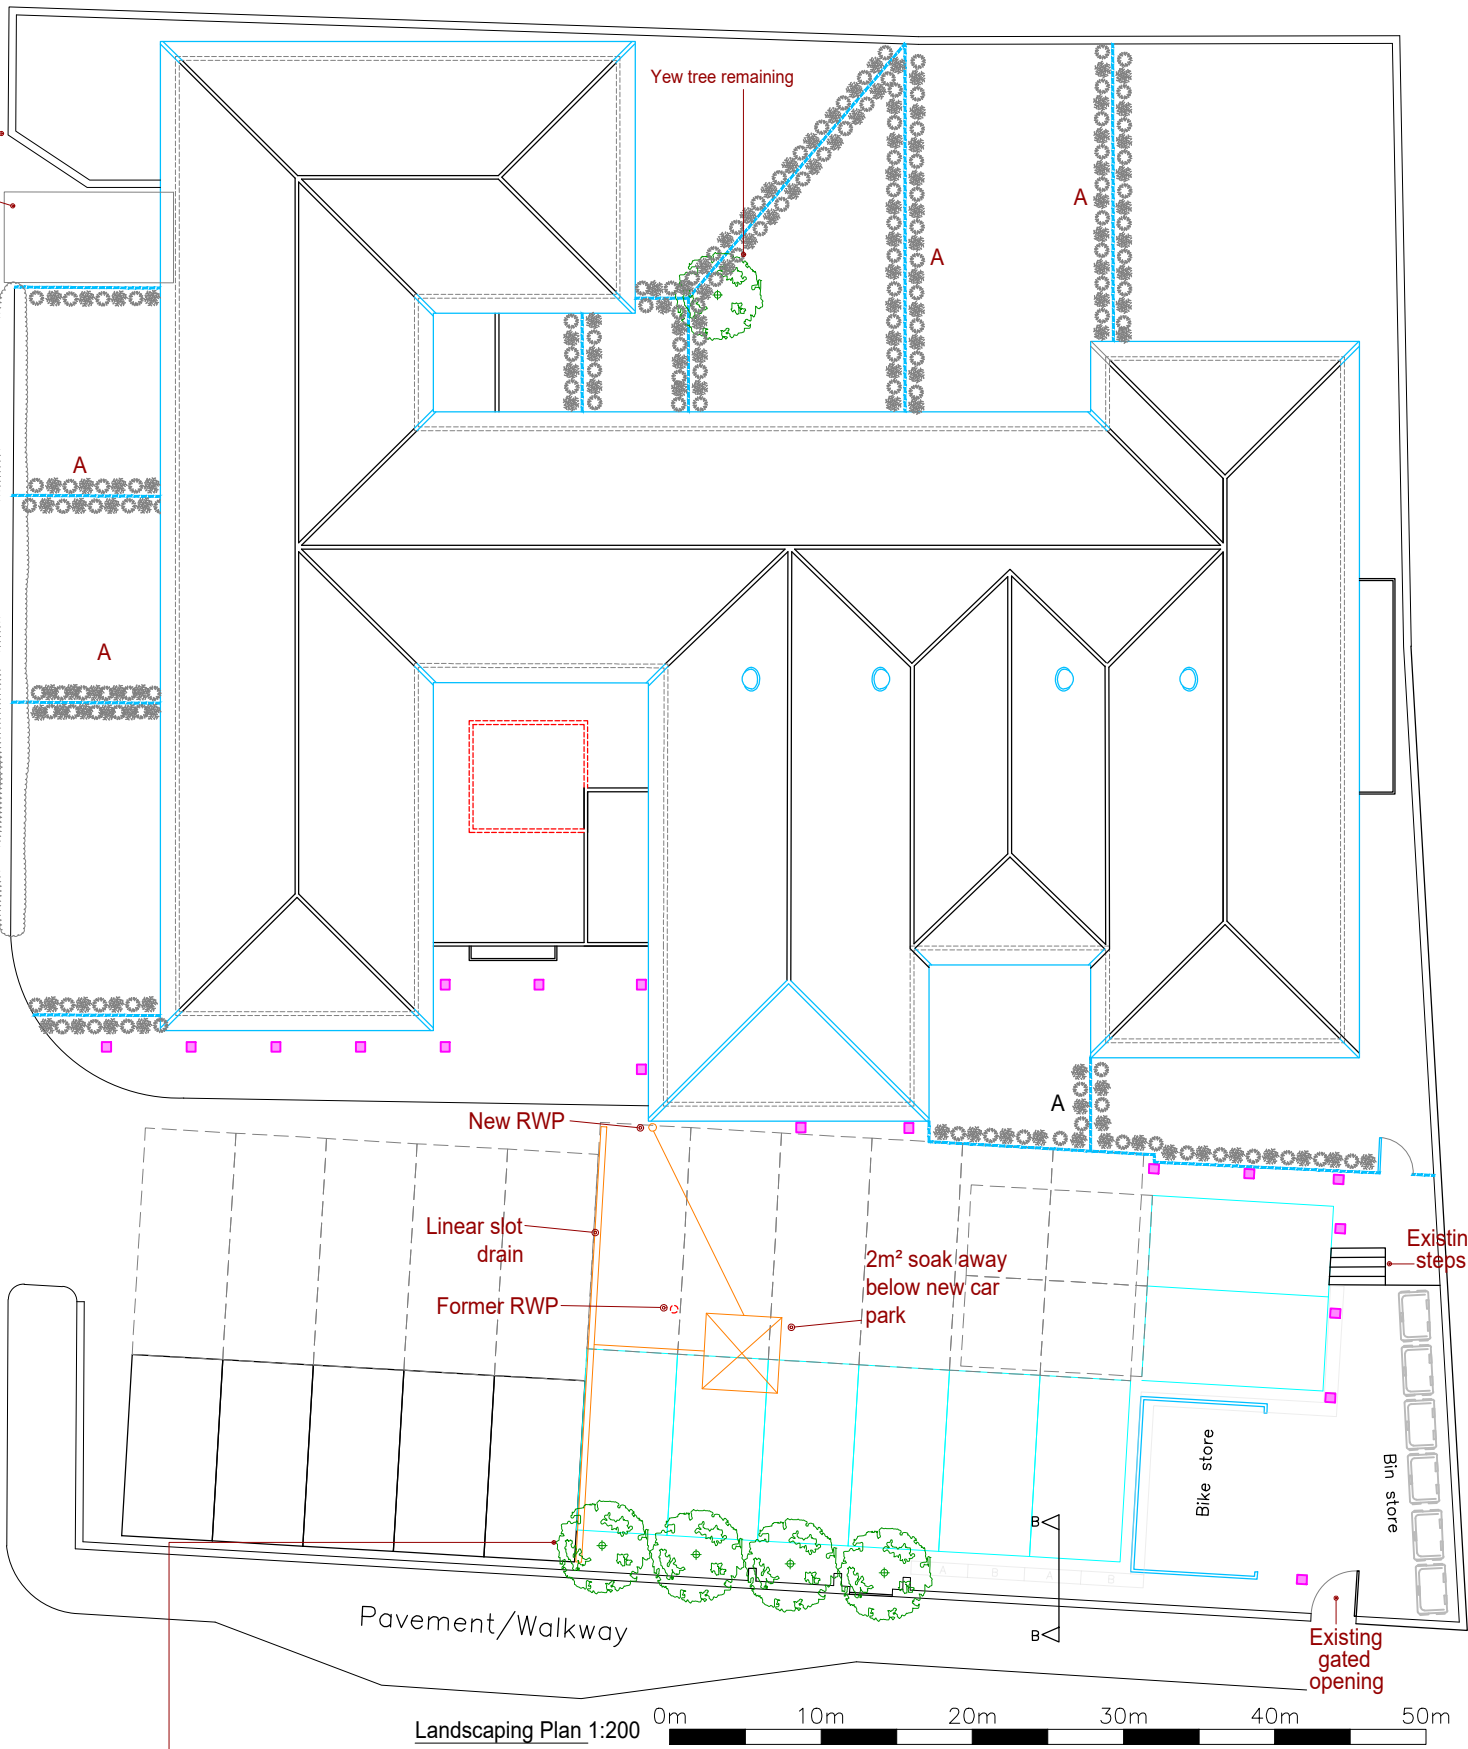

KNIGHT
Consulting
ARCHITECTURE - SURVEYING - PLANNING

First Floor Unit 7
The Quarterdeck
Port Solent
PO6 4TP
T: 01489 660194
admin@knight-consulting.co.uk www.knight-consulting.co.uk

Project **MELLER HOUSE**
OAKBANK ROAD
EASTLEIGH
SO50 6HF

Client **AMPFIELD COMMERCIAL LTD**

Drawing **PROPOSED SITE DETAILS**

Scale **AS STATED@A3** Date **MAR 2025**

Project no.	Sequential	Bldg/Floor	Detail	Rev
KC	09	A	PP	E